




01 FRONT ELEVATION
1:100

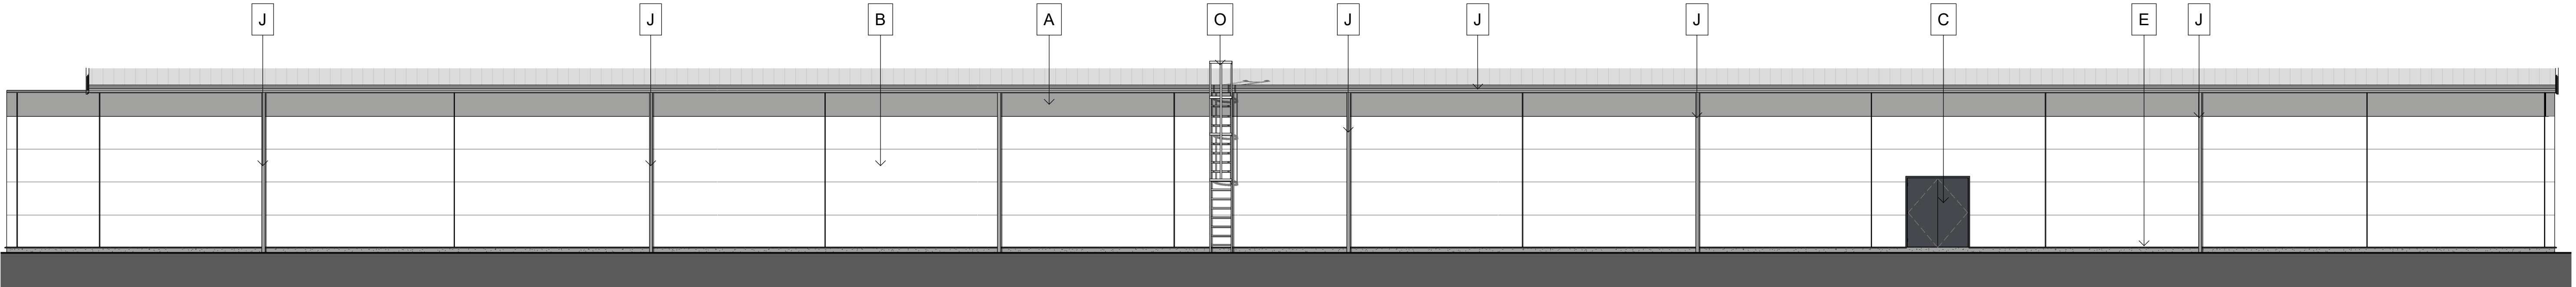

02 REAR ELEVATION
1:100

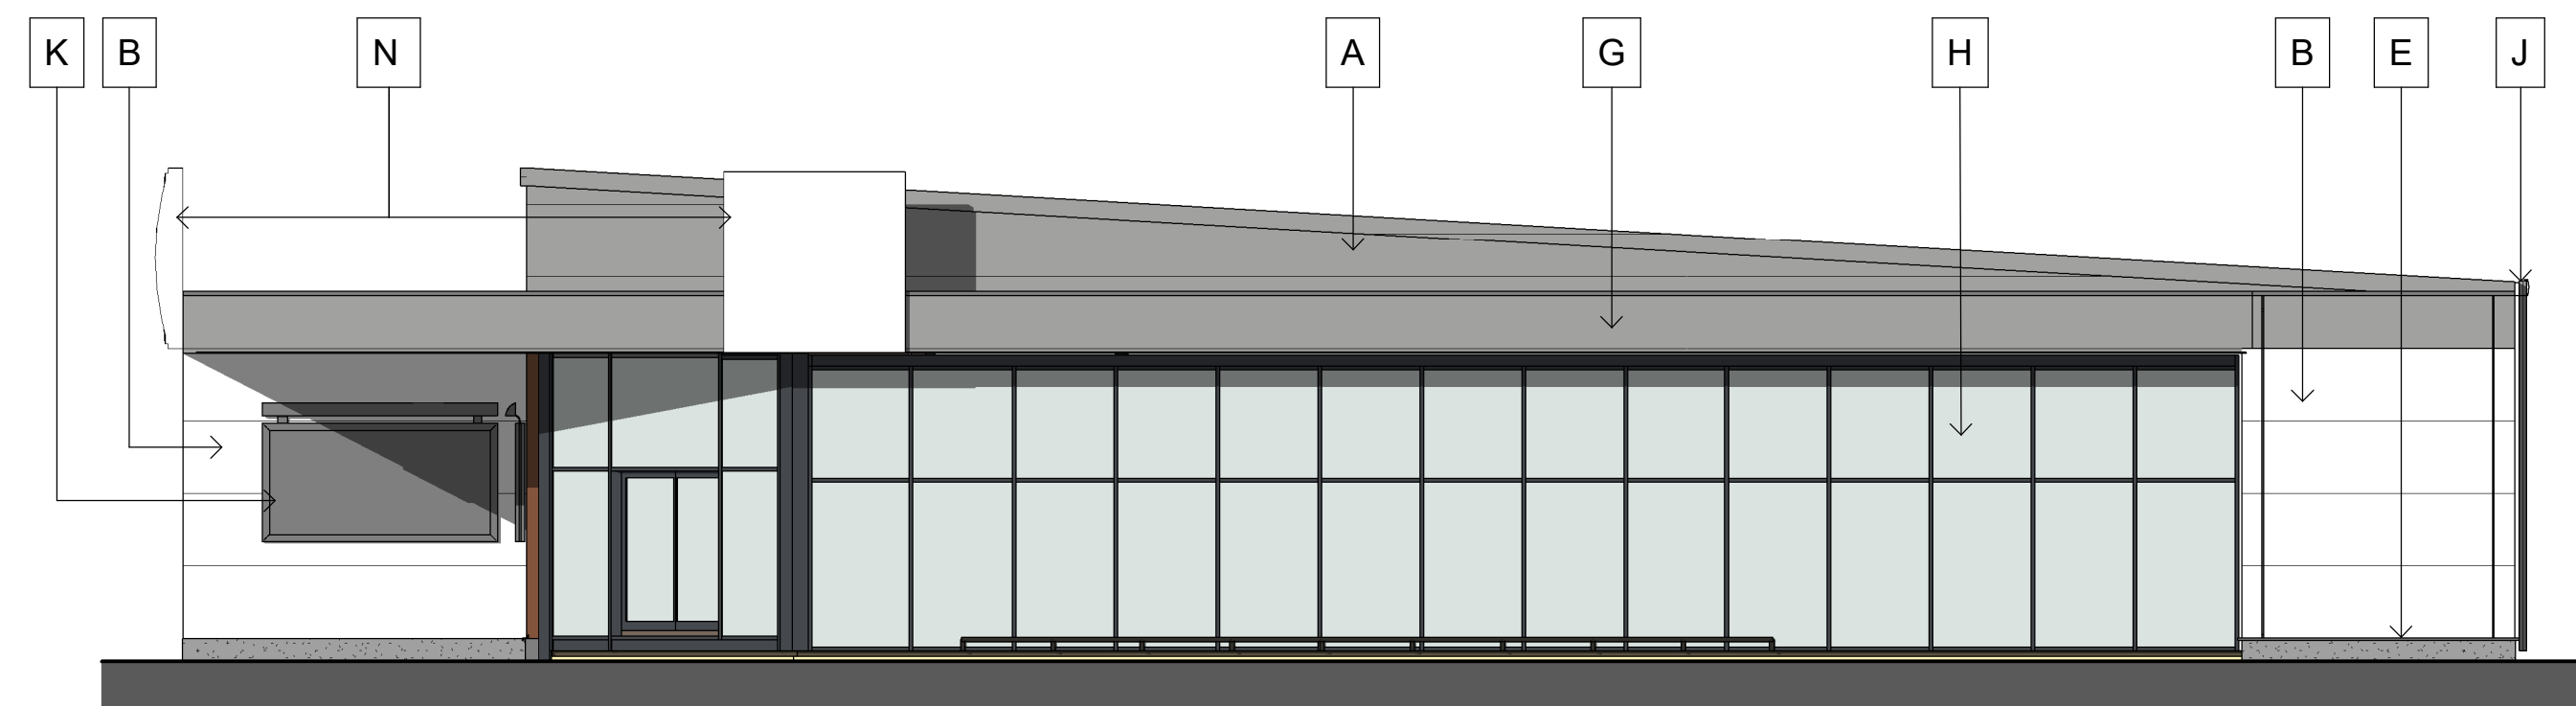

03 EAST SIDE ELEVATION
1:100

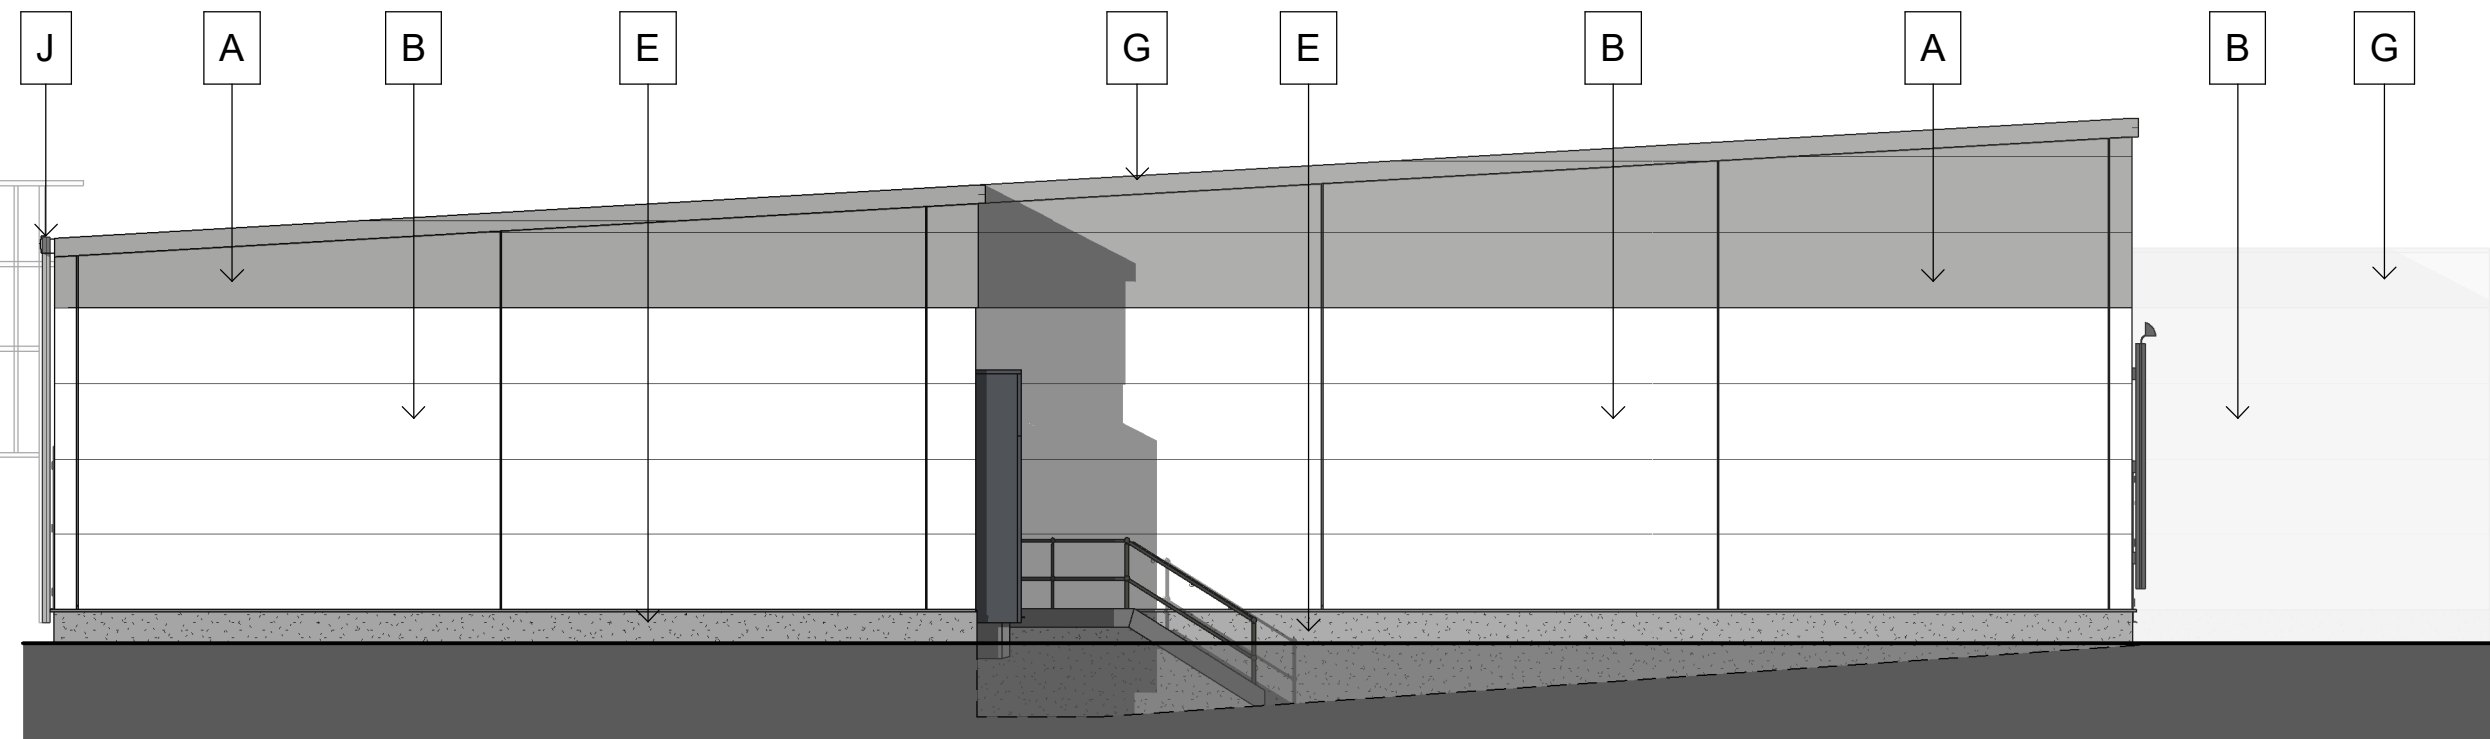


04 PLANNING SIDE WEST ELEVATION
1:100

PROPOSED MATERIALS SCHEDULE

- A INSULATED METAL WALL CLADDING PANELS OR SIMILAR APPROVED. COLOUR GREY RAL 9006
- B INSULATED METAL PANELS - WHITE RAL 9010
- C POWDER COATED STEEL DOOR - RAL 7024 WITH RAL 7024 DRIP FLASHING ABOVE
- D PRECAST CONCRETE SANDWICH PANEL WITH RENDER COLOUR RAL 9010
- E LOW LEVEL RENDER GREY - RAL 9006
- F GLAZING WITH RAL 7024 POWDER COATED FRAMES (30% GLOSS) AND RAL 7024 DRIP FLASHING SURROUNDS.
- G ROOF CLADDING, FASCIAS AND SOFFITS ALUMINIUM COPING & FLASHING OR SIMILAR APPROVED - COLOUR GREY RAL 9006
- H CURTAIN WALLING, DOUBLE GLAZED UNITS WITH RAL 7024 (30% GLOSS) FRAMES
- J METAL EAVES GUTTER & RWP TO MATCH CLADDING COLOUR - GREY RAL 9003
- K POWDER COATED ALUMINIUM BILLBOARD FRAME RAL 9006
- L SECTIONAL DOOR RAL 7024
- M GALVANISED STEEL EXTERNAL STAIRCASE
- N SIGNAGE INSTALLED ON CANOPY WITH RAL 7024 SUPPORT FRAME. DETAILS SUBJECT TO SEPARATE PLANNING SUBMISSION
- O FIXED EXTERNAL LADDER FOR ACCESS/MAINTENANCE OF PV PANELS

NOTE: ALL PROPOSED MATERIALS, FINISHES & COLOURS ARE SUBJECT TO APPROVAL BY THE LOCAL AUTHORITY

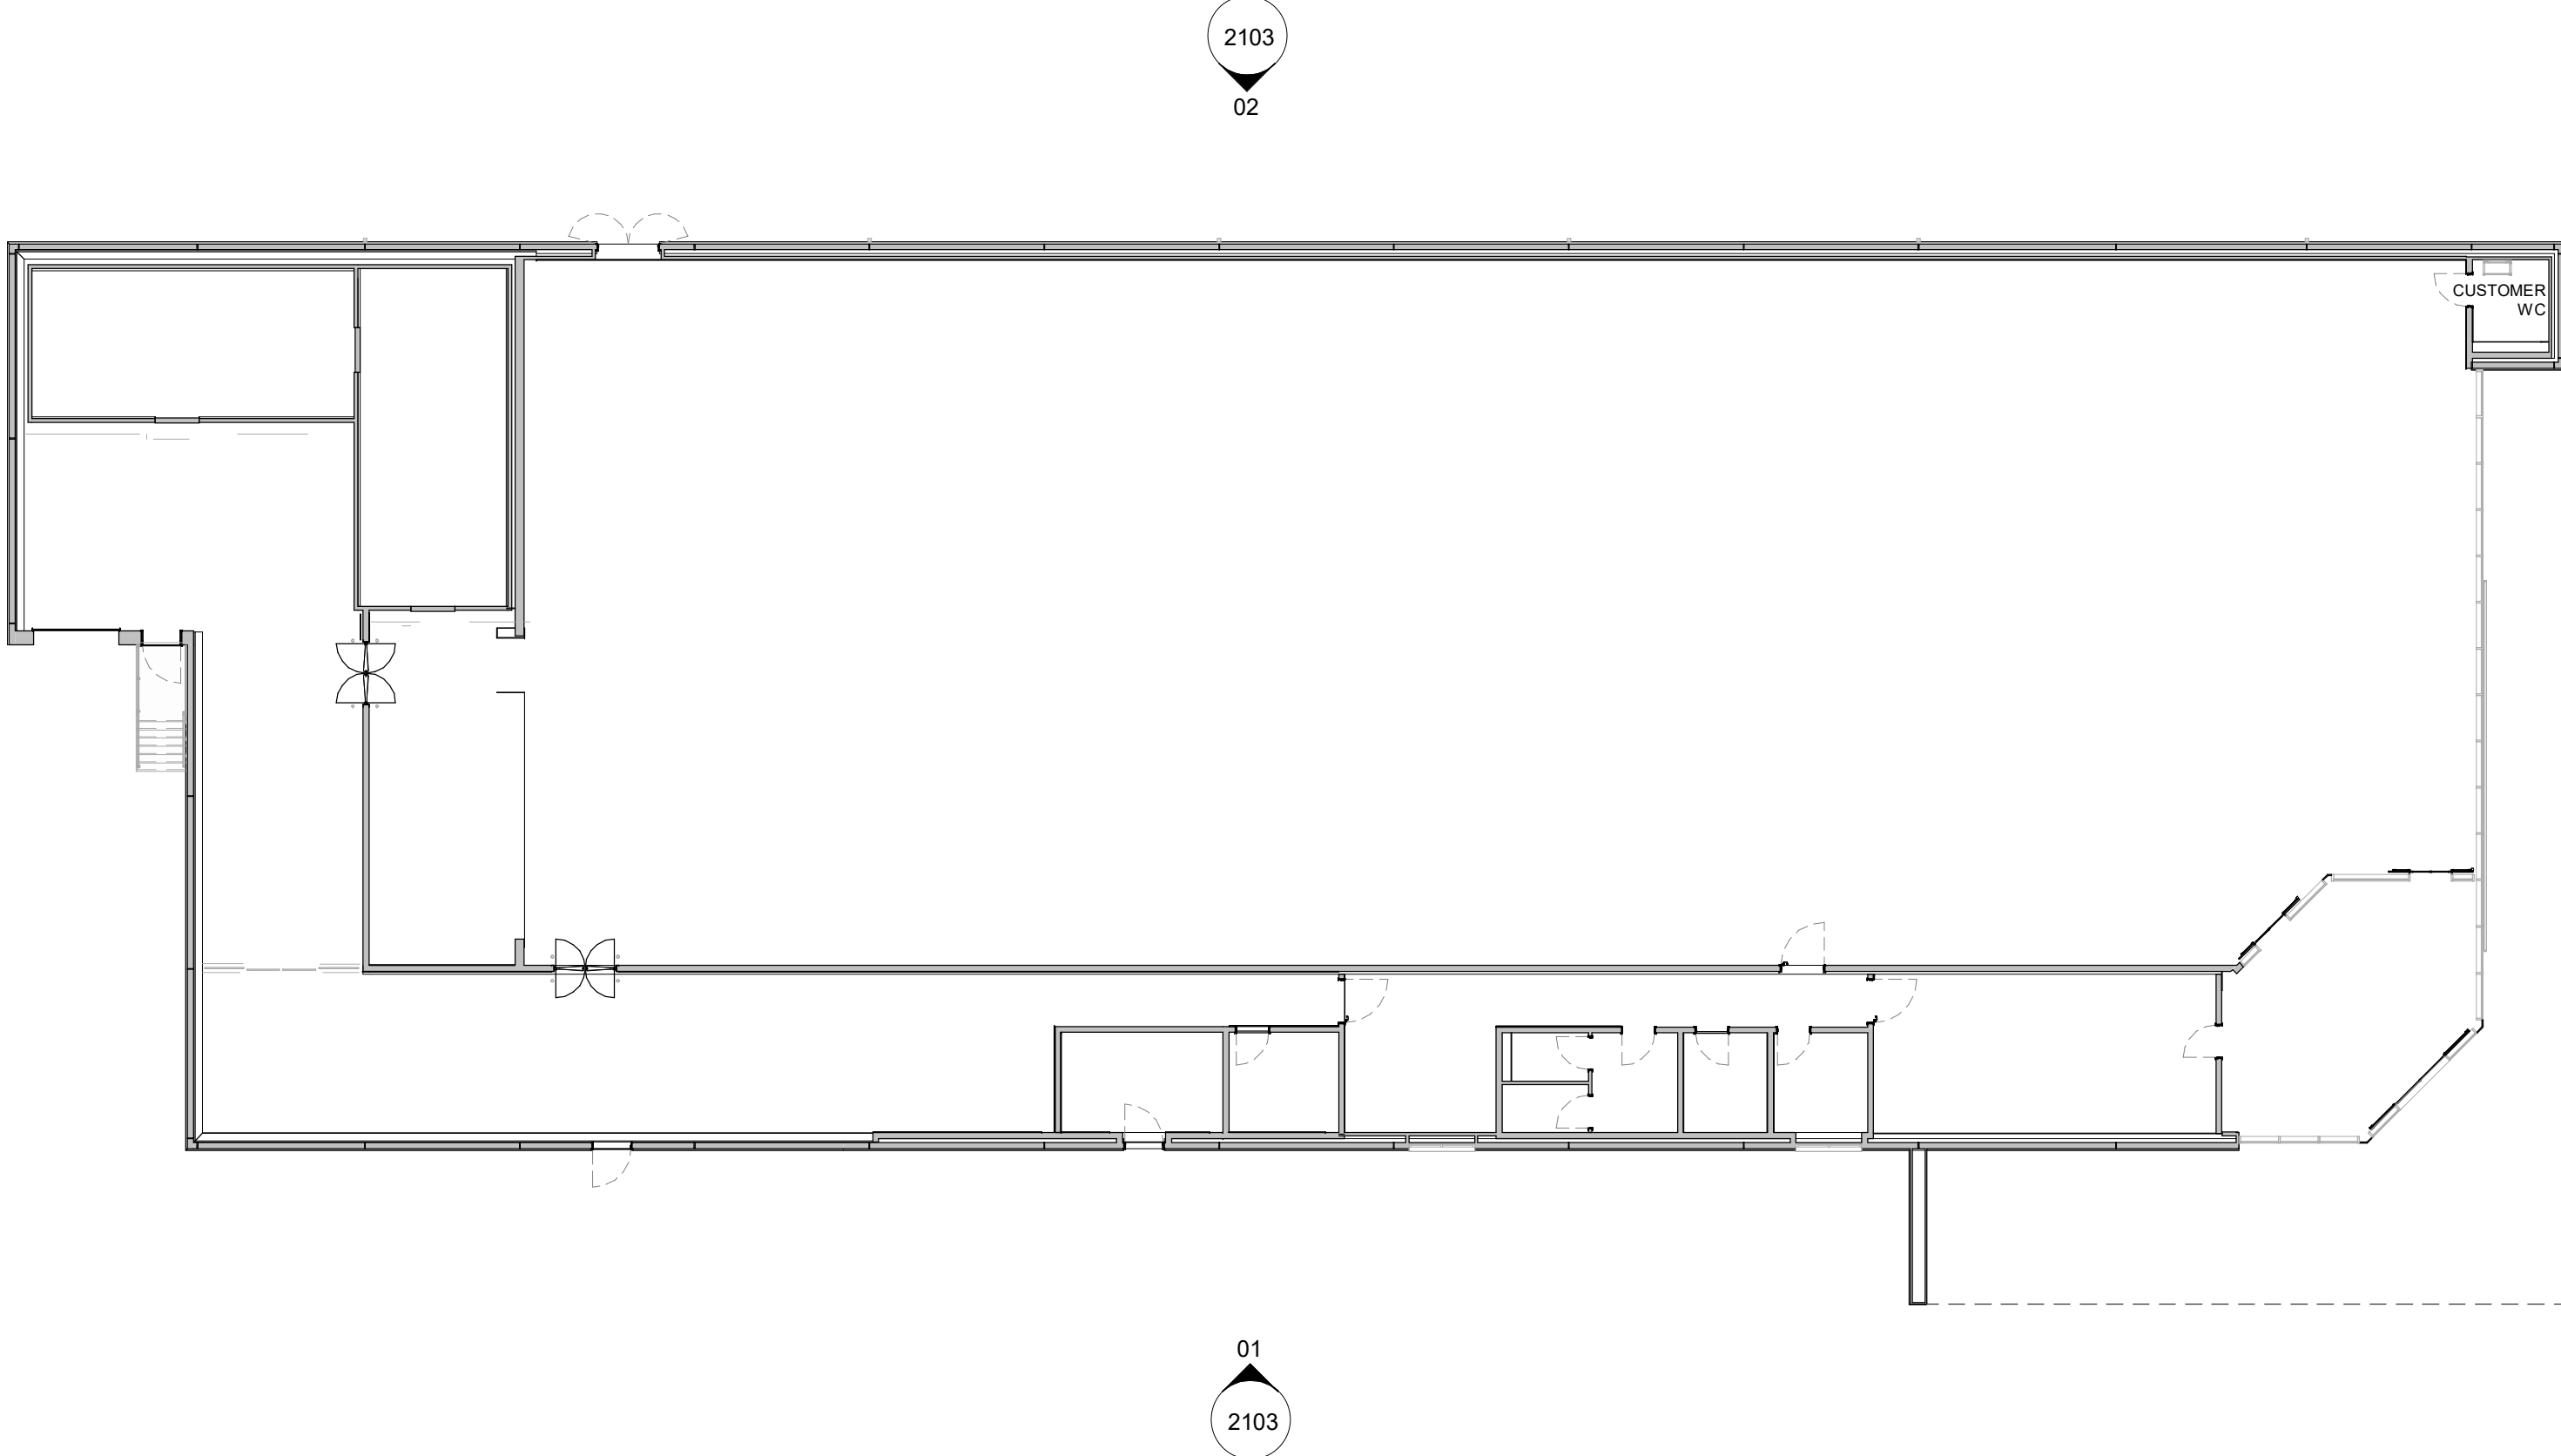

FLOOR PLAN KEY
1:200