

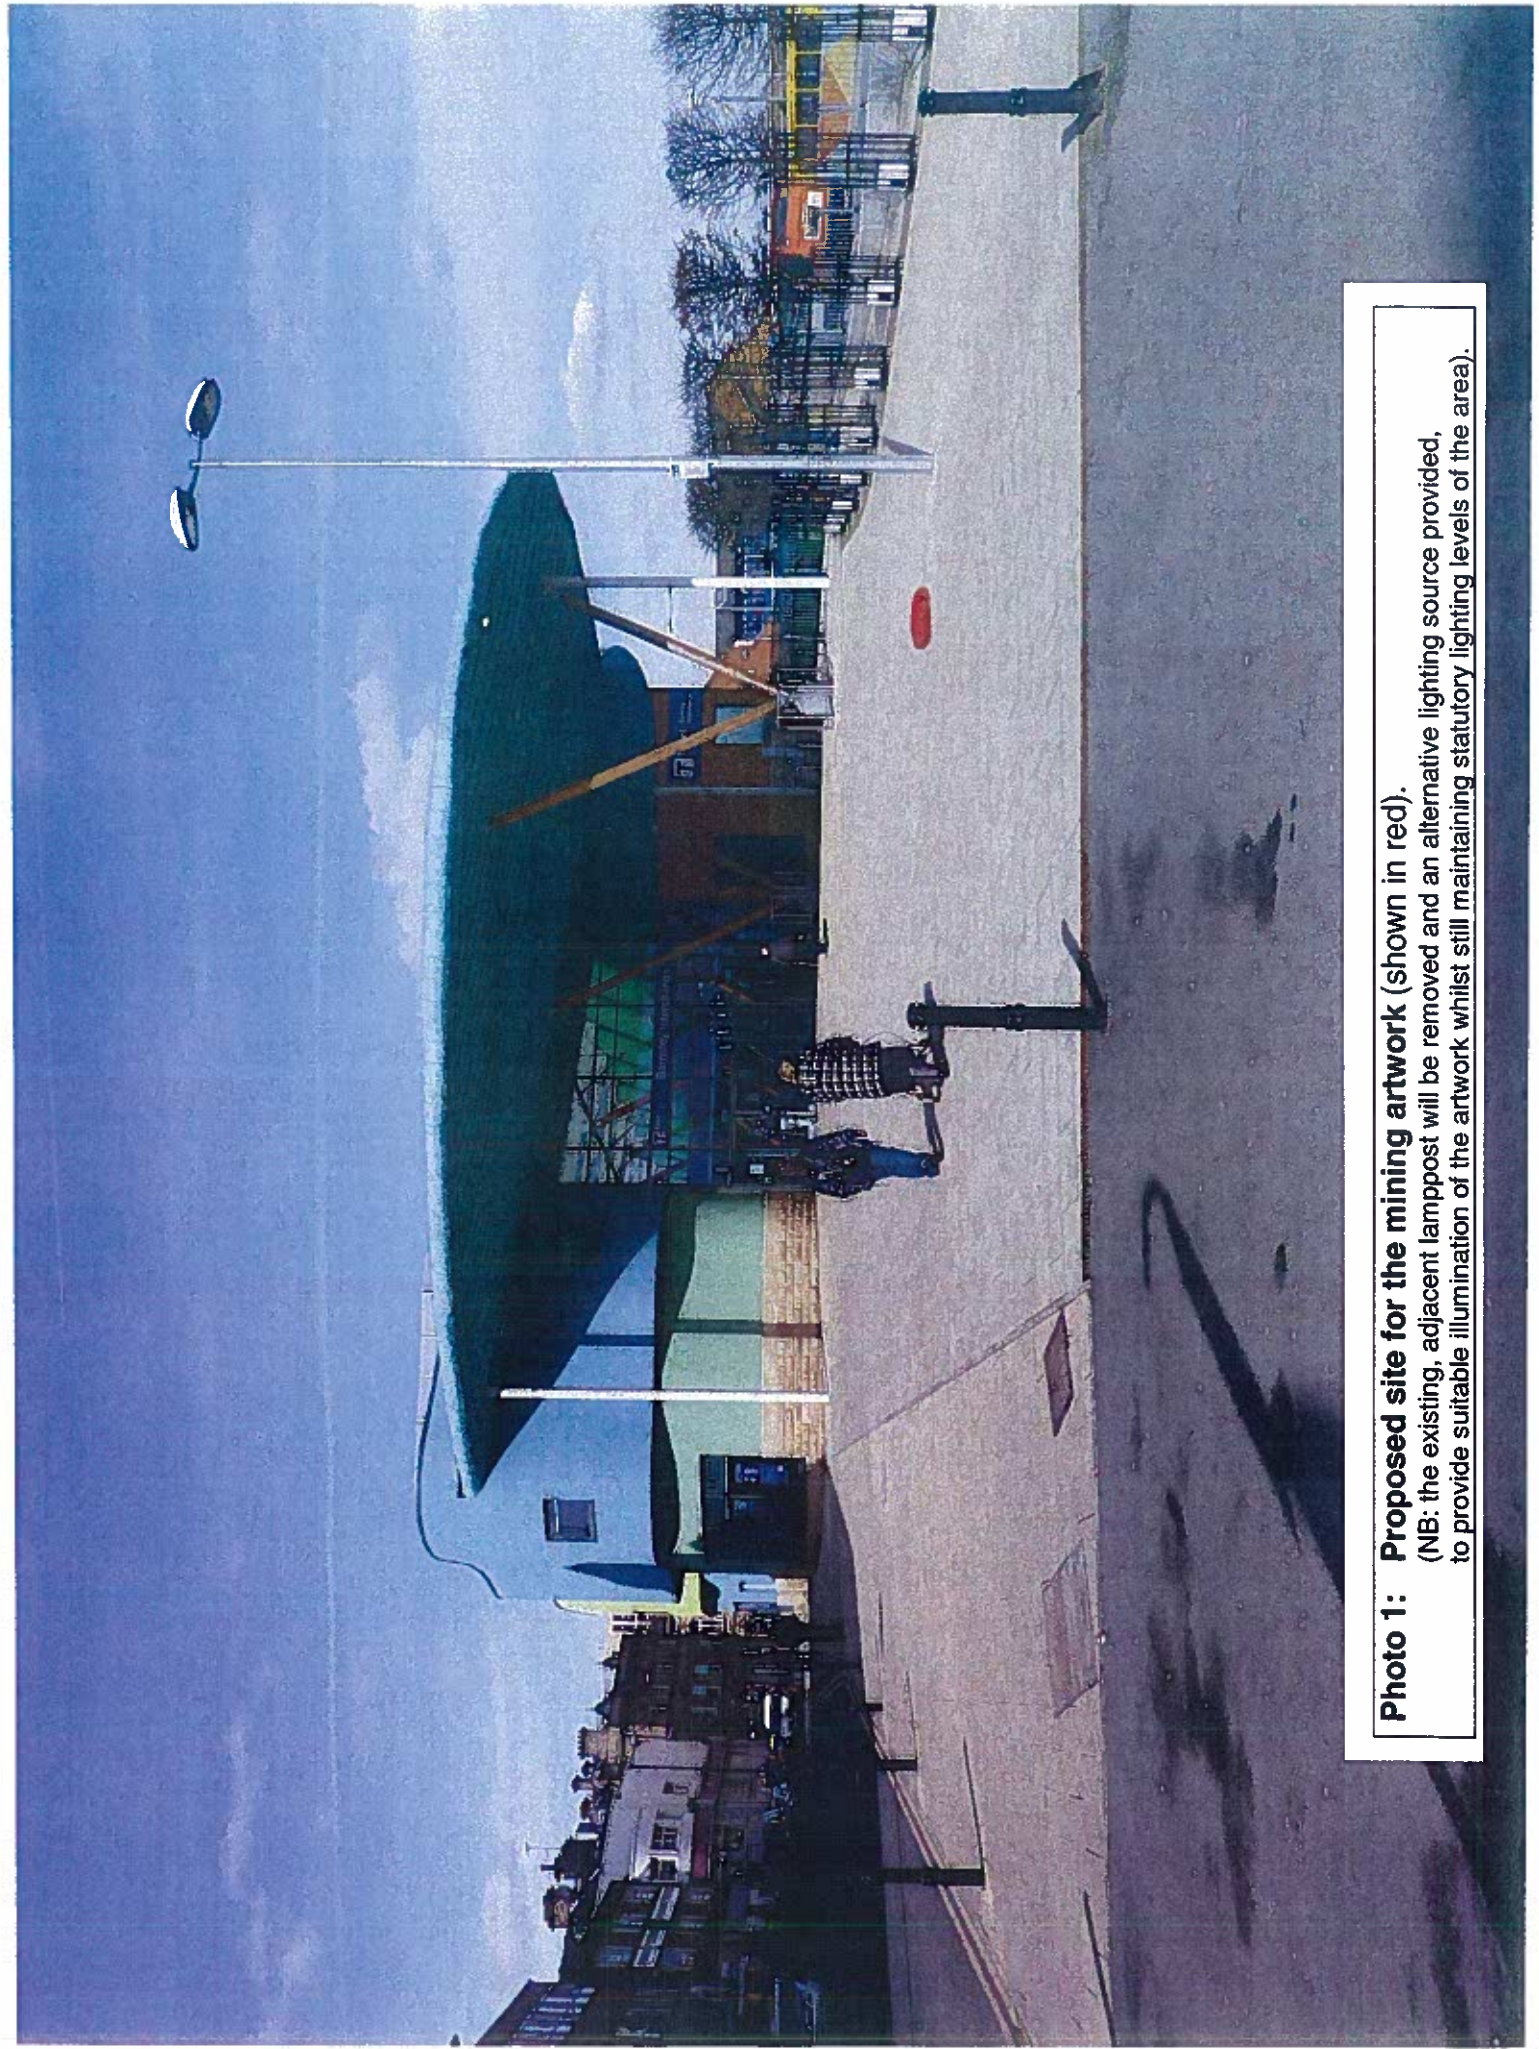


Photo 1: Proposed site for the mining artwork (shown in red).
(NB: the existing, adjacent lamppost will be removed and an alternative lighting source provided, to provide suitable illumination of the artwork whilst still maintaining statutory lighting levels of the area).

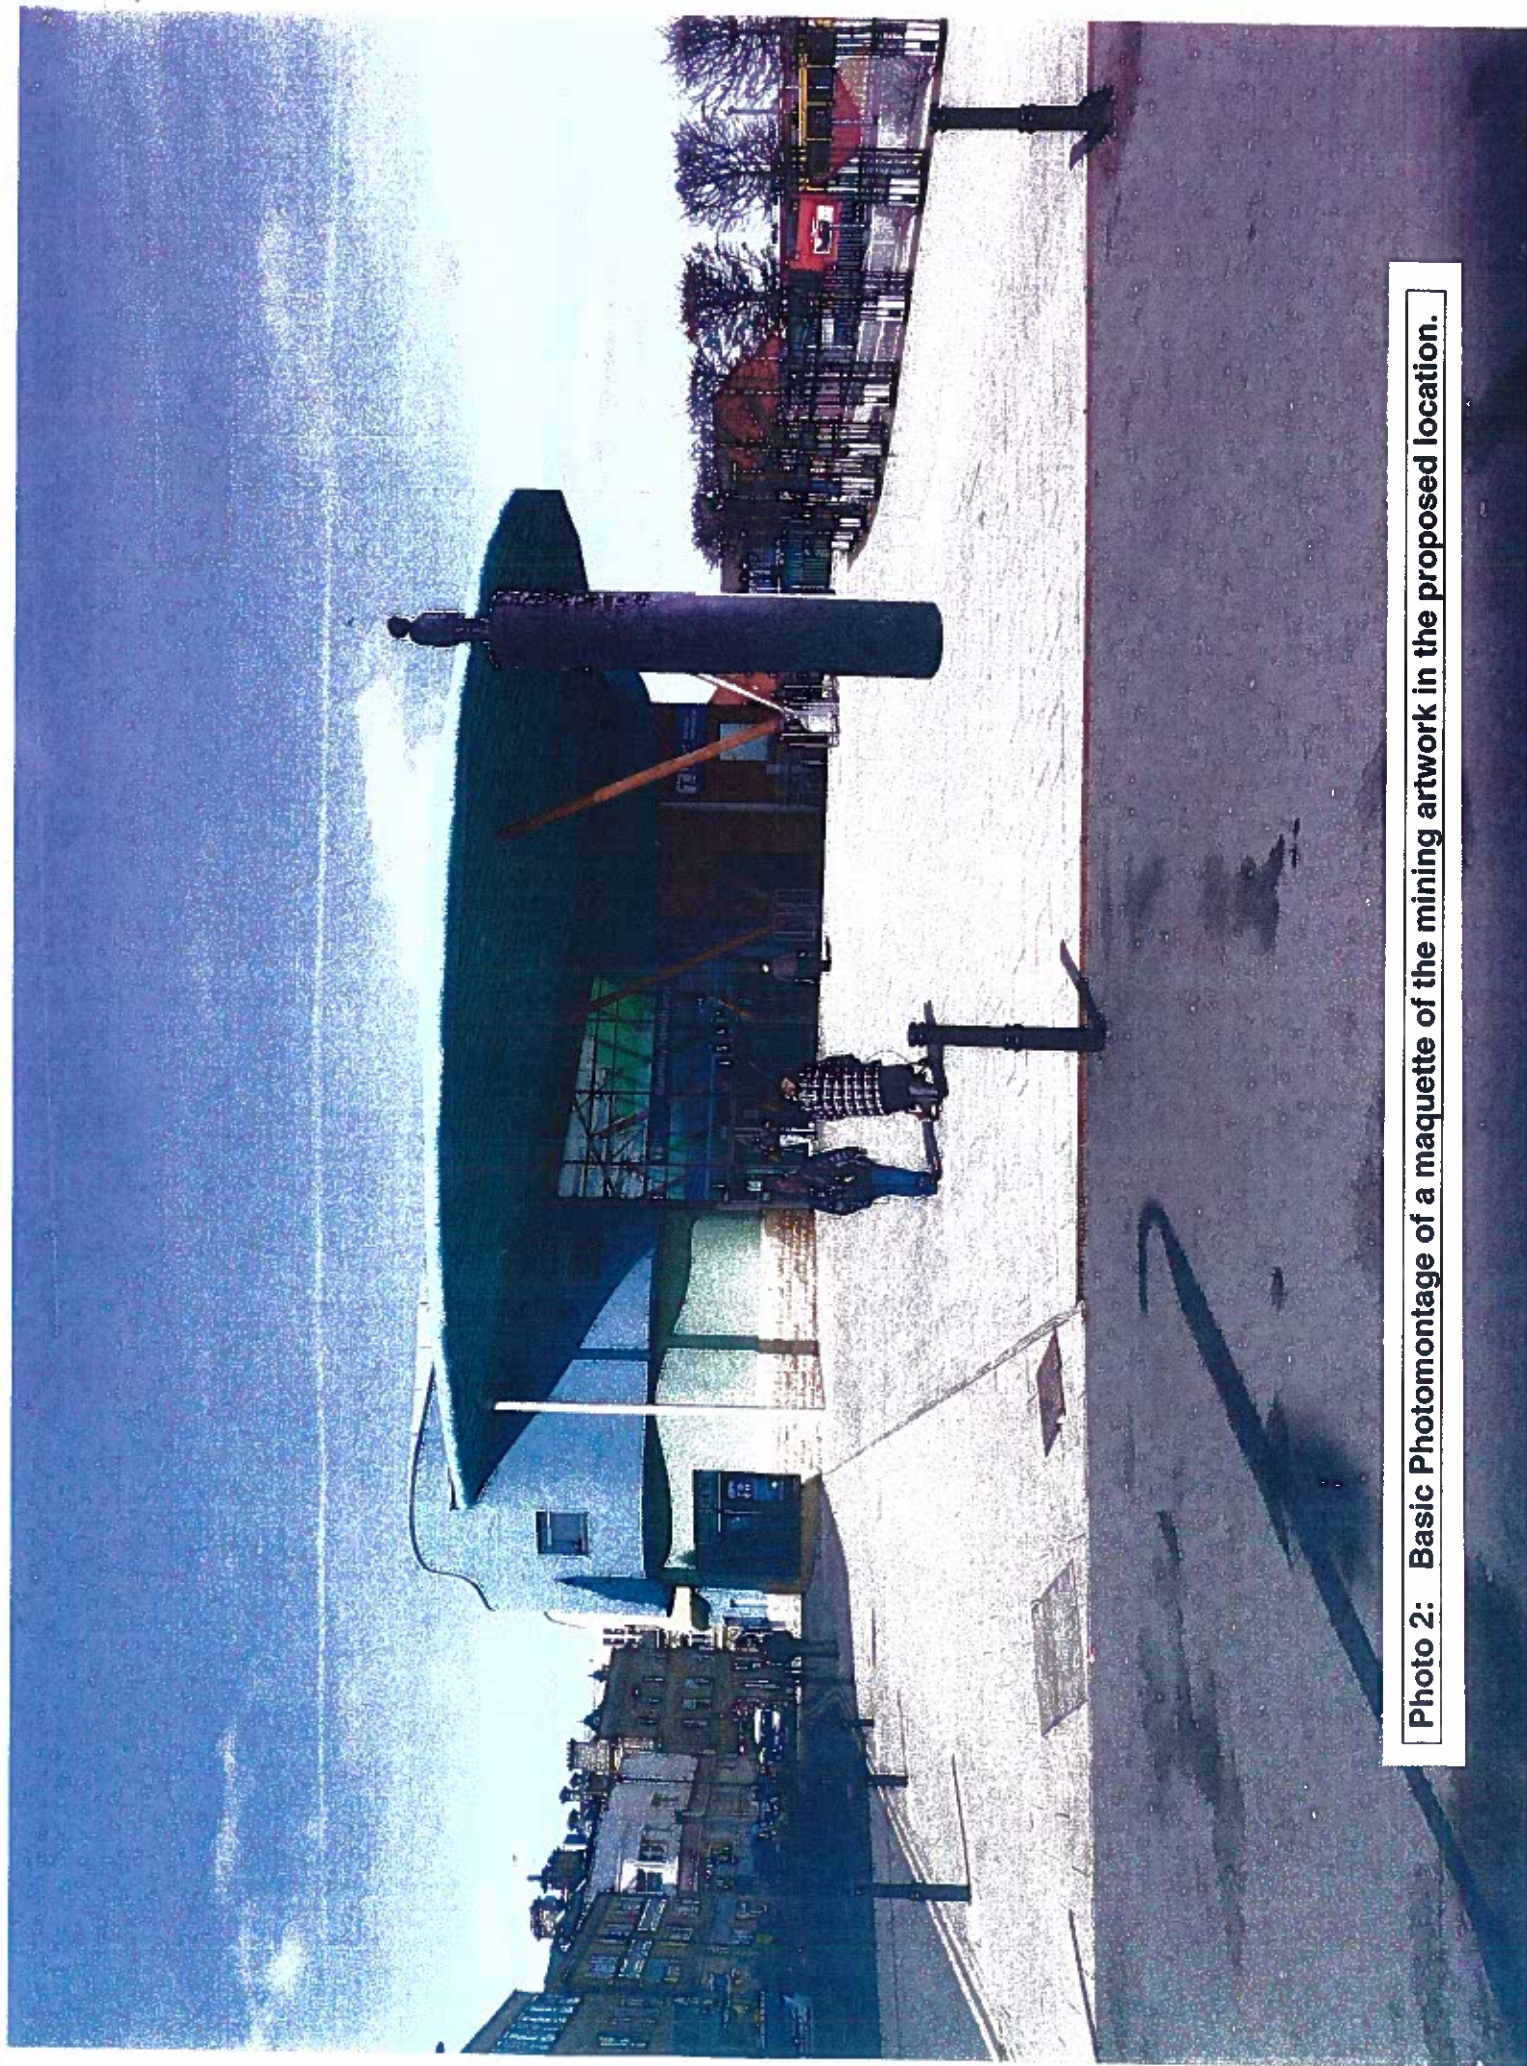


Photo 2: Basic Photomontage of a maquette of the mining artwork in the proposed location.



Photo 3: Early design stage maquette of the mining artwork
(nb the adjacent white cardboard figure is not to scale-
the height of finished artwork will be 6.2m, with width of column 0.8m)



**Photo 4: Later stage design maquette of the child figure
(as publicly displayed at the Yorkshire Sculpture Park)**