


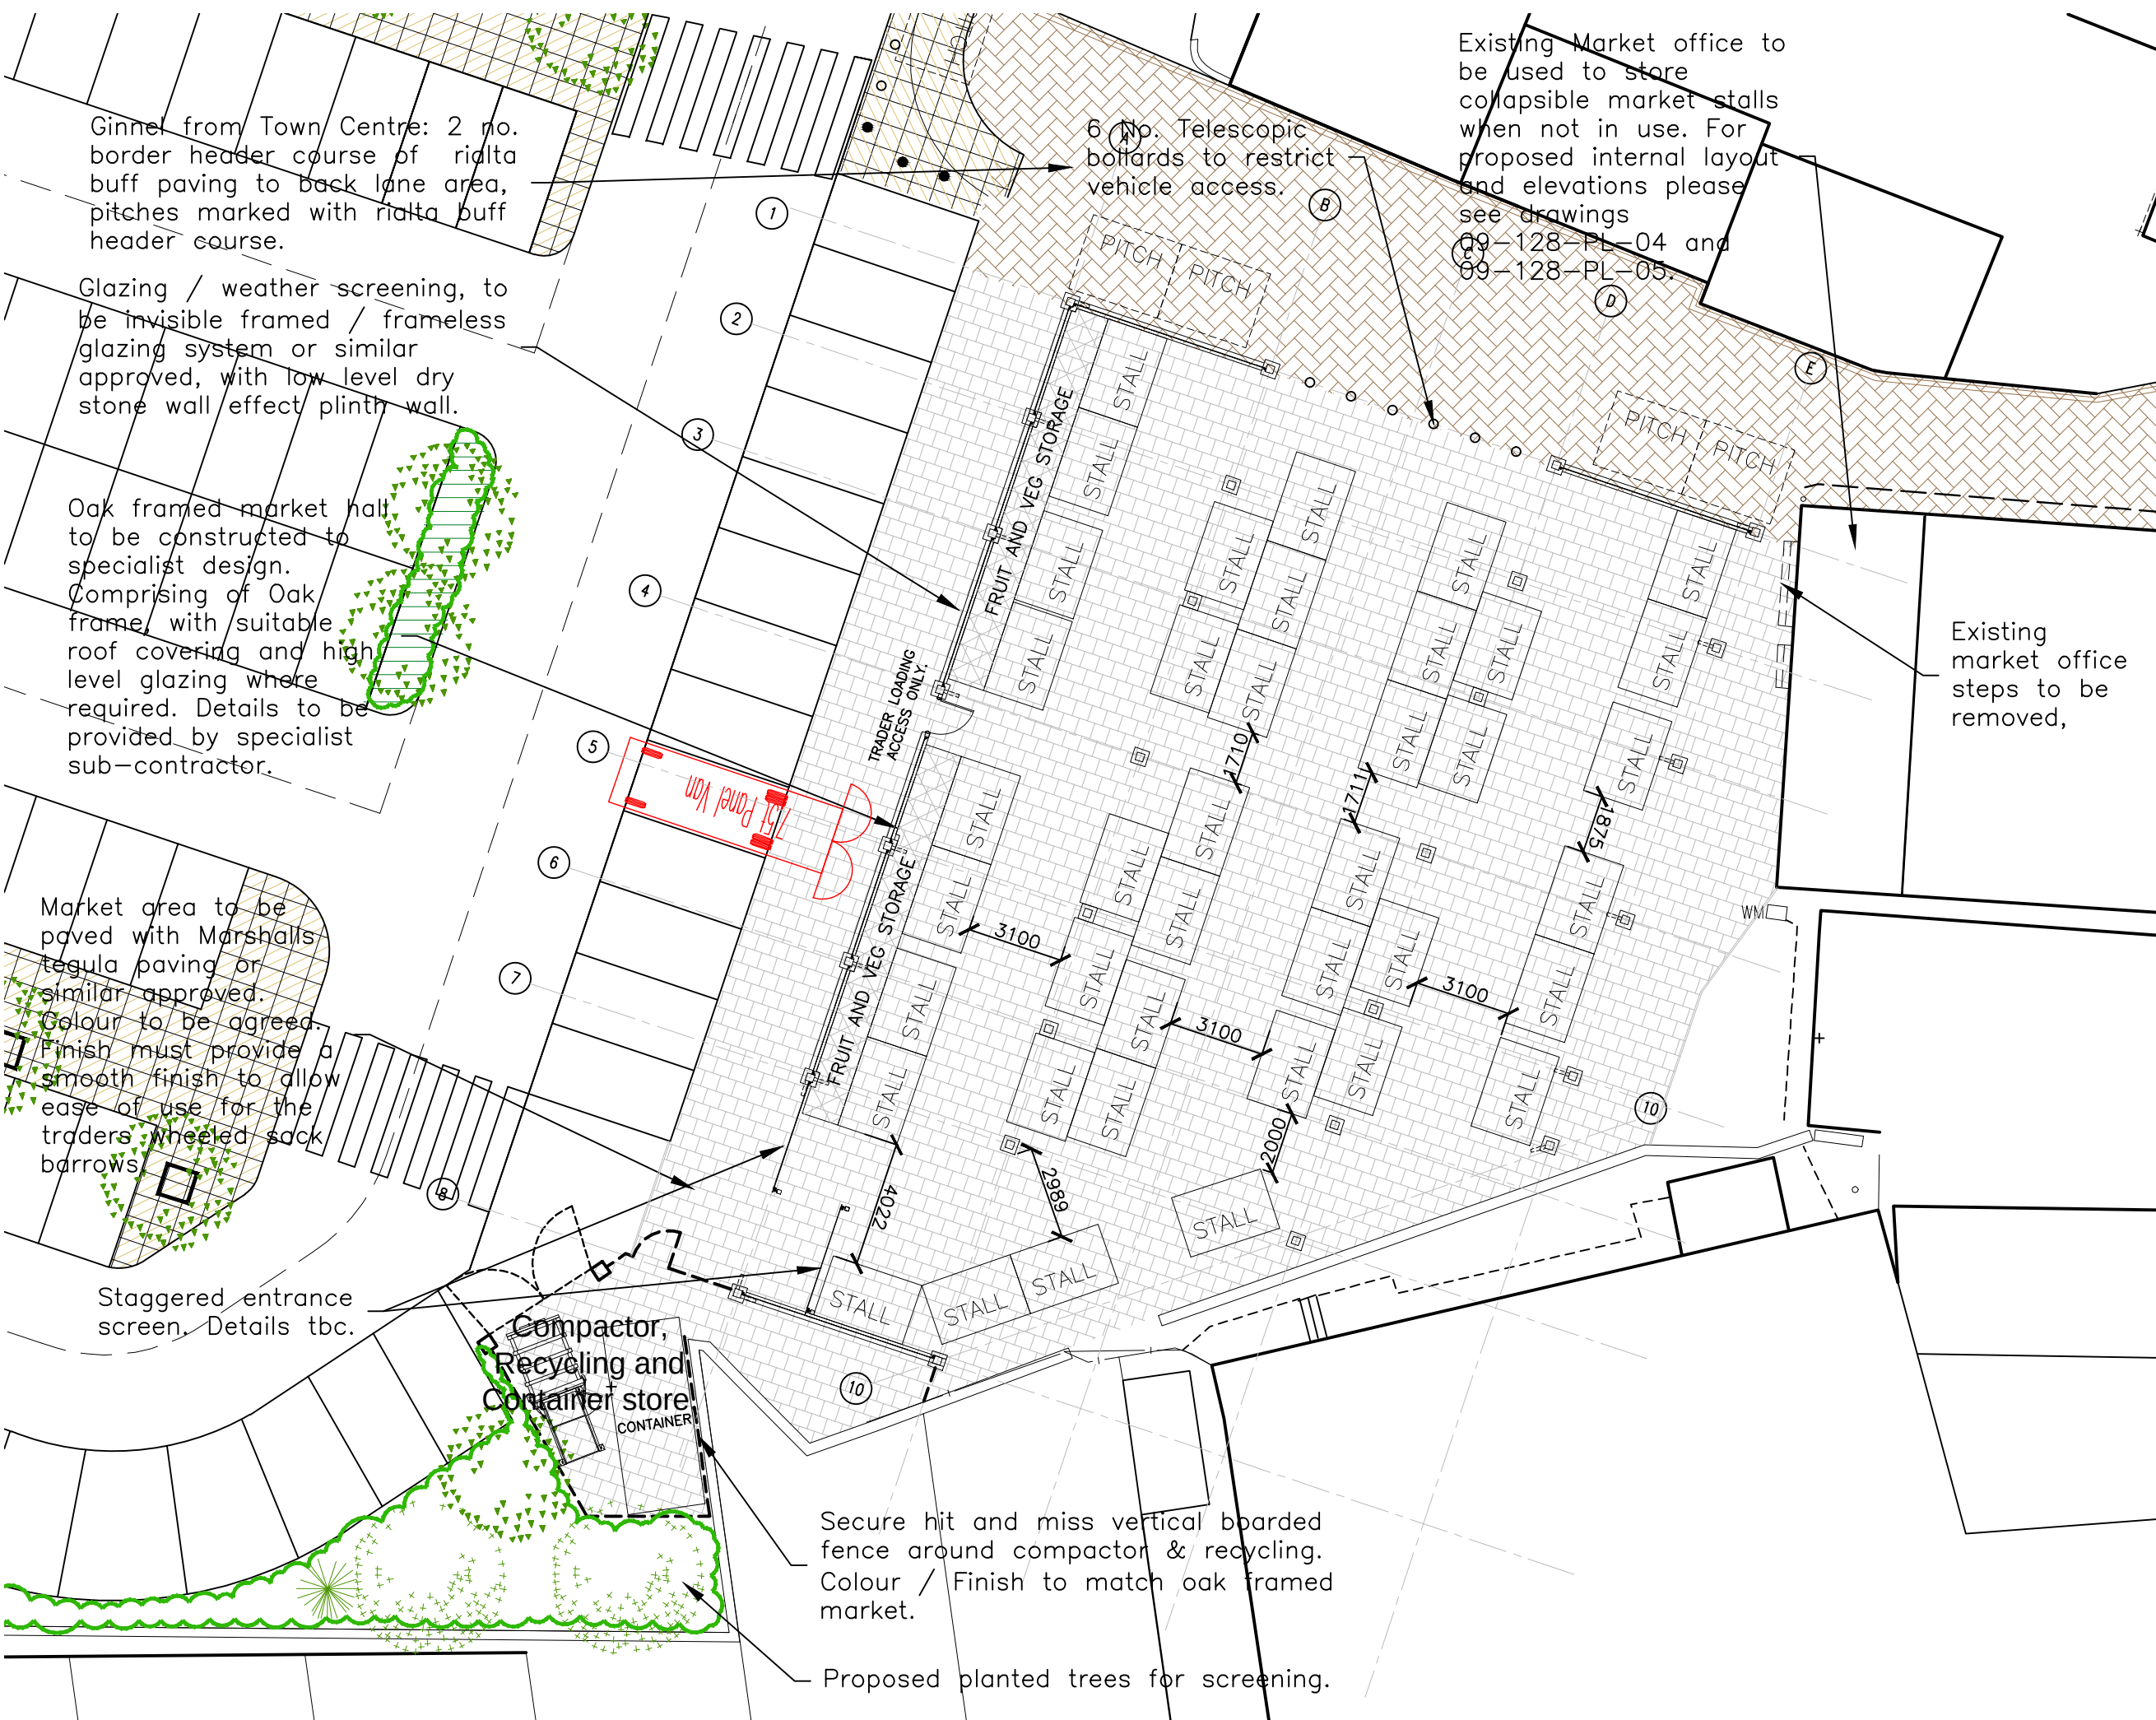

Ginnet from Town Centre: 2 no. border header course of rialta buff paving to back lane area, pitches marked with rialta buff header course.

Glazing / weather screening, to be invisible framed / frameless glazing system or similar approved, with low level dry stone wall effect plinth wall.

Oak framed market hall, to be constructed to specialist design. Comprising of Oak frame, with suitable roof covering and high level glazing where required. Details to be provided by specialist sub-contractor.

Market area to be paved with Marshall's tegula paving or similar approved. Colour to be agreed. Finish must provide a smooth finish to allow ease of use for the traders wheeled sack barrows.

Staggered entrance screen. Details tbc.

Compactor, Recycling and Container store

Secure hit and miss vertical boarded fence around compactor & recycling. Colour / Finish to match oak framed market.

Proposed planted trees for screening.


6 No. Telescopic bollards to restrict vehicle access.

Existing Market office to be used to store collapsible market stalls when not in use. For proposed internal layout and elevations please see drawings 09-128-PL-04 and 09-128-PL-05.

Existing market office steps to be removed,

© WCEC ARCHITECTS – DISCLAIMER:
This drawing is copyright and shall not be reproduced nor used for any other purpose without the written permission of the Architects. This drawing must be read in conjunction with all other related drawings and documentation. It is the contractors responsibility to ensure full compliance with the Building Regulations. Do not scale from this drawing, use figured dimensions only. It is the contractors responsibility to check and verify all dimensions on site. Any discrepancies to be reported immediately.
IF IN DOUBT ASK.
Materials not in conformity with relevant British or European Standards/Codes of practice or materials known to be deleterious to health & safety must not be used or specified on this project

XREF'S IN THIS DRAWING

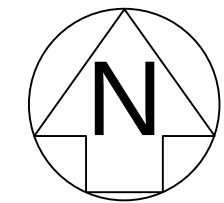

A 17/12/09	BOLLARDS ADDED TO MAIN MARKET ACCESS.	DC/ZN
------------	---------------------------------------	-------

No	Date	Description	Drawn/Checked
----	------	-------------	---------------

CLIENT
DRANSFIELD PROPERTIES LIMITED

PROJECT
PENISTONE PUBLIC COVERED SPACE (Inc Occasional Market)

TITLE
PROPOSED SITE LAYOUT PLAN

DRAWING STATUS
FOR PLANNING

DRAWN	ZN	CHECKED	DC
-------	----	---------	----

SCALE 1:200 @ A3

DATE DECEMBER 2009

CARRWOOD COURT
CARRWOOD ROAD
SHEEPBRIDGE
CHESTERFIELD
S41 9QB
T: 01246 260261
F: 01246 260736
E: email@wcec.co.uk
www.wcec.co.uk



JOB NO.	DRAWING NUMBER	REV
09-128	PL-03	A