

Proposed Drop Kerb

7 Hours min lane.

Scale 1:200.

Existing Pavement.

Create Drop Kerb

to Highway


Engineering

Design

Specification

7 STORES MILL LANE

Existing garage.

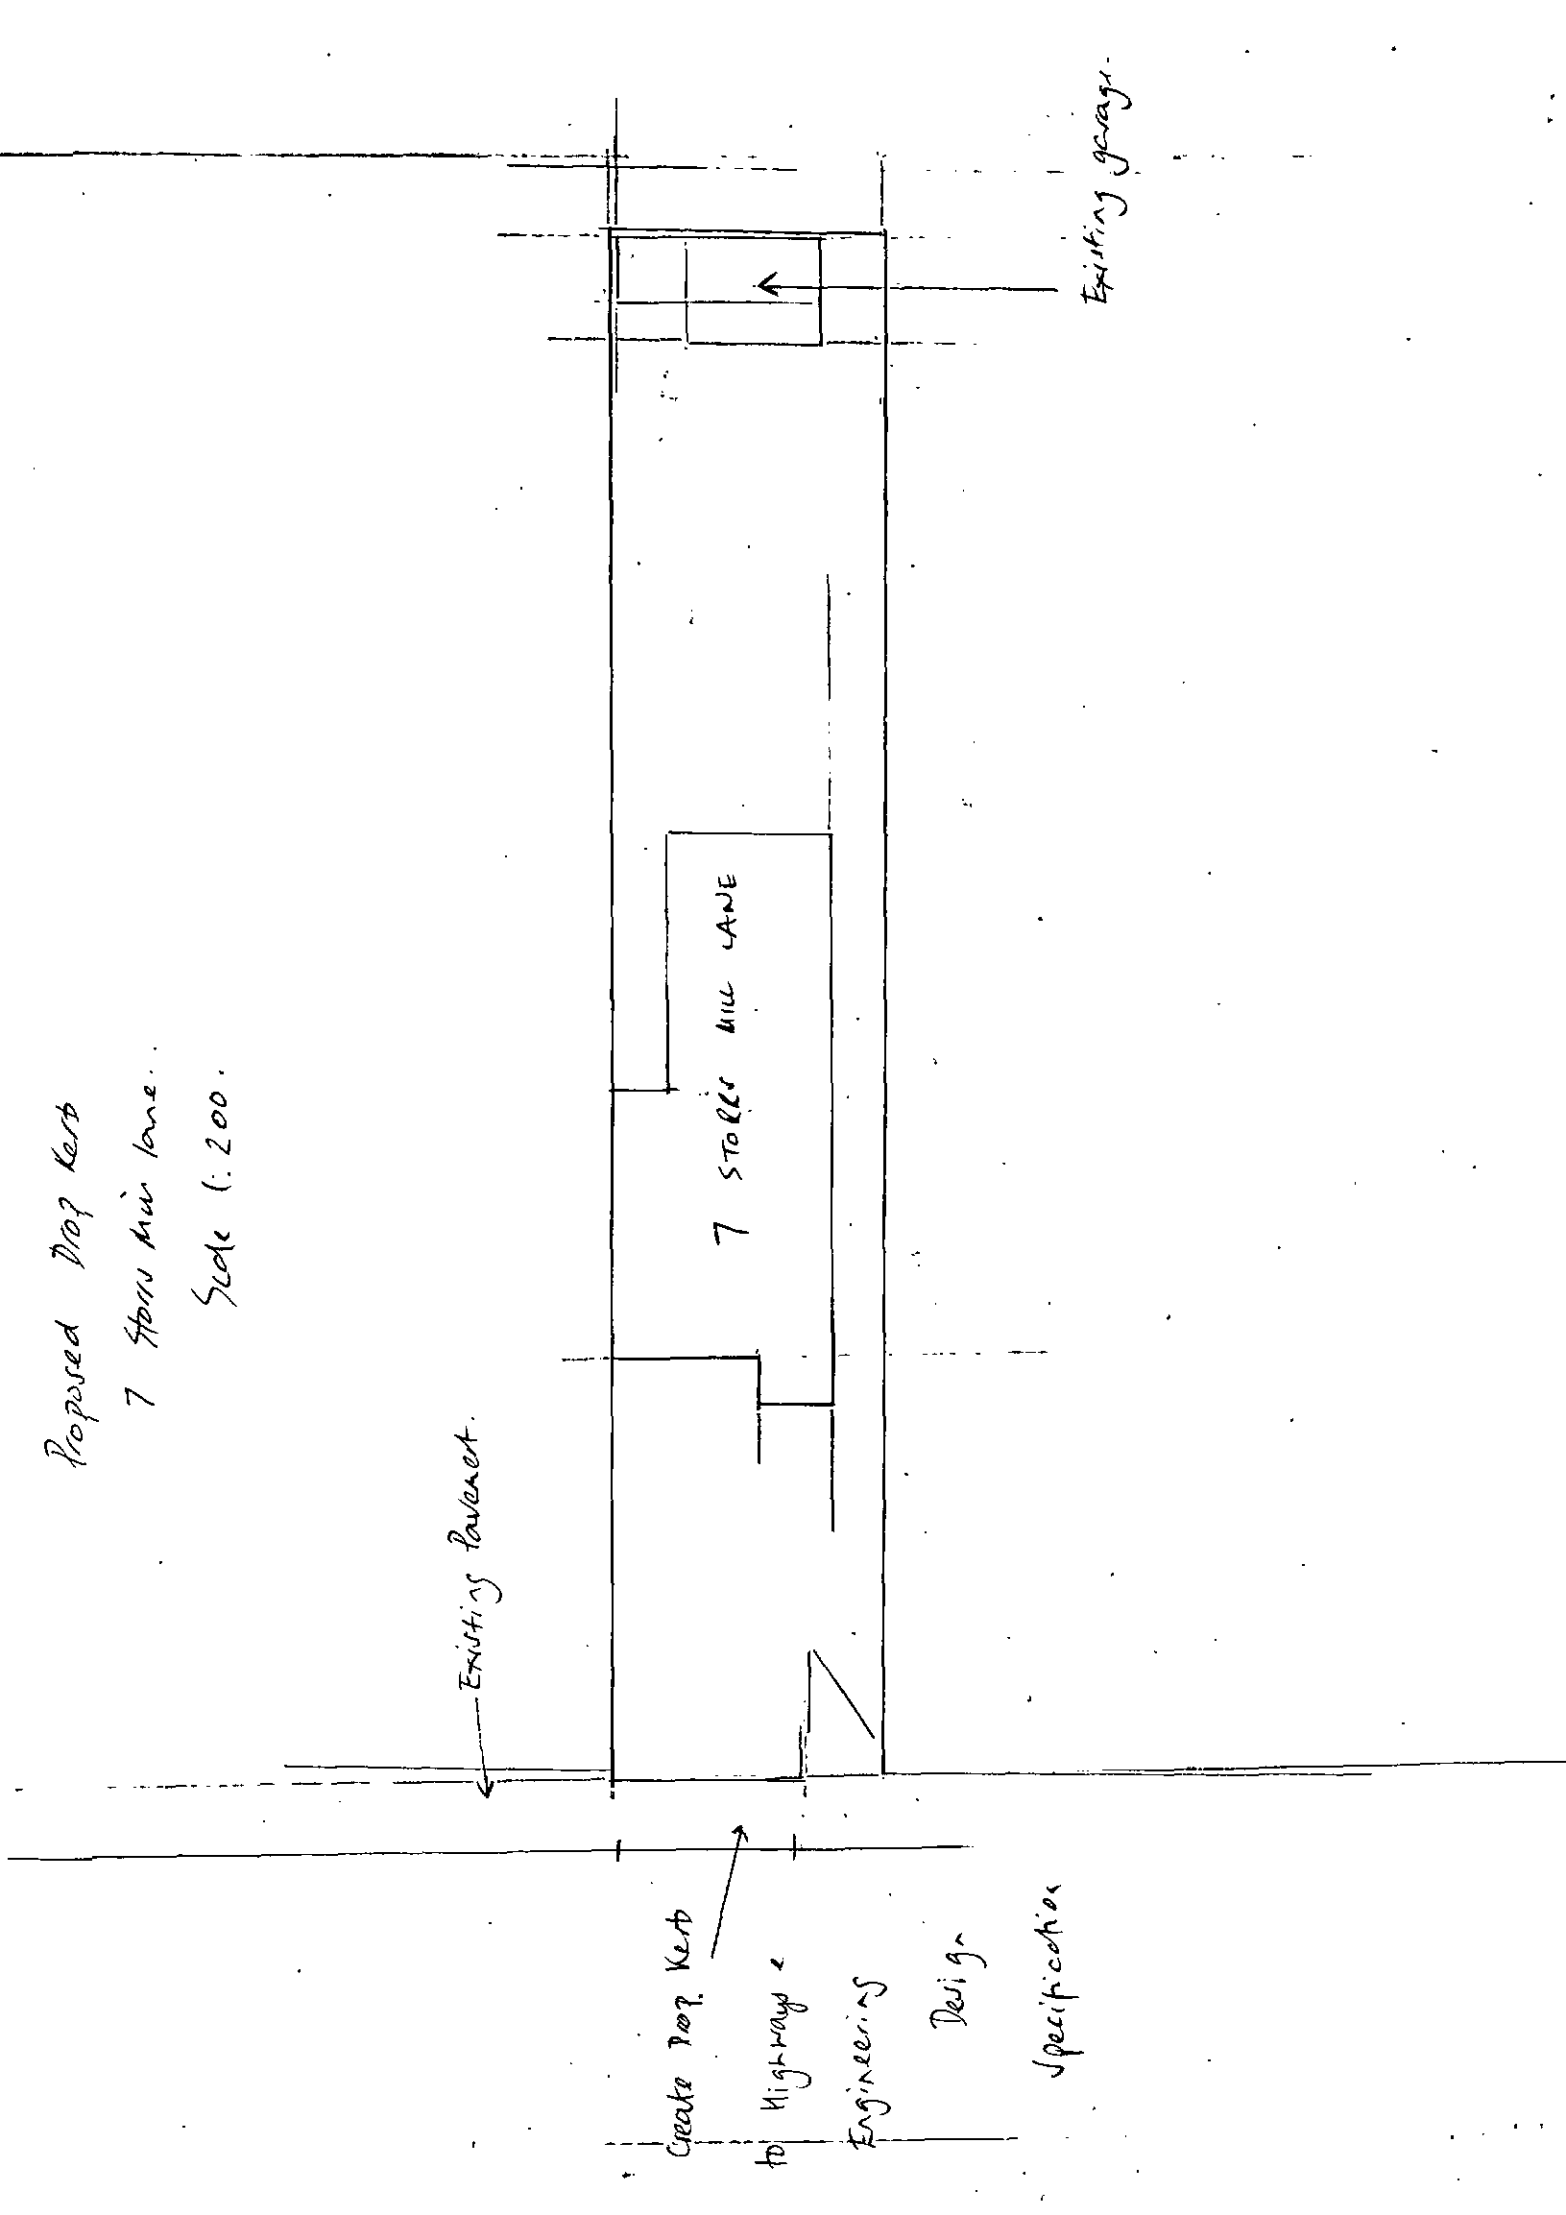

CONFIDENTIAL

RTDM

NOCH

11 NOV 2014

Recd and for [Signature]

01 NOV 2014