

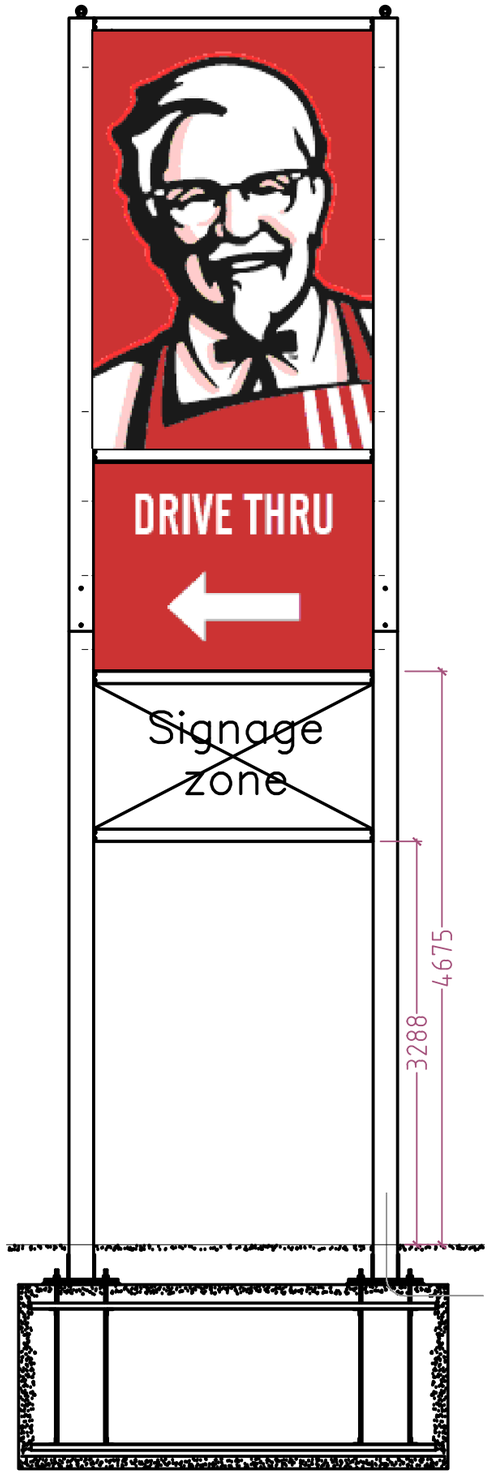


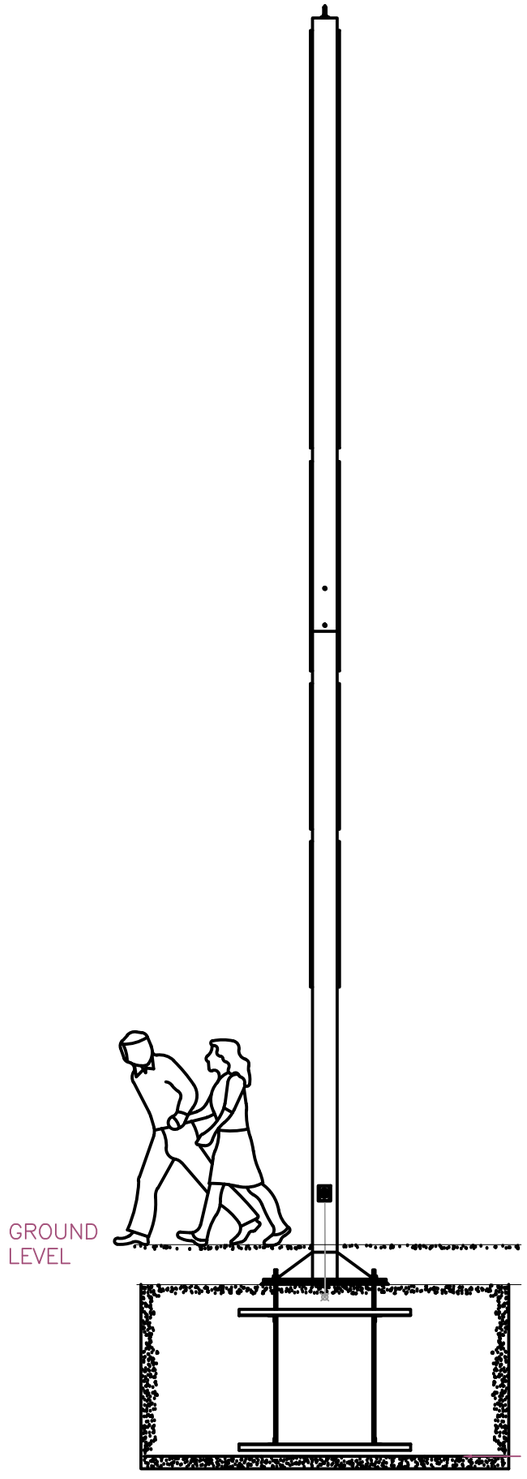

SIDE ELEVATION

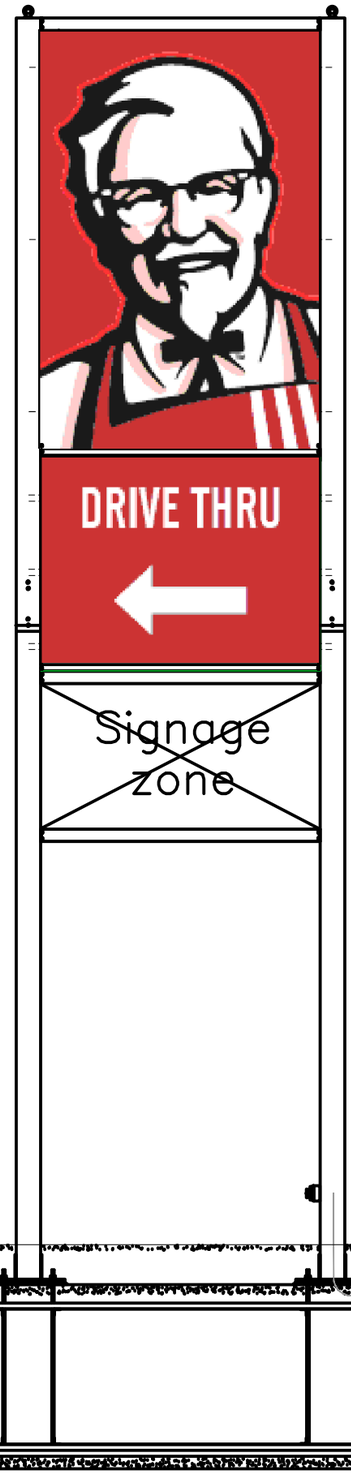

1no 10000mm high goal post sign with 2000mm high x 2680mm wide x 200mm deep with KFC colonel logo and directional drive thru, it's constructed in seemee 2 white flex face substrate, decorated with 3m 3630 series translucent vinyl internally illuminated with banks of LED fittings.
Signcases are manufactured from extruded aluminum insite spectra speed flex hinged double sided standard body. Red ref: RAL 3001. Height to underside is 4675mm.
Colonel logo flex box fixed to posts manufactured from 200mm x 200mm x 8mm R.H.S mild steel butt weld to the steel base. All finished umber gray RAL 7022.
Other signage in the indicated zones is to be confirmed by the end user at a later date
Luminance levels: 225 candela per sqm

PROPOSED ESTATE SIGN
SCALE: 1:50@A1

0 1 2 3 4 5 6 7 8 9 10
metres