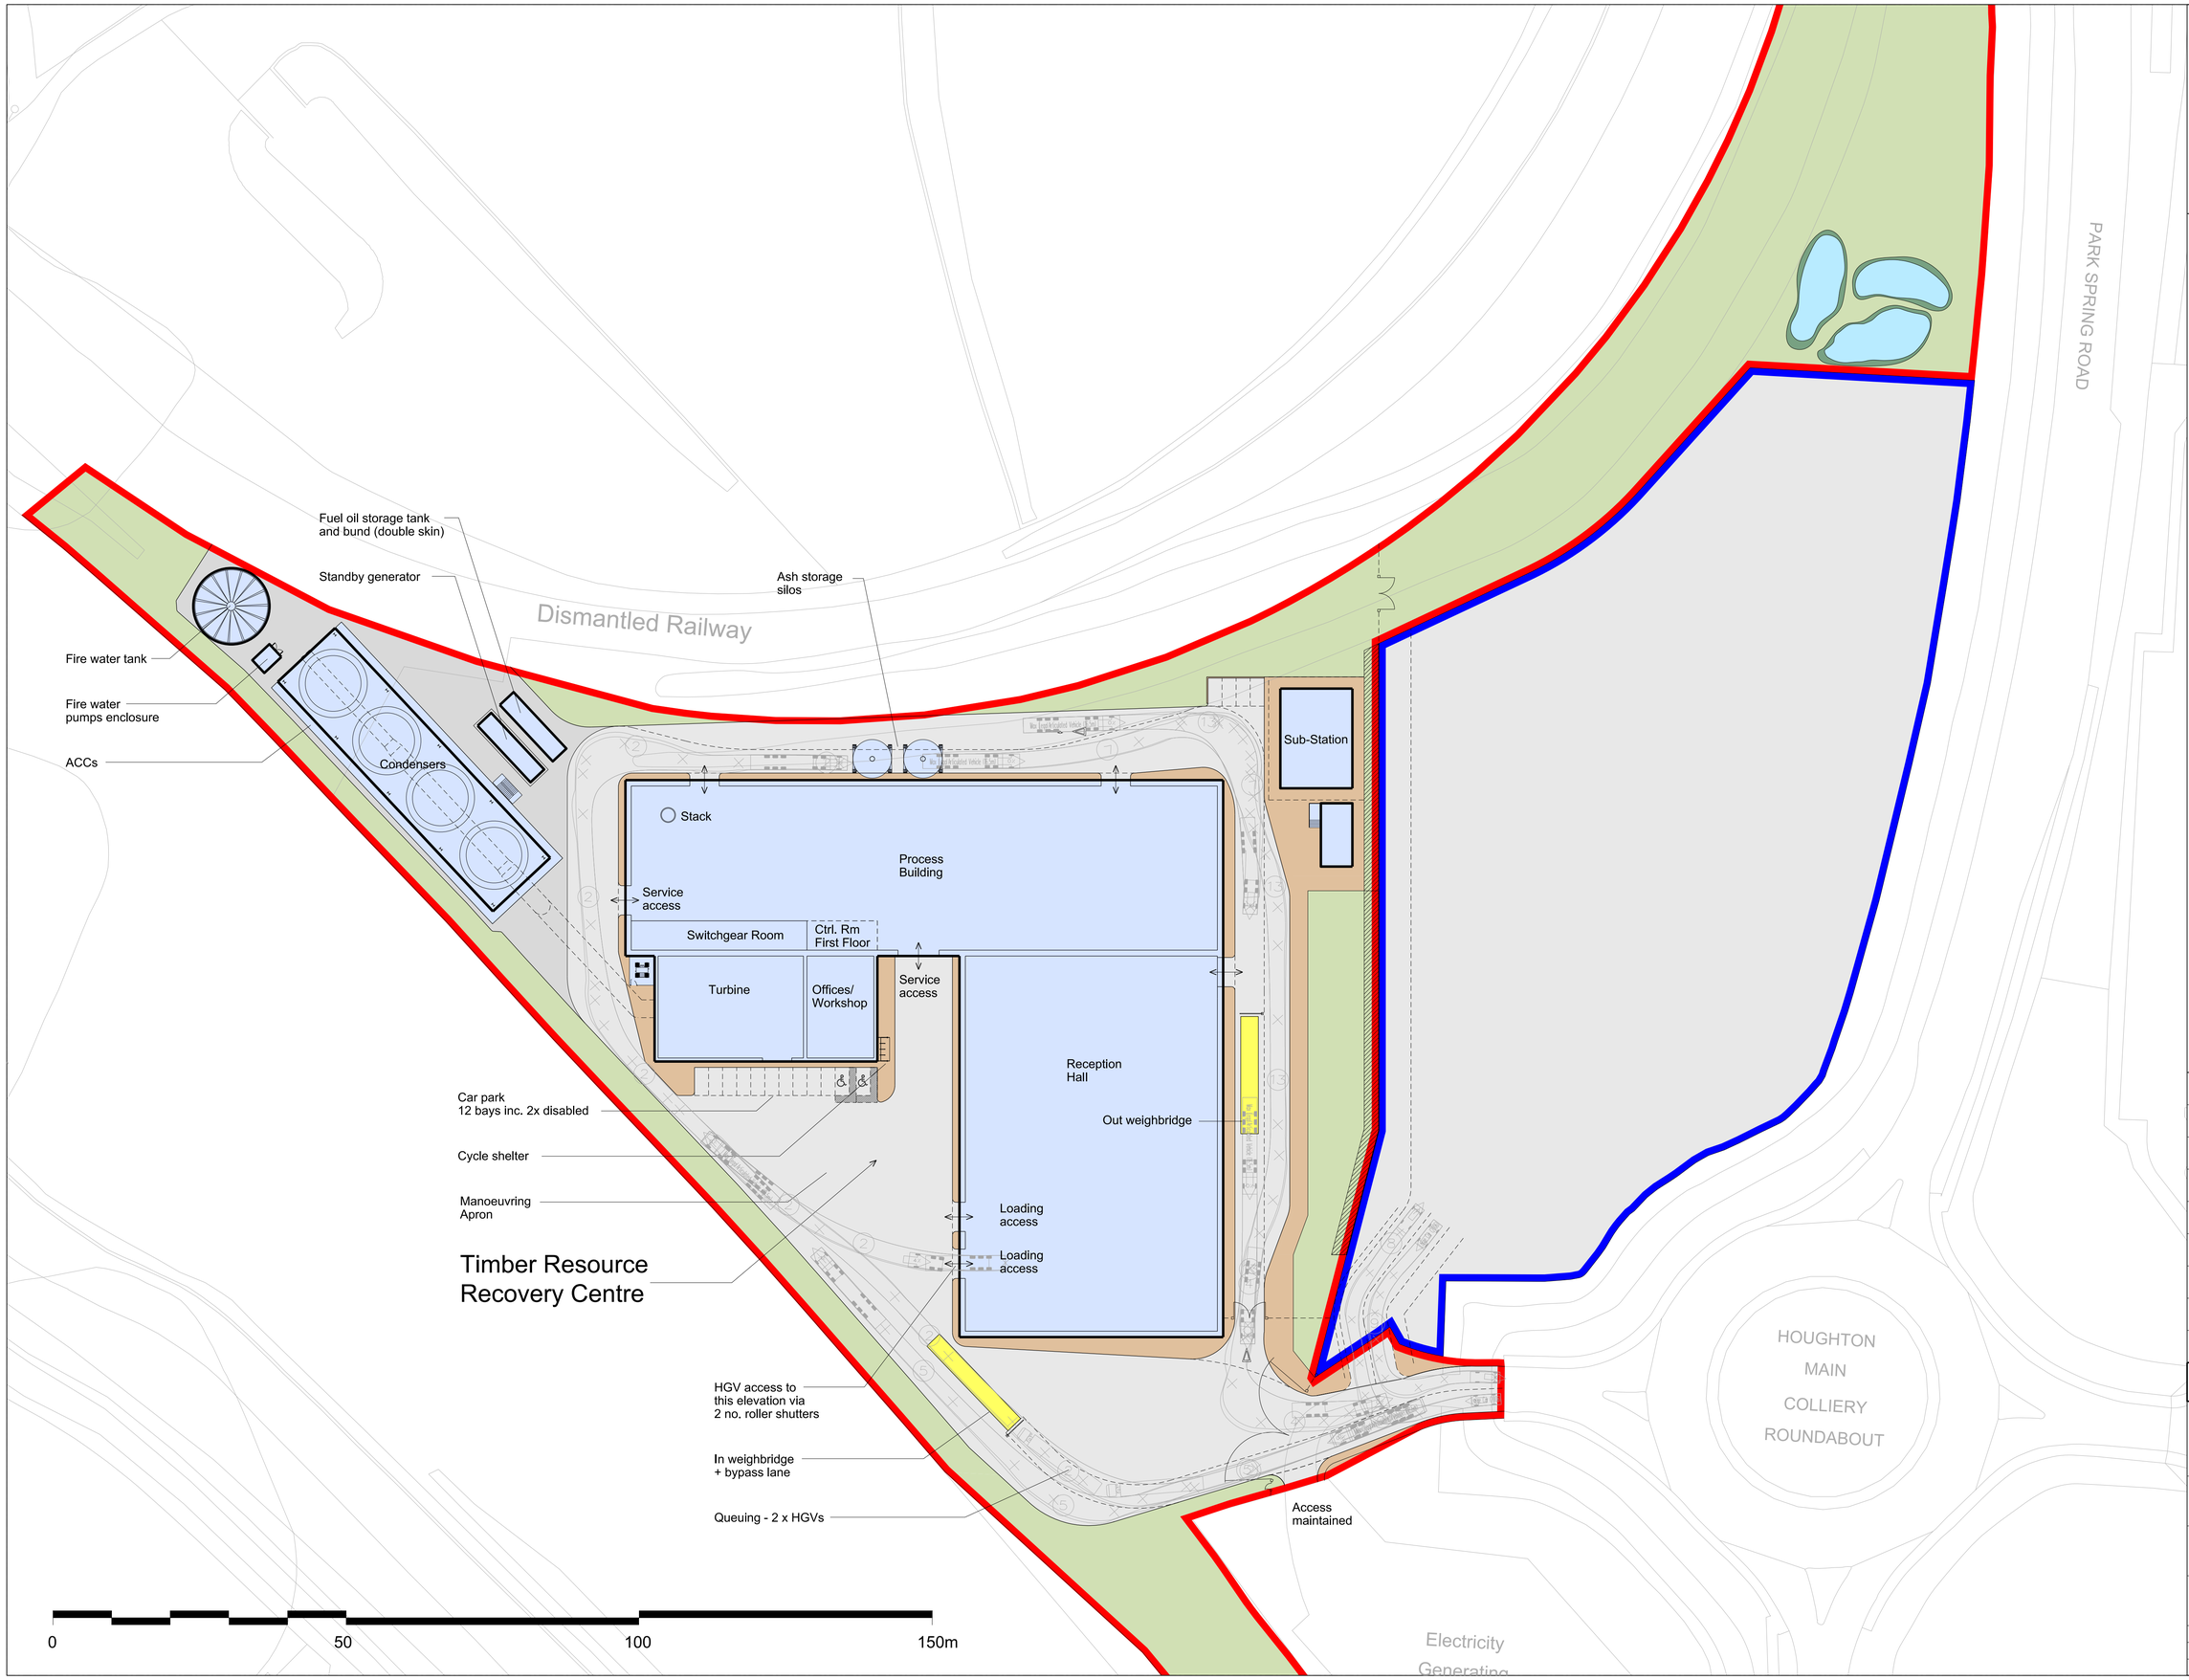

NOTE

1. THIS DRAWING IS COPYRIGHT GSDA LTD.
2. THE CONTRACTOR MUST NOT SCALE FROM THE DRAWING ALL DIMENSIONS TO BE TAKEN FROM DIMENSION STRINGS.
3. WHERE ANY DISCREPANCIES ARE FOUND BETWEEN DIMENSIONS THESE MUST BE BROUGHT TO THE ATTENTION OF THE ARCHITECTS FOR RESOLUTION.
4. WHERE DISCREPANCIES EXIST BETWEEN REFERENCE OR ASSEMBLY DRAWINGS & DETAIL DRAWINGS, THE LATTER TAKE PREFERENCE.

NORTH

KEY

- Site boundary
- Adjacent site
- 2.5m wide hedge/ tree line perimeter
- For details of proposed landscaping and planting please refer to PL036-37

A	150130	Issued for planning
-	150123	Issued for planning

FOR INFORMATION

GSDA
GARRY STEWART DESIGN ASSOCIATES

Highlands House, Office 101A, 165 The Broadway, Wimbledon, London, SW19 1NE
T. 020 8544 8085

HOUGHTON MAIN REC
PROJECT

Proposed Site Layout
DRAWING

1:500@A1
1:1000@A3
SCALE

150130
DATE

1313_PL003
DWG. NO.

A
REVISION

GS
CHECKED