
Mapping sourced from Ordnance Survey

N

Location Map

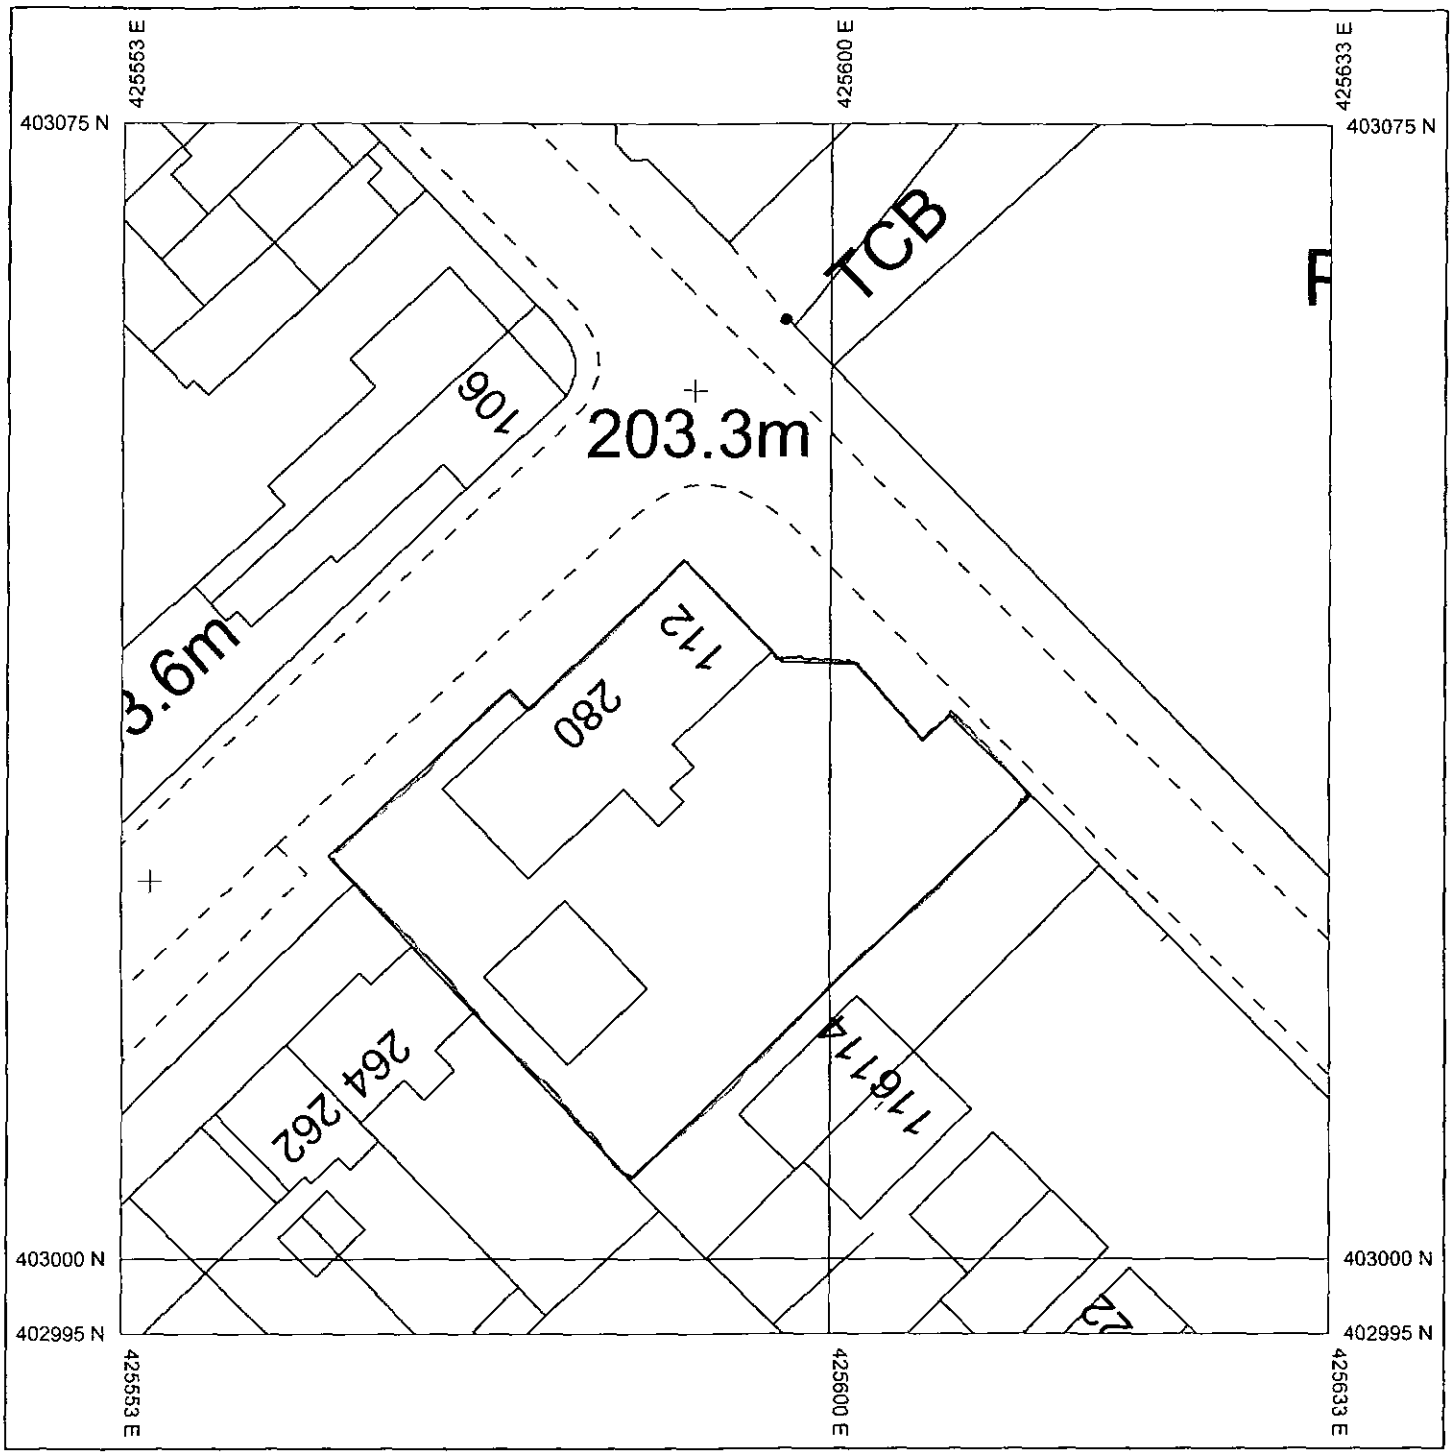

Produced 18/10/2013 from the Ordnance Survey National Geographic Database and incorporating surveyed revision available at this date. © Crown *Copyright 2013*

Reproduction in whole or in part is prohibited without *the prior permission of Ordnance Survey*

Ordnance Survey and the OS Symbol are registered trademarks of Ordnance Survey, the national mapping agency of Great Britain.

The representation of a road, track or path is no evidence of a right of way.

The representation of features as lines is no evidence of a property boundary.


0 8 16

Scale 1:500

Supplied By: **Orchard**

Serial number: 001124193

Plot Centre Coordinates: 425593, 403035

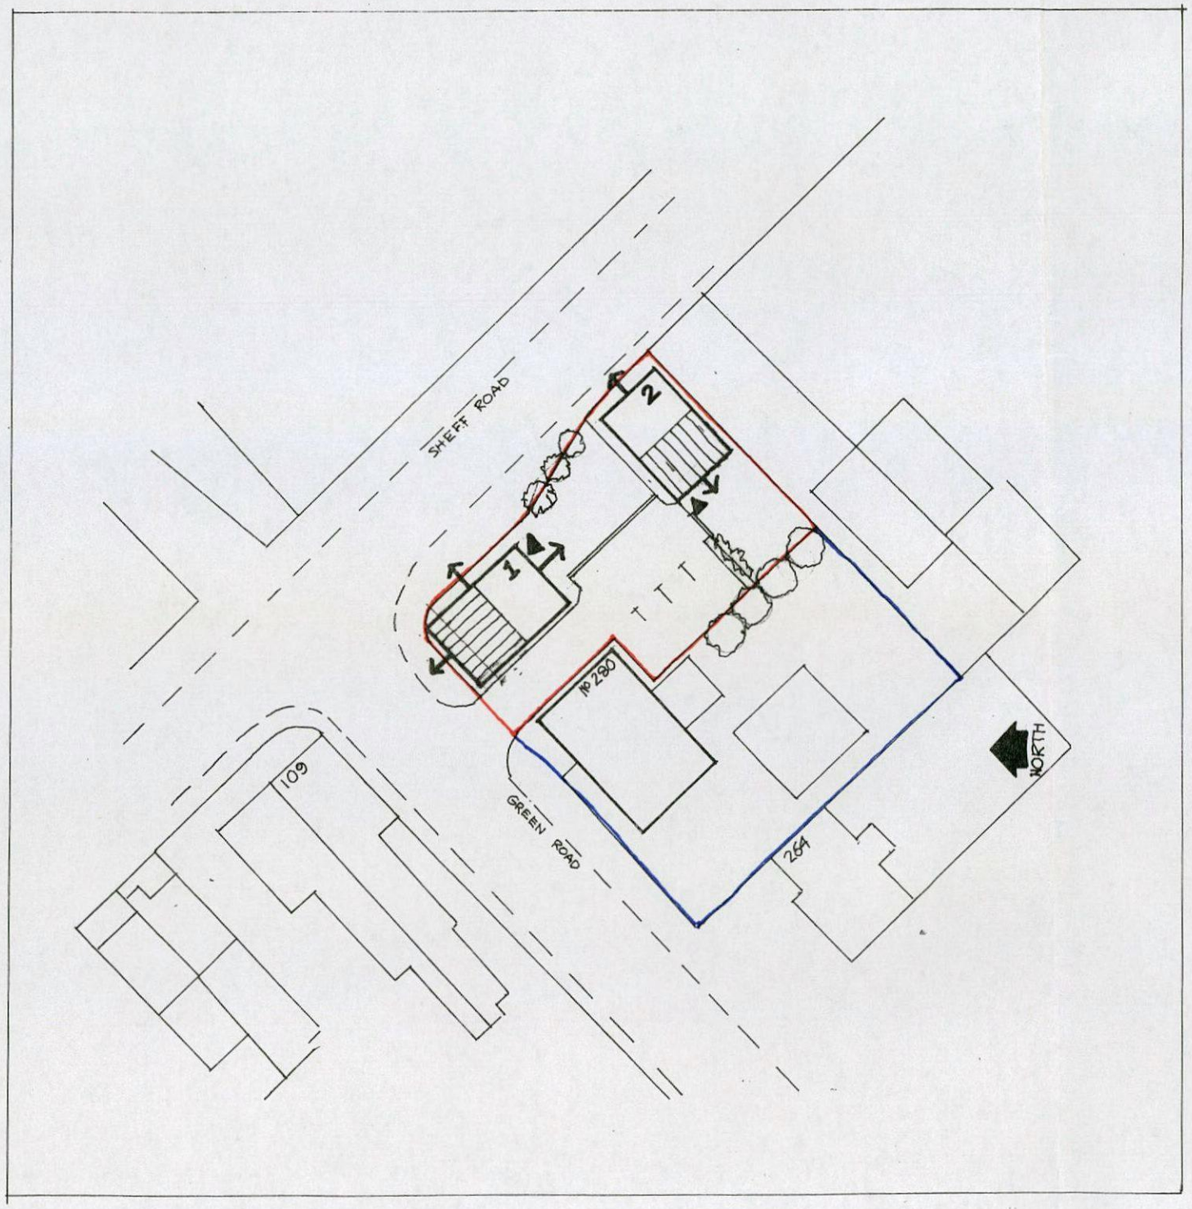

PROPOSED 2 HOUSING UNITS GREEN ROAD, PENISTONE

1:500 LAYOUT DRG Al 11/2013

MICHAEL A CLYNCH
Dip. Arch. Dip. T. P. A.R.I.B.A.
Architect & Town Planner
14 Huddersfield Road, Ingbirchworth
Sheffield S36 7GF Tel: 01226 766308