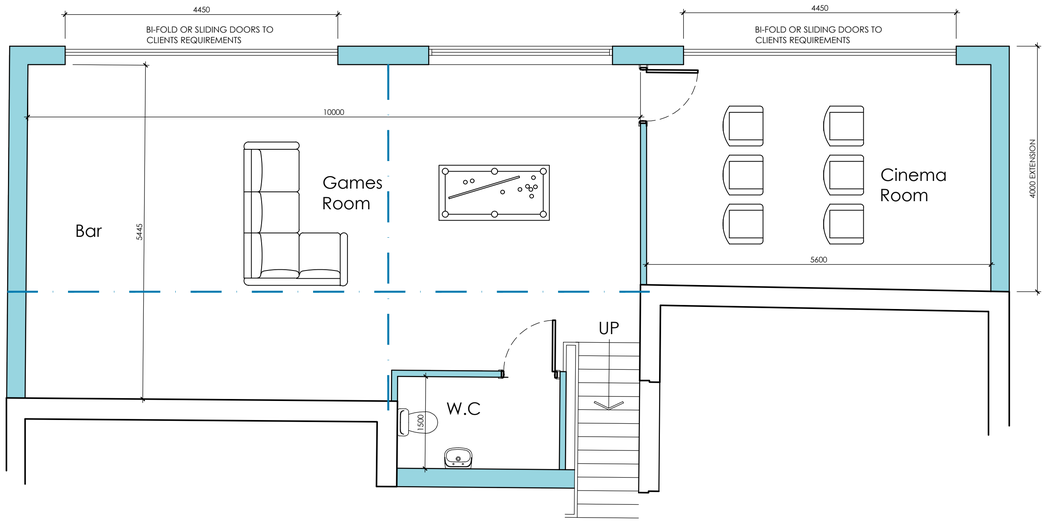

PROPOSED LOWER GROUND FLOOR PLAN
SCALE 1:50

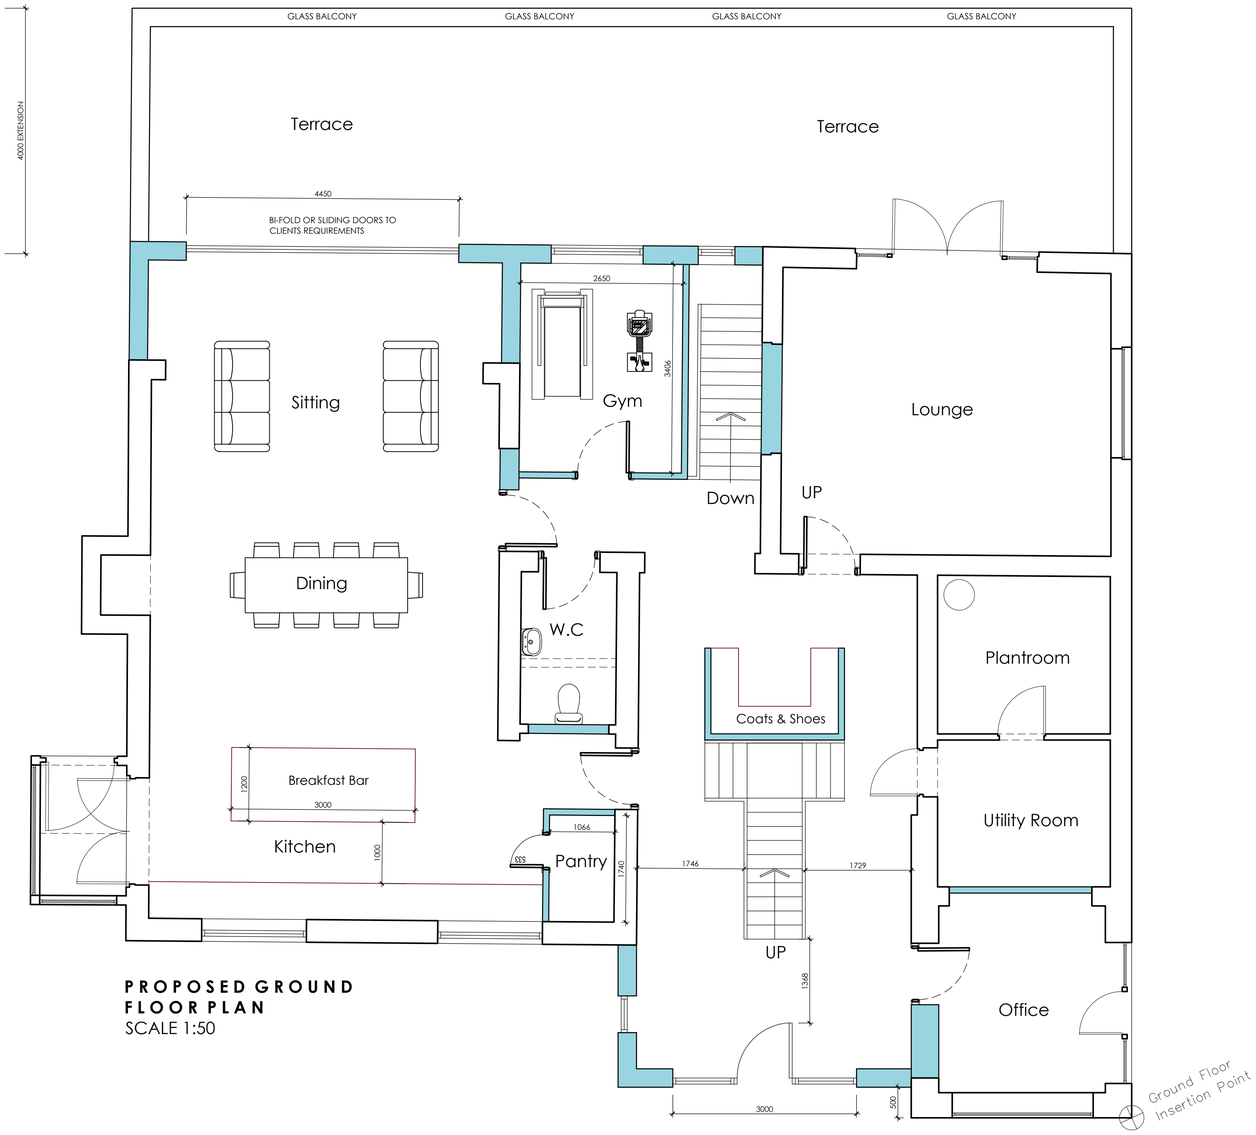

PROPOSED GROUND FLOOR PLAN
SCALE 1:50

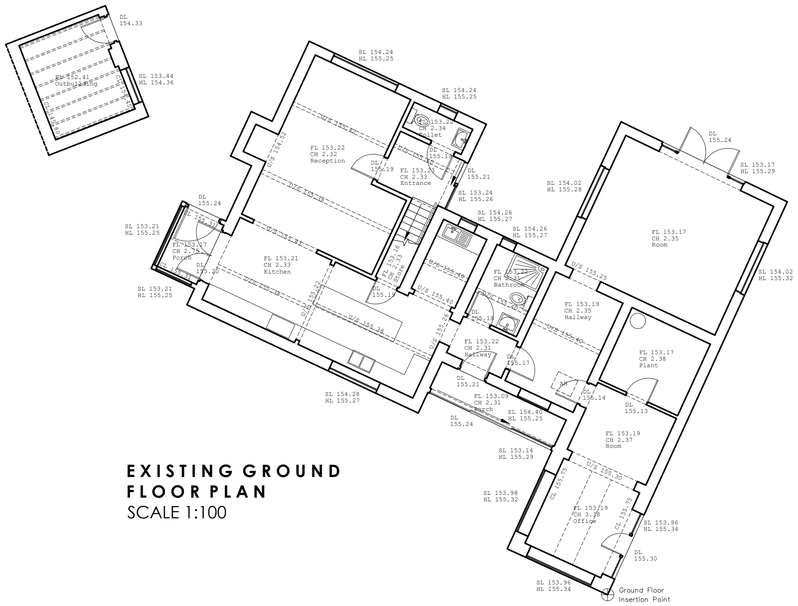

EXISTING GROUND FLOOR PLAN
SCALE 1:100

White Agus
Architectural Services

OFFICE ONE,
DRILL HALL,
11 EASTGATE,
BARNSLEY,
S70 2EU

Phone: 01226 208482
Email: info@whiteagus.co.uk
Web: www.whiteagus.co.uk

Project. PROPOSED EXTENSIONS AT ANCHOR FARM, ELMHIRST LANE SILKSTONE, S75 4LD	Client. MR & MRS LUMB
Drawing Title. GROUND FLOOR PLAN PLANS AND ELEVATIONS	Date. APRIL 2026 / Scale. 1:50 & 1:100 @ A1
	Ref. 25–172 / Dwg. No. 01 / Rev. B

Date	Suffix	Description	Date	Suffix	Description
28/04/2026	A	REVISED TO CLIENTS REQUIREMENTS			
01/05/2026	B	REVISED TO CLIENTS REQUIREMENTS			