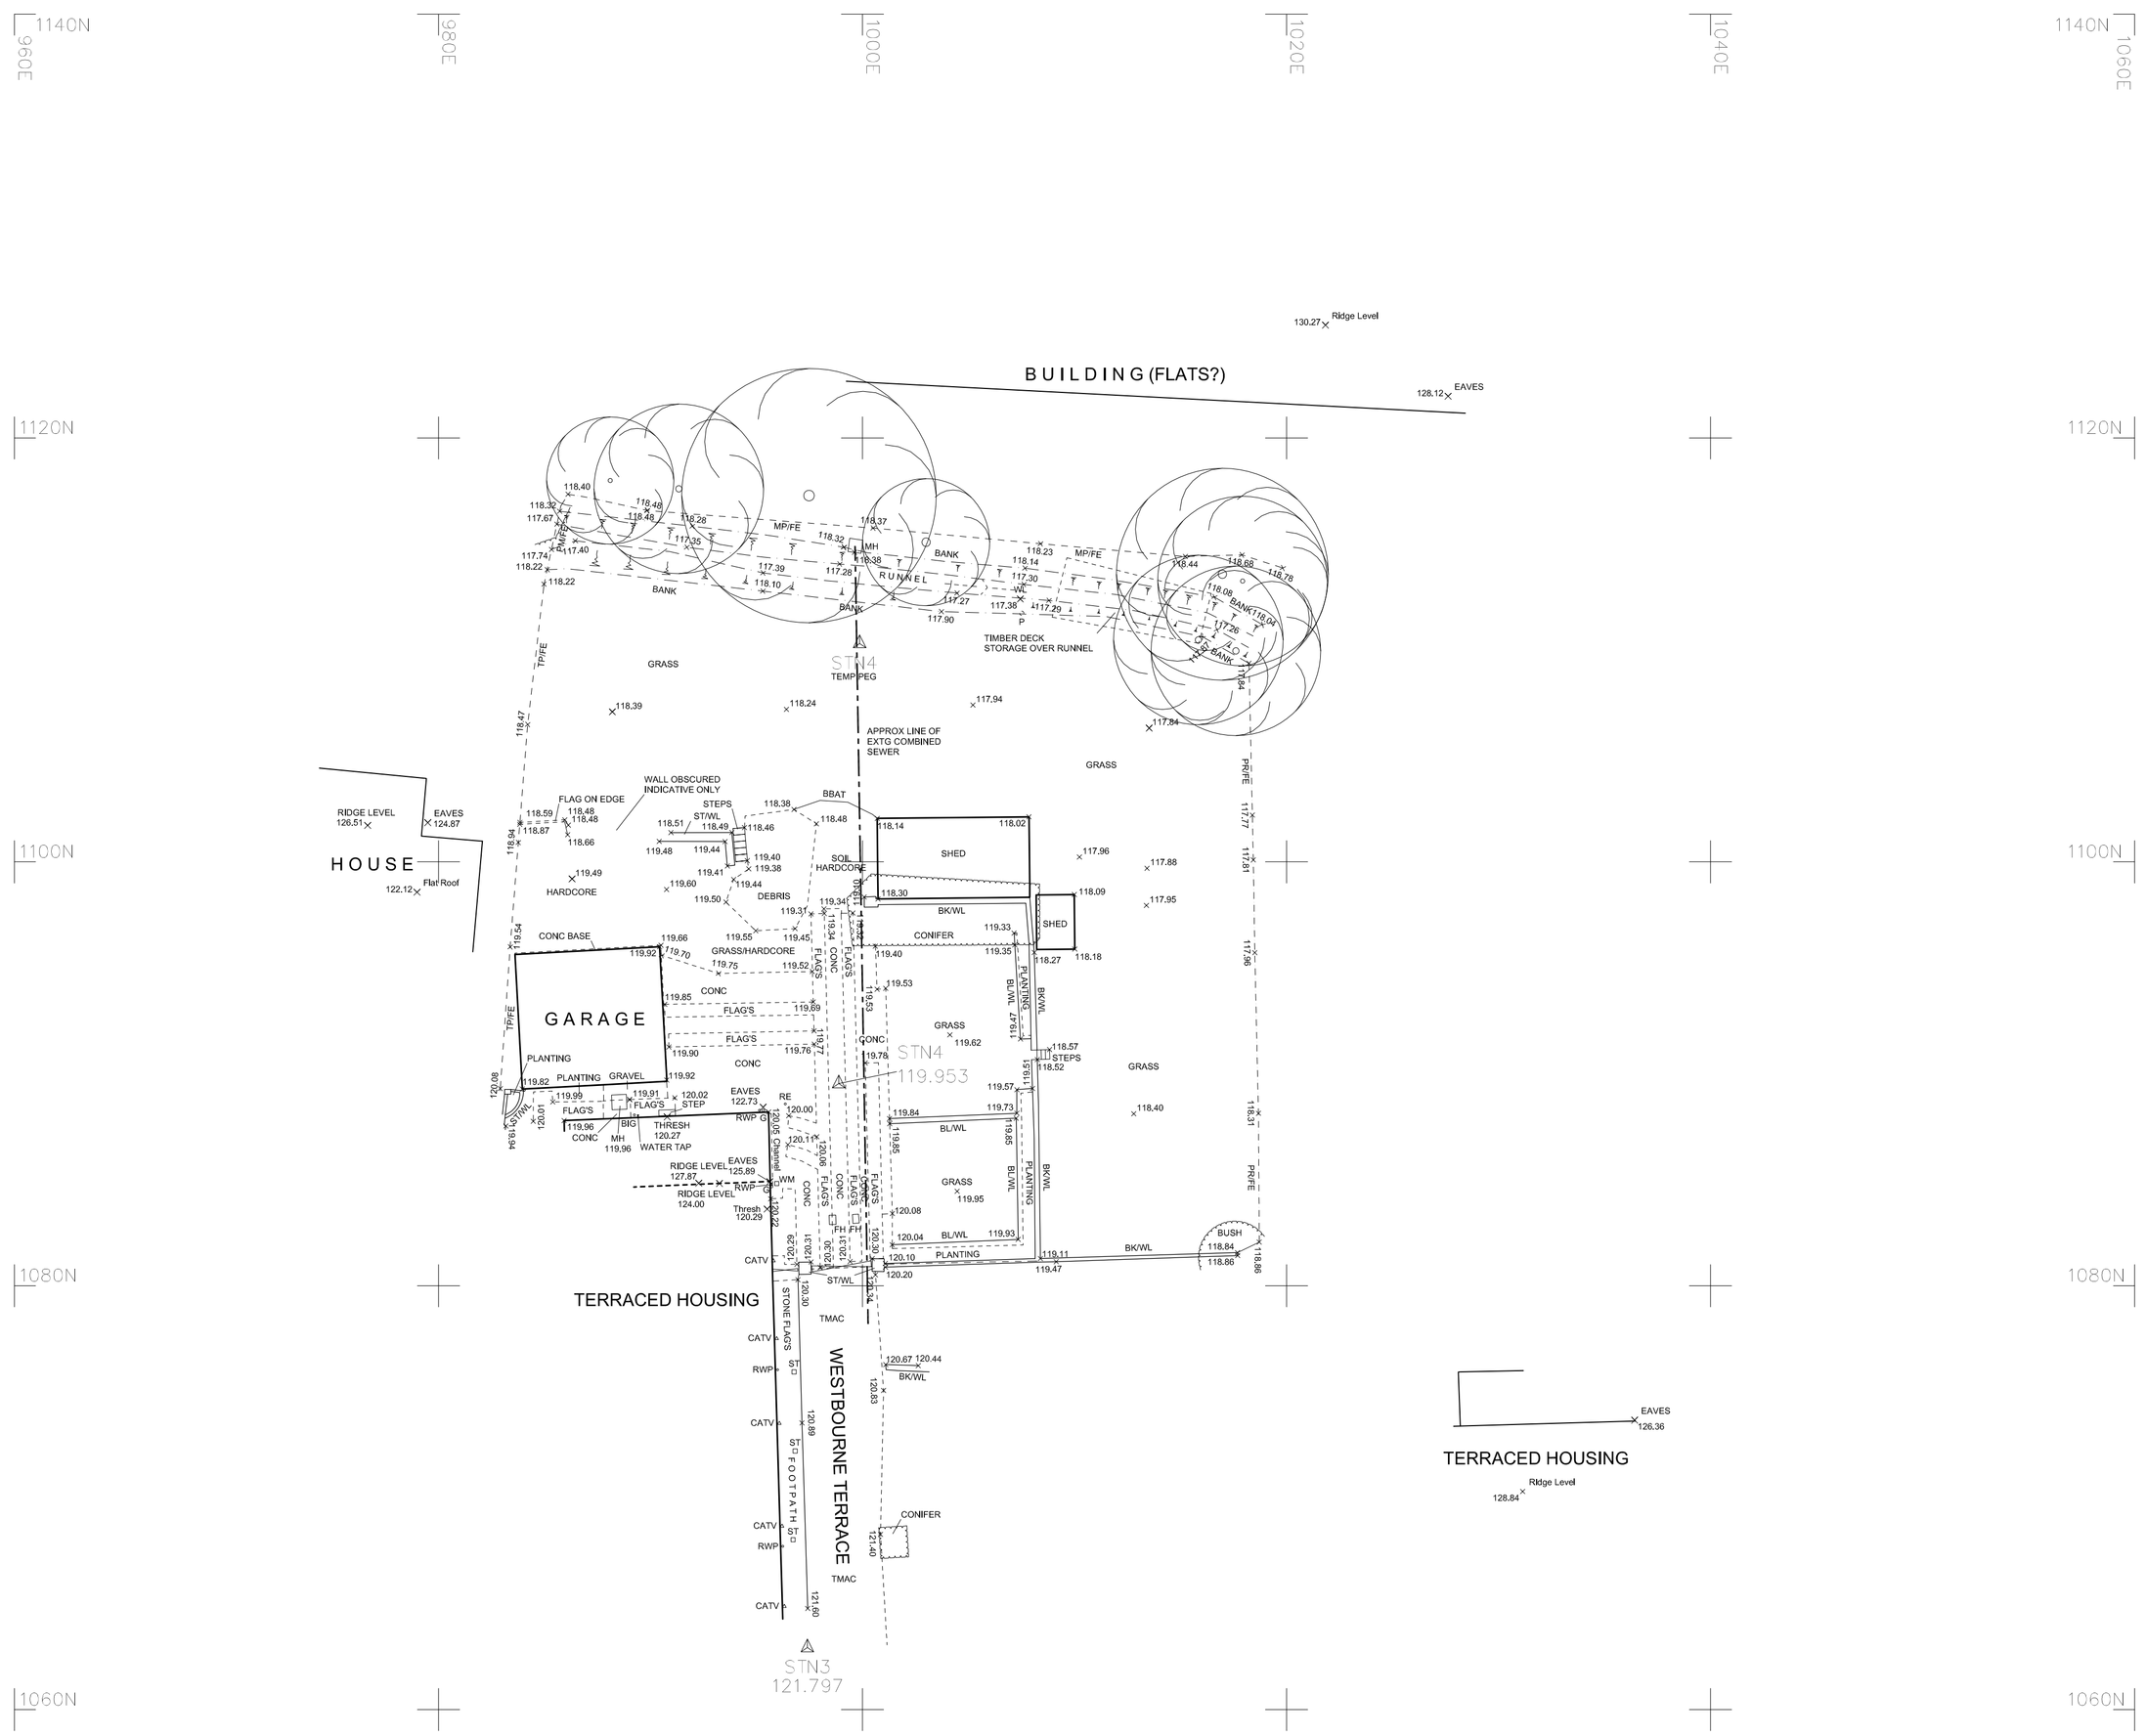

INDICATIVE ONLY

KEY

- Kerblines
- Road edges, Paths, Foundations, Bases etc.
- Buildings
- Walls
- Hedgerows
- Limits of Bushes Canopies Scrub
- Fence - PM/FE Post & Mesh Fence
  - CB/FE Close boarded Fence
  - PW/FE Post & Wire Fence
  - PR/FE Post & Rail Fence
  - PA/FE Pallisade (metal) Fence
  - CP/FE Concrete Panel Fence
  - TP/FE Timber Panel Fence
  - IR/FE Iron Railings Fence
- Batters
- Overhead Powerlines
- Gate
- 52.47 Spot level
- Tree
- Tree Stump
- STN Survey Control Station

BB	Belisha beacon	SVMK	Stop Valve Marker
BOLL	Bollard	SVP	Soil vent pipe
BIG	Back Inlet Gully	SP	Spring
BIN	Litter bin	ST	Stop tap
BSTP	Bus stop	STAY	Cable stay
BT	British Telecom IC	SV	Stop valve
CATV	Cable Television cover (small)	TM	Trilangular manhole
CAT	Cable Television cover (large)	TCB	Telephone call box
DRAIN	Drain	TLTS	Traffic light
ECAB	Electrical Cabinet	TP	Telegraph pole
ELEC	Electrical IC	VP	Vent pipe
EP	Elec. pole	WM	Water meter
FLTS	Floodlight	WO	Wash out
FP	Flagpole	UTL	Unable to Lift
GP	Gate post		
G	Gully		
GAS	Gas valve		
FHYD	Fire Hydrant		
FHMK	Fire Hydrant Marker		
IC	Inspection Cover		
KO	Kerb outlet		
LB	Letter box	BL 33.58	Bed level
LC	Lamp column		
LHOLE	Lamp Hole	CL 32.56	Cover level
Mkr	Utility marker		
MY	Mercury Telecom IC	FFL 36.52	Floor level
MH	Manhole cover		
PM	Parking meter	IL 36.59	Invert level
P	Post		
PP	Petrol pump	SL 37.54	Soffit level
RE	Rodding eye		
RP	Reflector post	THRESH	Threshold level
RS	Road sign		
RWDP	Rain water pipe	WL 36.24	Water level

NOTES

SURVEY TO LOCAL GRID, LEVELS TO OSBM
LOCATED WALL JUNC N SIDE DODWORTH RD
BETWEEN NOS 181/179, VALUE: 128.68mAOD

SCALE = 1:200

SURVEY SITE SERVICES

CHARTERED SURVEYORS
CHARTERED CIVIL ENGINEERS

Survey and Site Services
Francis Jordan House
Wellington Street
Barnsley
South Yorkshire. S70 1SW
Tel and Fax (01226) 289177

Client

CHRIS CARR ASSOCIATES

Drawing Title

TOPOGRAPHICAL SURVEY

Site Address

WESTBOURNE TERRACE
BARNSLEY

SURVEY CONTROL

Station	Easting	Northing	Level
STN1	1000.000	1000.000	127.570
STN2	998.092	1036.402	124.175
STN3	997.398	1062.931	121.797

Surveyed BSM	Processed BSM	Drawn BSM	Checked BSM
Drg.No. B423/S/1		Date 29/01/11	

SHEET SIZE: ISO A1