
DO NOT SCALE DRAWING ALL DIMENSIONS IN MILLIMETRES IF IN DOUBT ASK

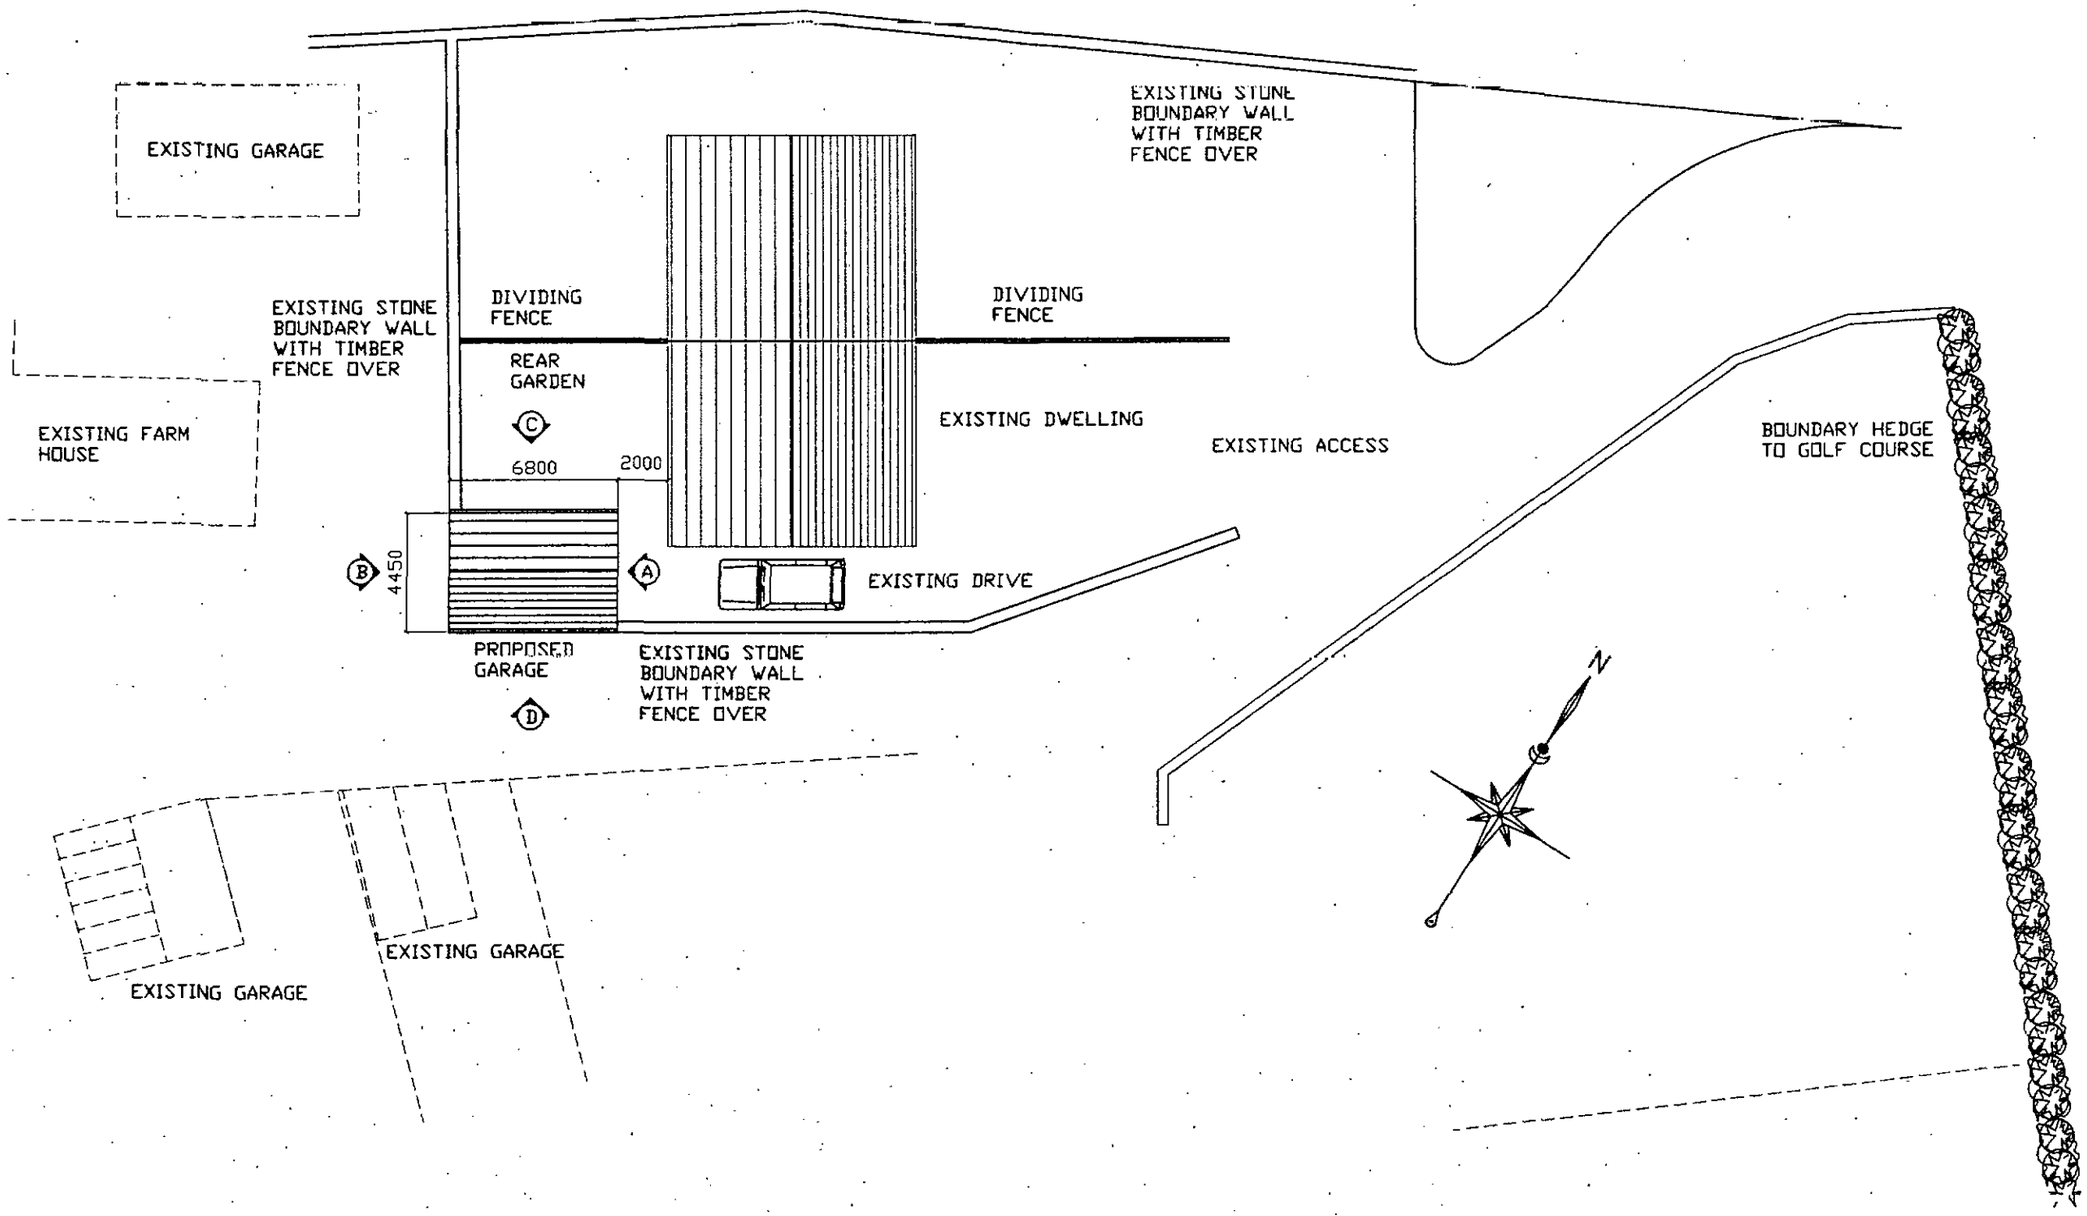



CLIENT KEATING & WISTOW CONSTRUCTION WISTOW LODGE, MIDDLECLIFFE LANE LITTLE HIUGHTON.	TITLE DRAWING SHOWING SITE LAYOUT & PROPOSED POSITION OF DETACHED GARAGE PLOT 6	Quill ARCHITECTURE©	THIS DRAWING IS COPYRIGHT AND MUST NOT BE USED OR DISCLOSED IN ANY WAY EXCEPT WHERE AUTHORIZED IN WRITING BY QUILL ARCHITECTURE. TELEPHONE (01226) 755446 REG No 5210984	SCALE 1 : 250	DRAWN AD
				DATE 09/05/16	REV
				DRG No CAD/QA/1600	


DO NOT SCALE DRAWING

ALL DIMENSIONS IN MILLIMETRES


IF IN DOUBT ASK

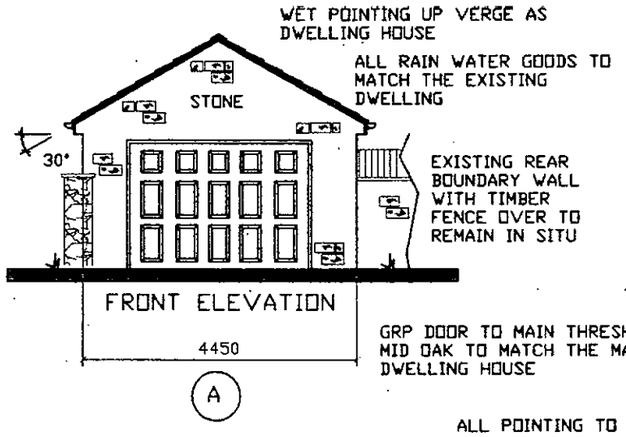


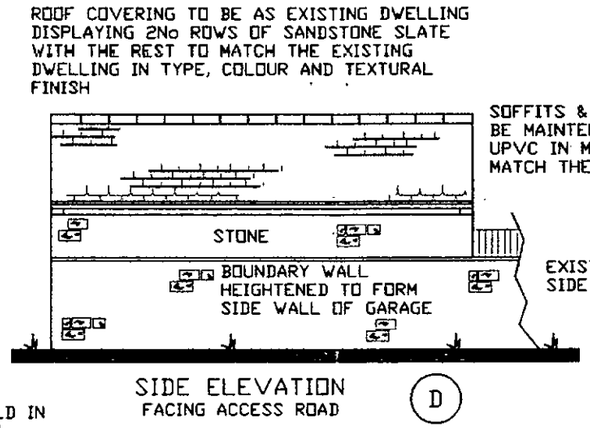


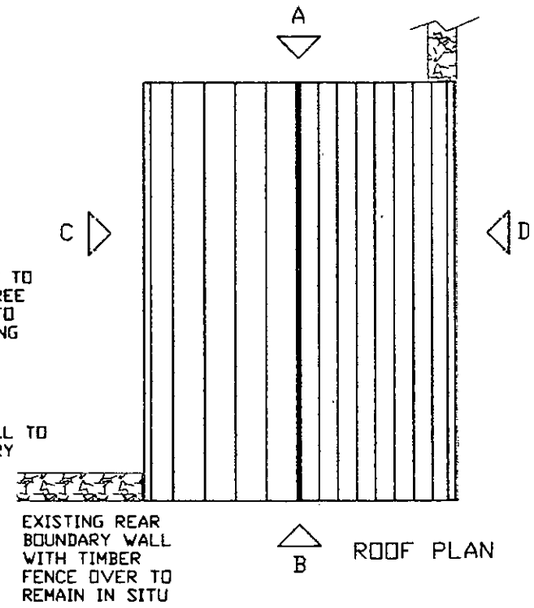

ALL POINTING TO STONEWORK TO BE AS THE MAIN DWELLING

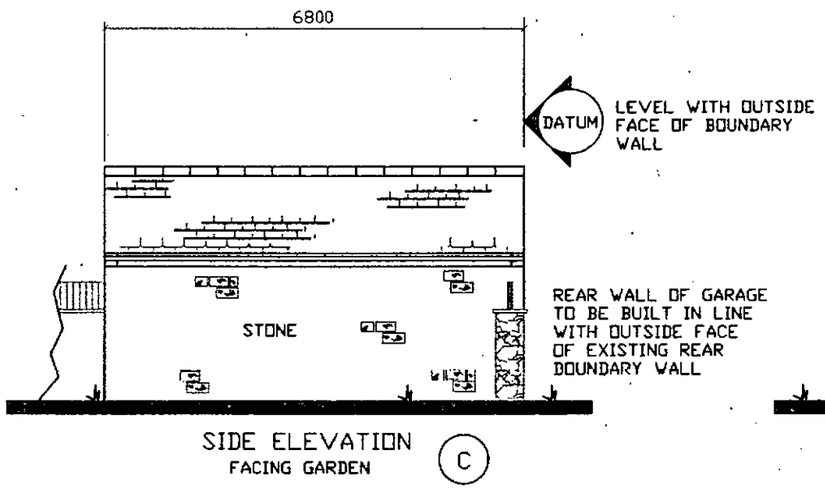

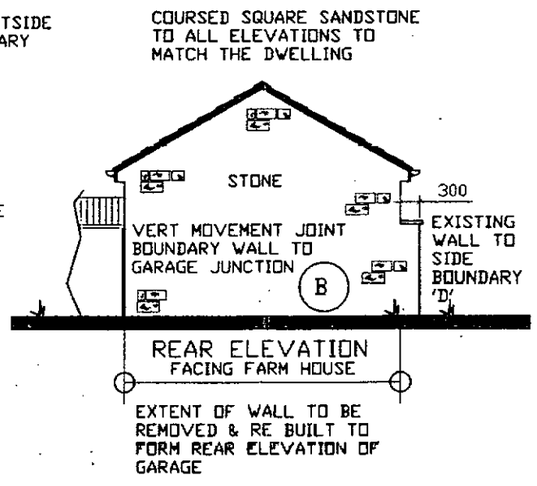

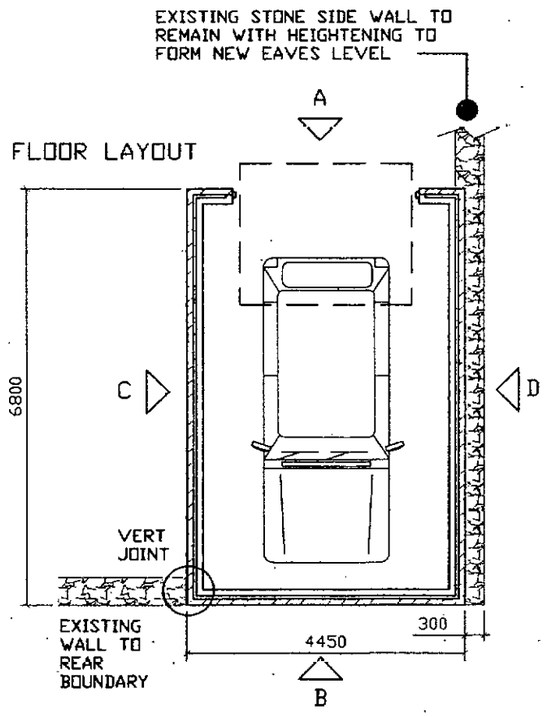

CLIENT KEATING & WISTOW CONSTRUCTION WISTOW LODGE, MIDDLECLIFFE LANE LITTLE HIUGHTON.	TITLE DRAWING SHOWING PROPOSED ELEVATIONS & FLOOR LAYOUT PLOT 6	Quill ARCHITECTURE©	THIS DRAWING IS COPYRIGHT AND MUST NOT BE USED OR DISCLOSED IN ANY WAY EXCEPT WHERE AUTHORIZED IN WRITING BY QUILL ARCHITECTURE. TELEPHONE (01226) 755446 REG No 5210984	SCALE 1 : 100 / DATE 09/05/16 / DRG No CAD/QA/1601	DRAWN AD / REV