
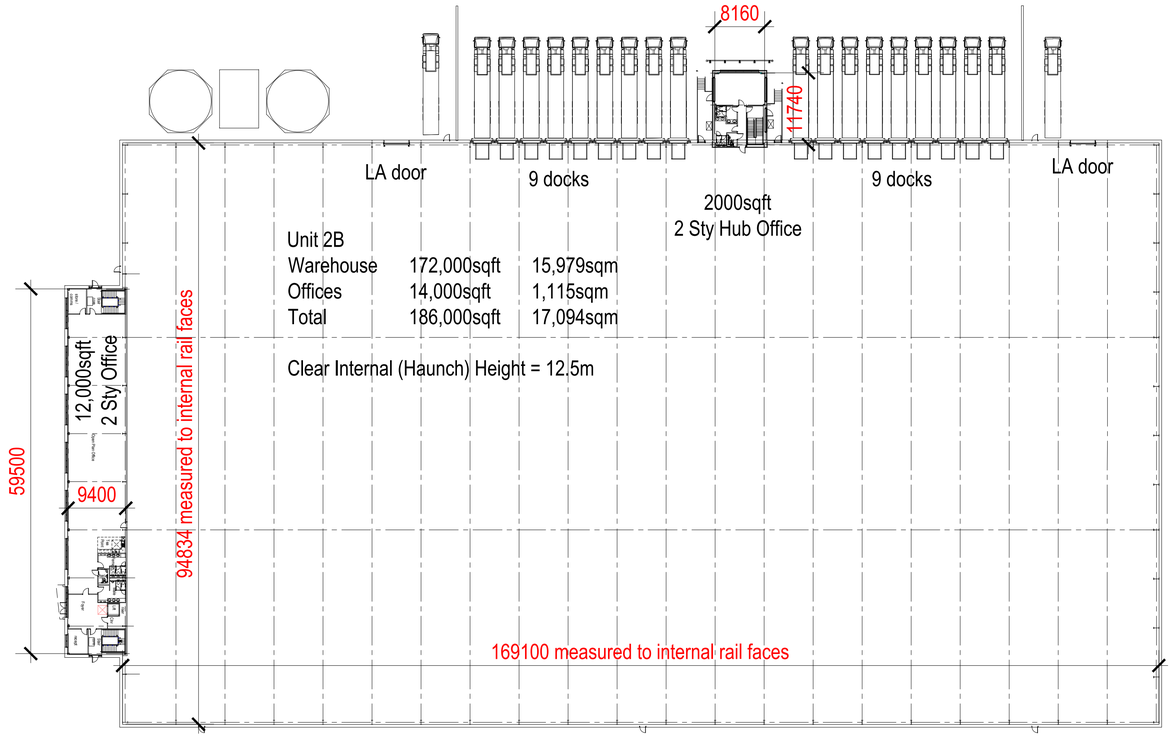



red dimensions show clear internal dimensions ;

- Internal rail face to rail face across warehouse
- to face of walls in office


Unit Plan

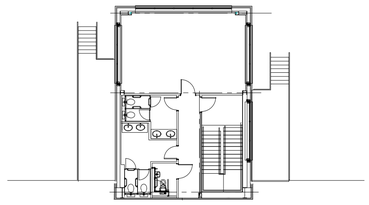


Hub Office First Floor

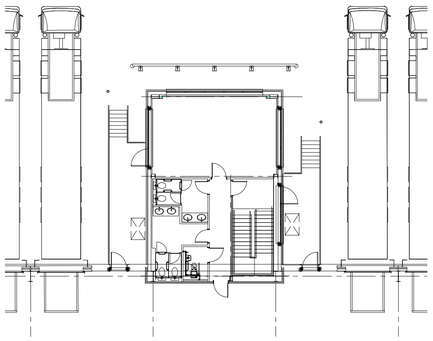

Hub Office Ground Floor

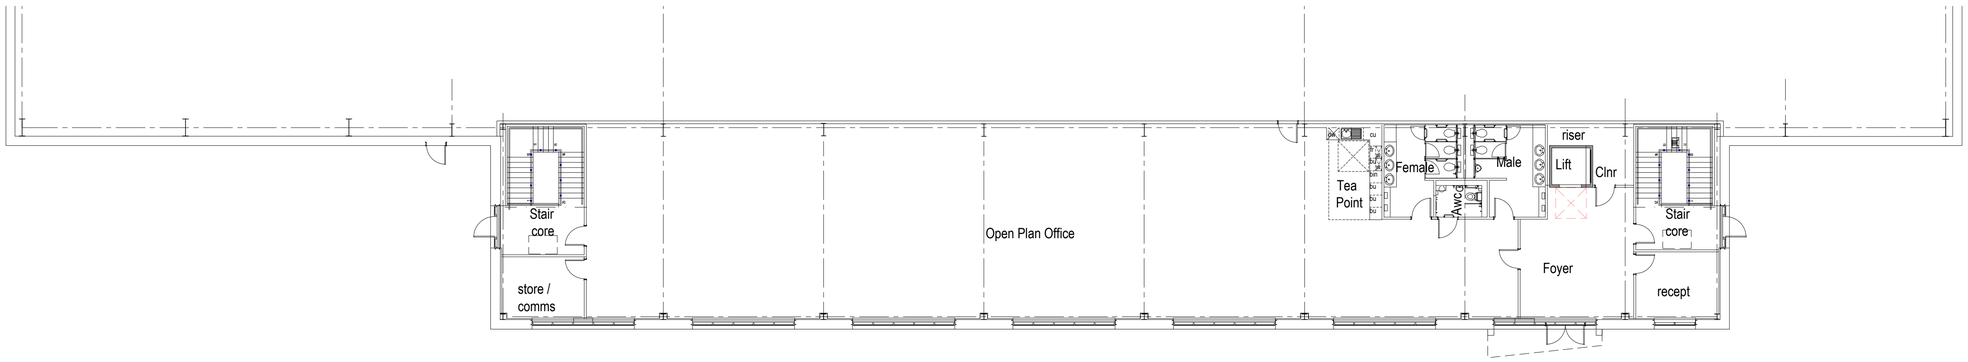

Main Offices Ground Floor

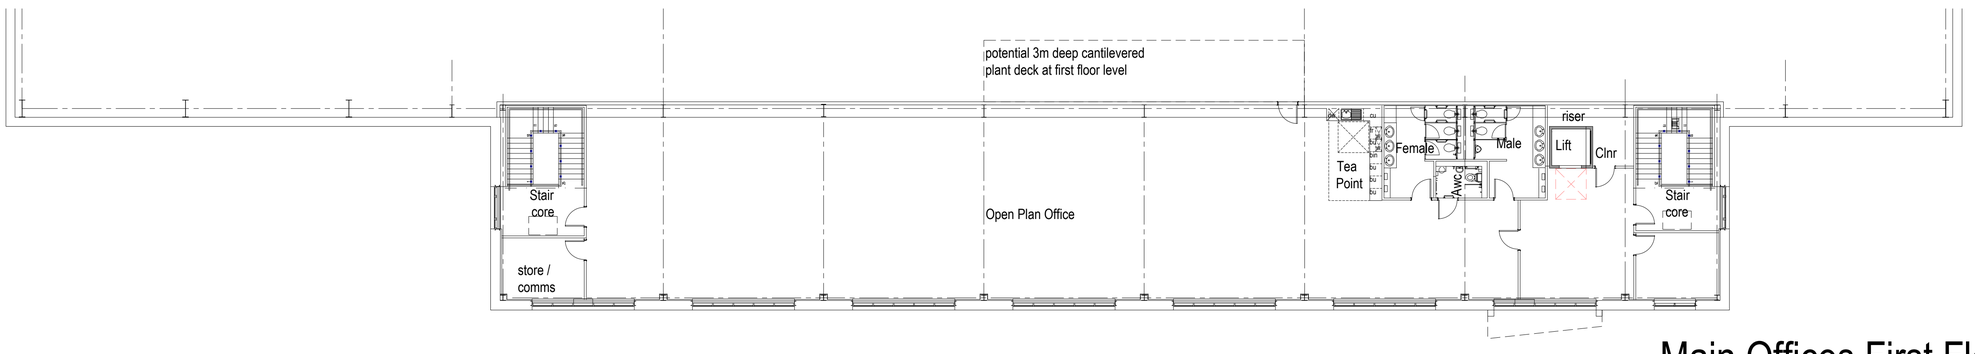

Main Offices First Floor

Revisions:

P01	first issue	09jun2021 PL
P02	hub office added	30jun2021 PL
P03	tea points added, clear dimensions noted	15jul2021 PL

newlands developments

The Old Rectory Rectory Lane Milton Malsor
NORTHAMPTON NN7 3AQ
t: +44 (0)1604 858916 f: +44 (0)1604 859123
www.peter-haddon.com

pHp architects

Plot 2B
Hoyland Common, Barnsley

Unit Plans

Status	Preliminary
Drawn by : PL	Checked by : RM
Date	jun2021

Document Number:

Project Code	Zone	Level-Info	Type	Role	Job No.	Drg No.	Revision
HOY-PHP-2B-00-DR-A-4400-200-P03							

Scale@ A1 1:500 / 200

Copyright reserved. Dimensions to be checked on site. Discrepancies to be reported before proceeding.

This drawing, the works and concepts depicted are copyright of the consultant and may not be reproduced or made use of, either directly or indirectly without express written consent. All heights, levels, sizes and dimensions to be checked on site before any work is put to hand.