


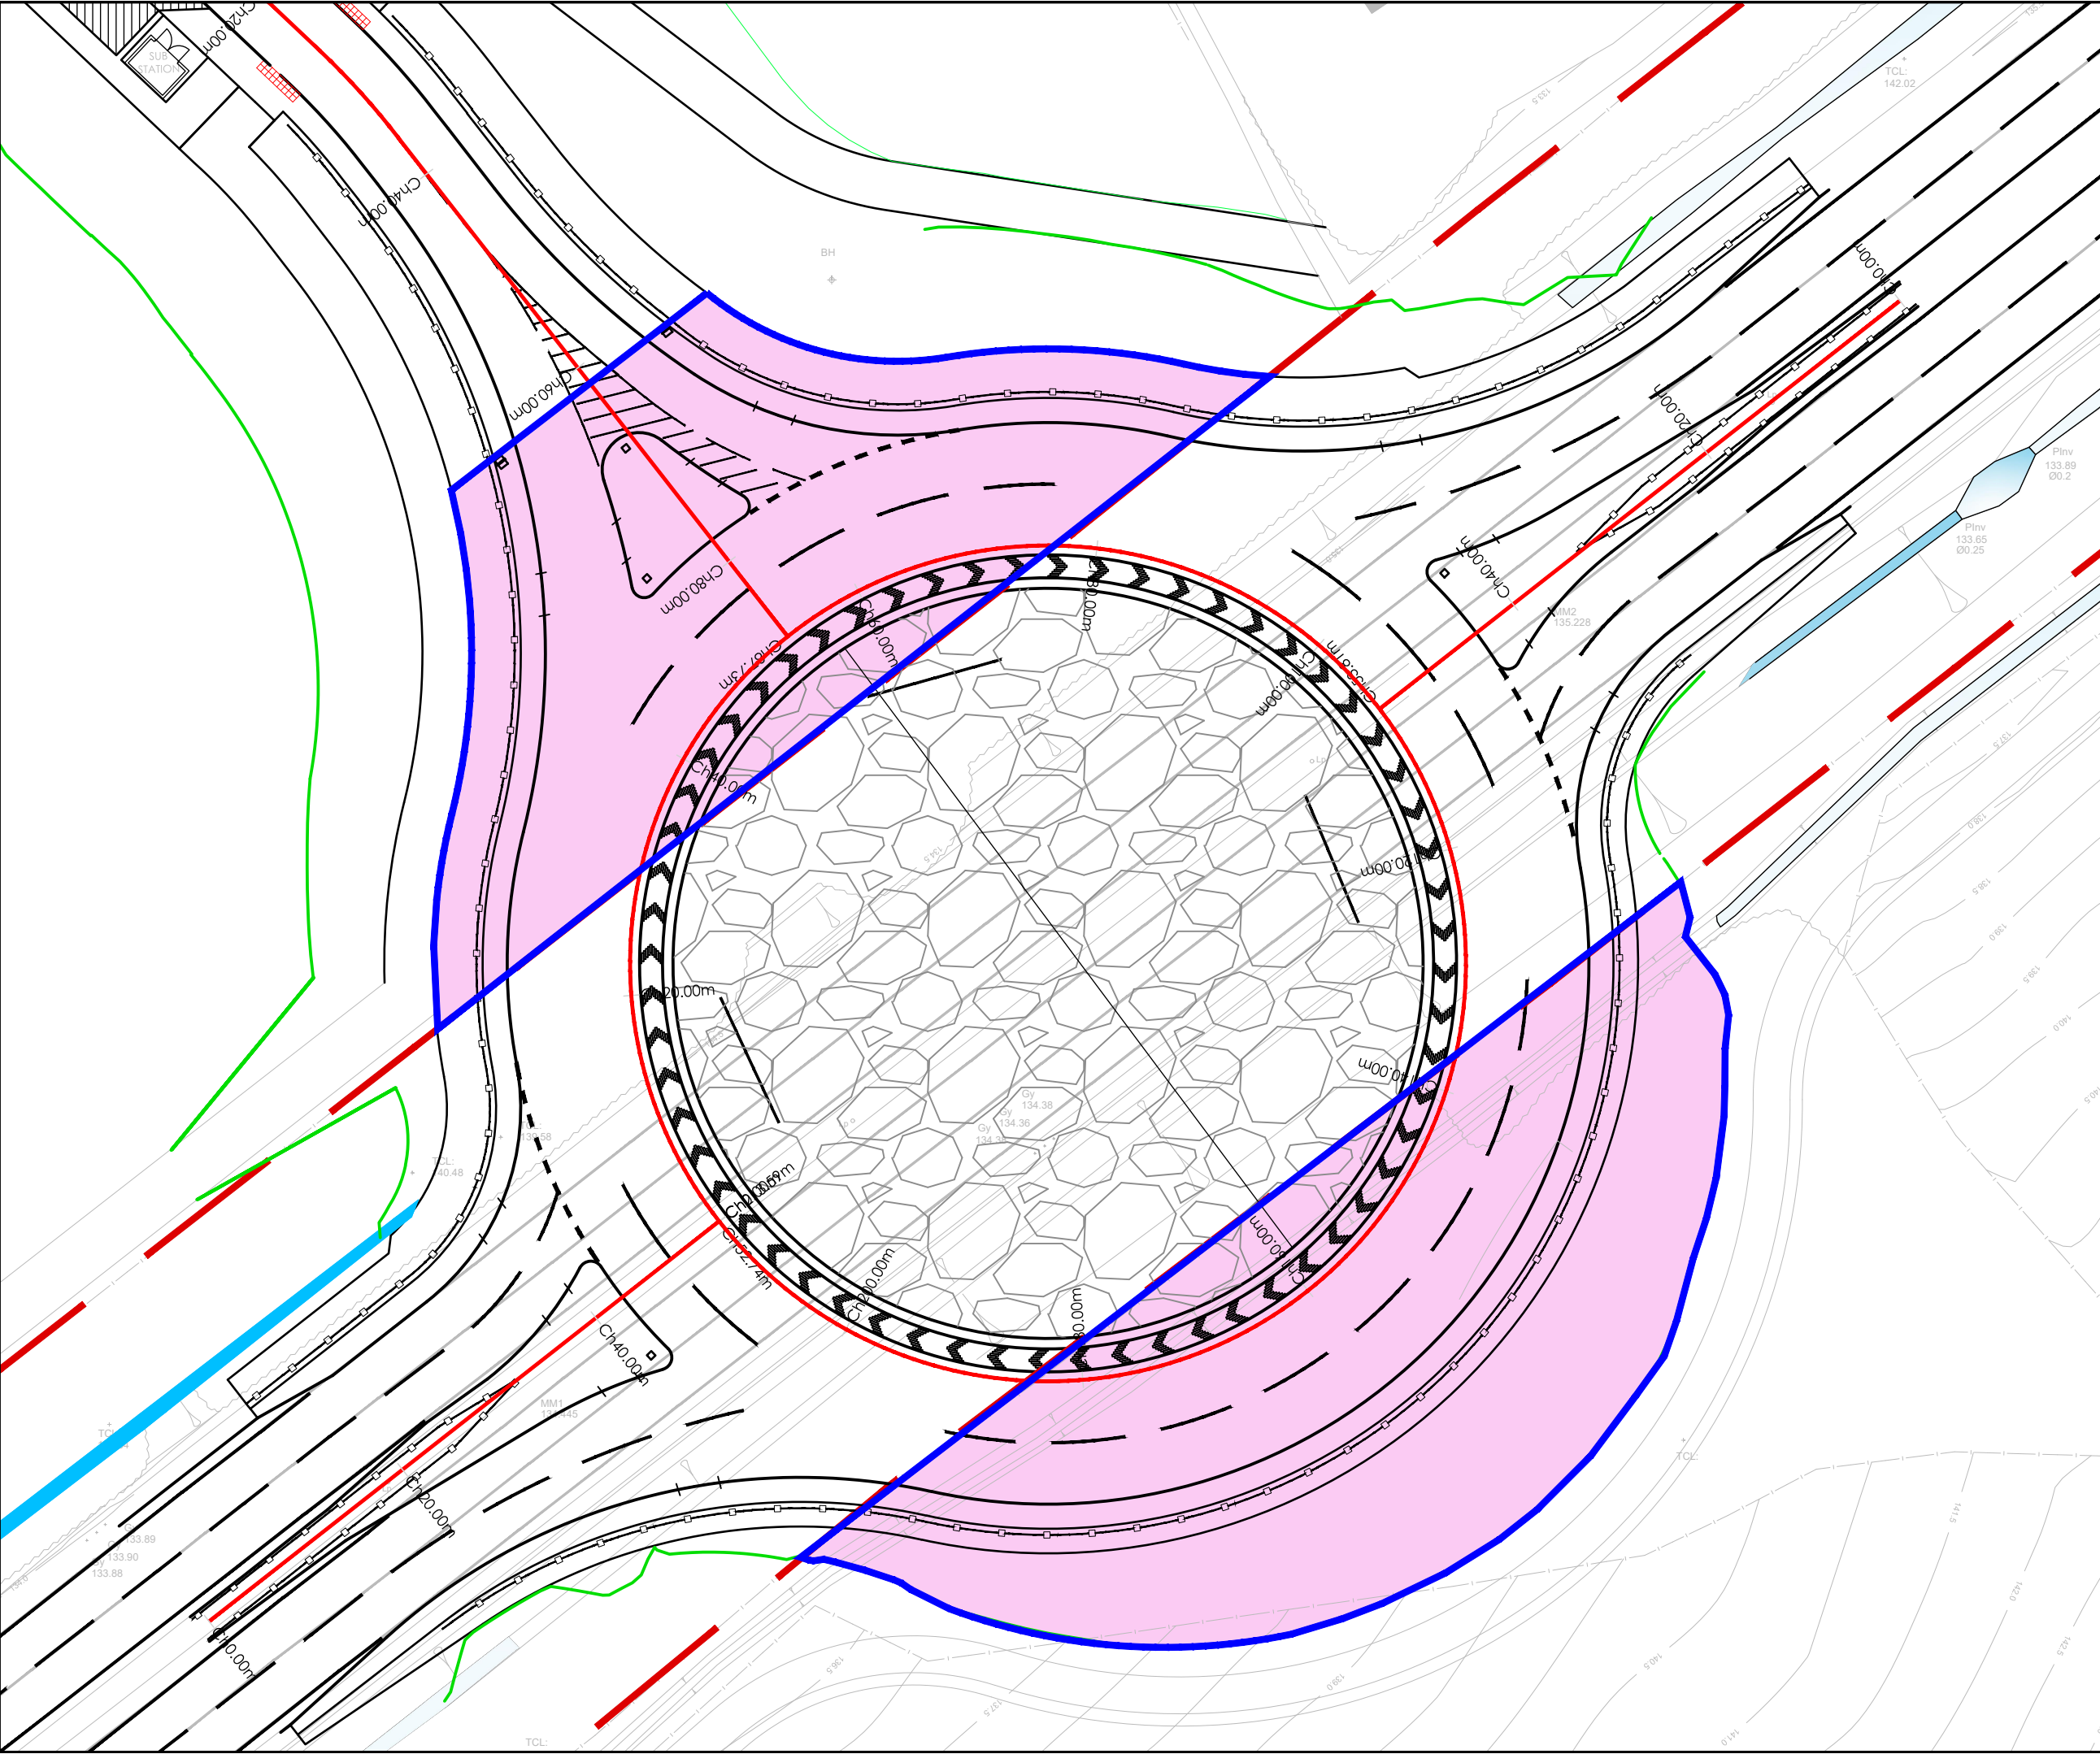

© THIS DRAWING IS THE PROPERTY OF JPG (LEEDS) LIMITED
REGISTERED IN ENGLAND No 4274608. COPYRIGHT RESERVED

DO NOT SCALE

NOTES

KEY

- EXISTING HIGHWAY BOUNDARY
- EXTENT OF EARTHWORKS BATTER TO EXISTING LEVELS
- EXISTING WATERCOURSE/ LAND DRAIN
- S278 LAND DEDICATION BOUNDARY

P05	DEDICATION UPDATED TO INCLUDE INCREASED VERGE	15.12.20	RMR
P04	DEDICATION UPDATED TO SUIT REVISED PROW UPDATE	06.10.20	RMR
P03	UPDATED TO SUIT LARGER ROUNDABOUT	16.07.20	RMR
P02	DEDICATION EXTENTS INCREASED	20.05.20	RMR
P01	FIRST ISSUE	18.04.20	RMR
REV	DESCRIPTION	DATE	BY
Project ROCKINGHAM 2&3 HOYLAND			
Drawing Title SECTION 278 ROUNDABOUT LAND DEDICATION PLAN			
INFORMATION ISSUE			
Architect THE HARRIS PARTNERSHIP			
 www.jpg.group Leeds London Birmingham 0113 263 1155			
JPG Project Ref 4652-2	Scale at A3 1:500	Date 18.04.20	Checked RMR
4652-2 - JPG - SW - 00 - DR - D - 1617		S2	P05