


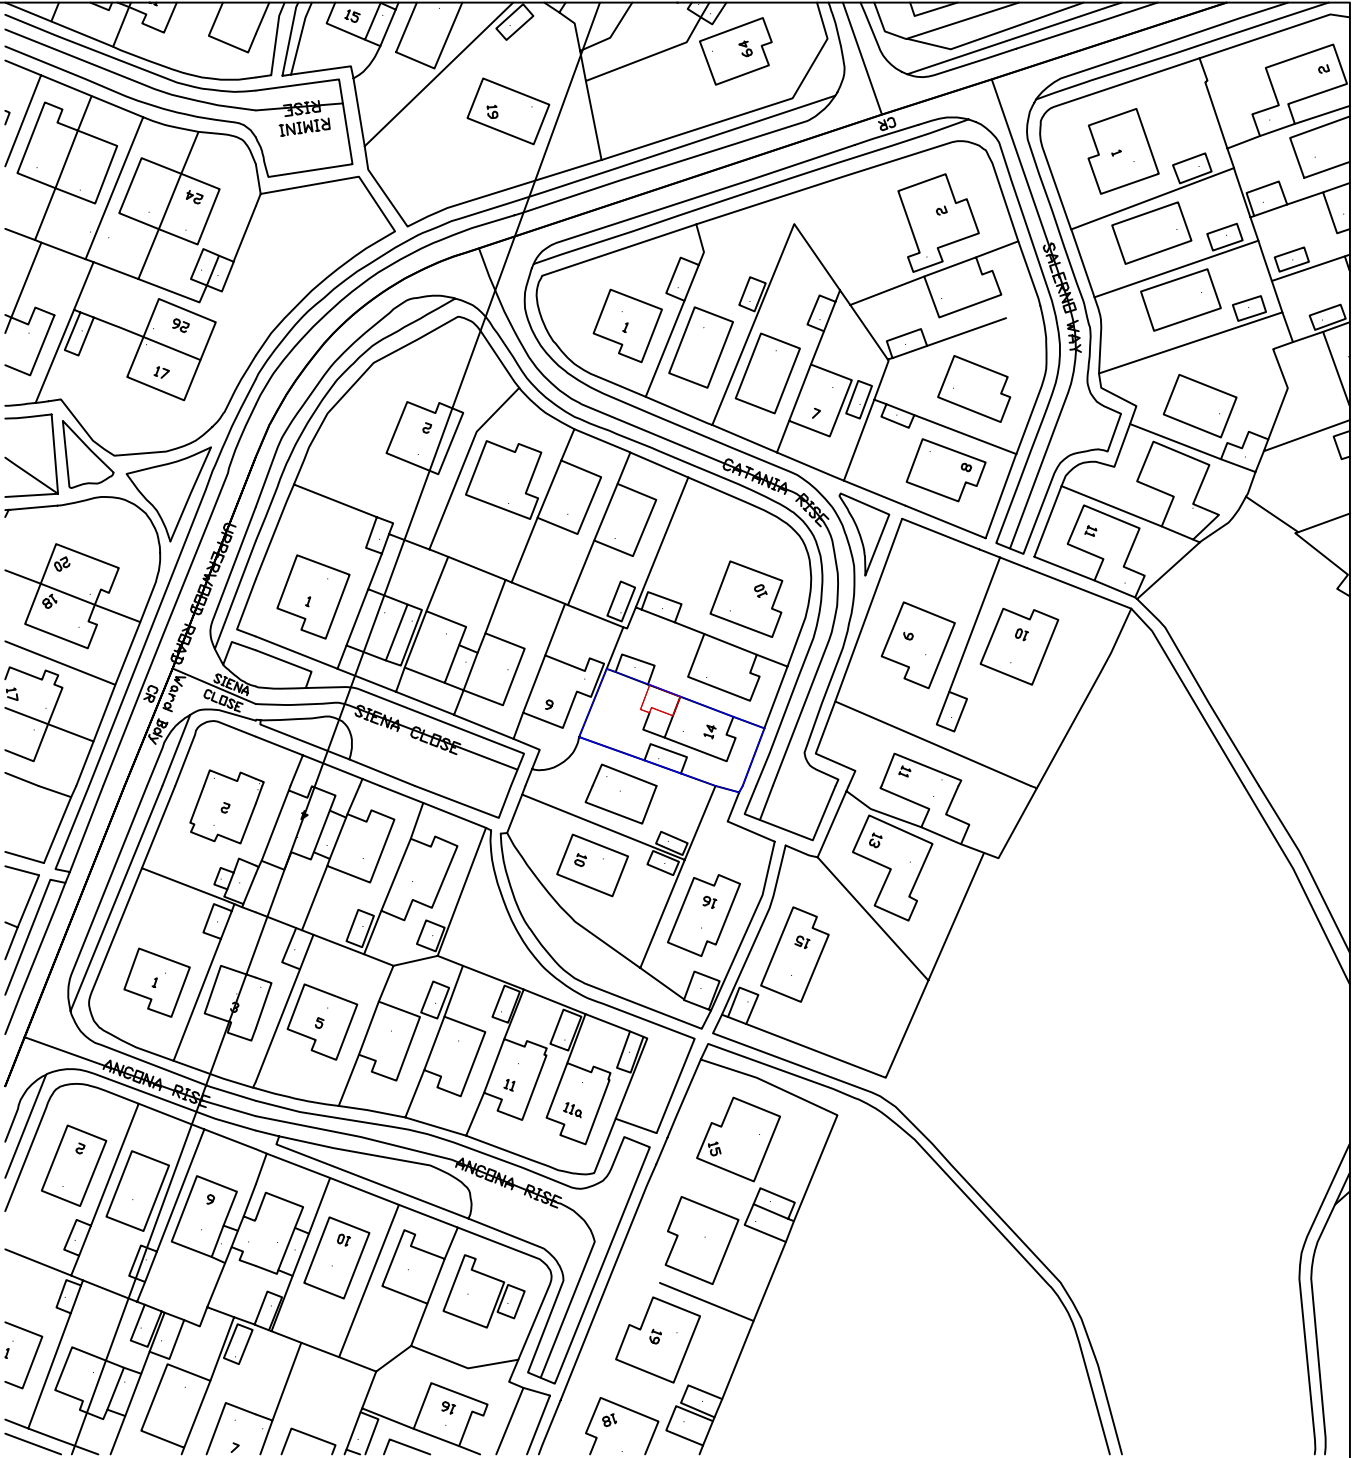

|                                                                                 |                                                                        |        |
|---------------------------------------------------------------------------------|------------------------------------------------------------------------|--------|
| Revisions                                                                       | A. A----                                                               | 00-00- |
| This drawing is for planning permission only and is not a construction drawing. |                                                                        |        |
| Drawing Title                                                                   | LOCATION-PLAN                                                          |        |
| Job No. - Dwg No.                                                               | JH/2013/8                                                              | —      |
| Client:                                                                         | JEREMY HINCHCLIFFE<br>14 CATANIA RISE<br>DARTFORD BARNSELEY<br>S17 9QZ |        |
| Scale.                                                                          | 1:1250                                                                 |        |