


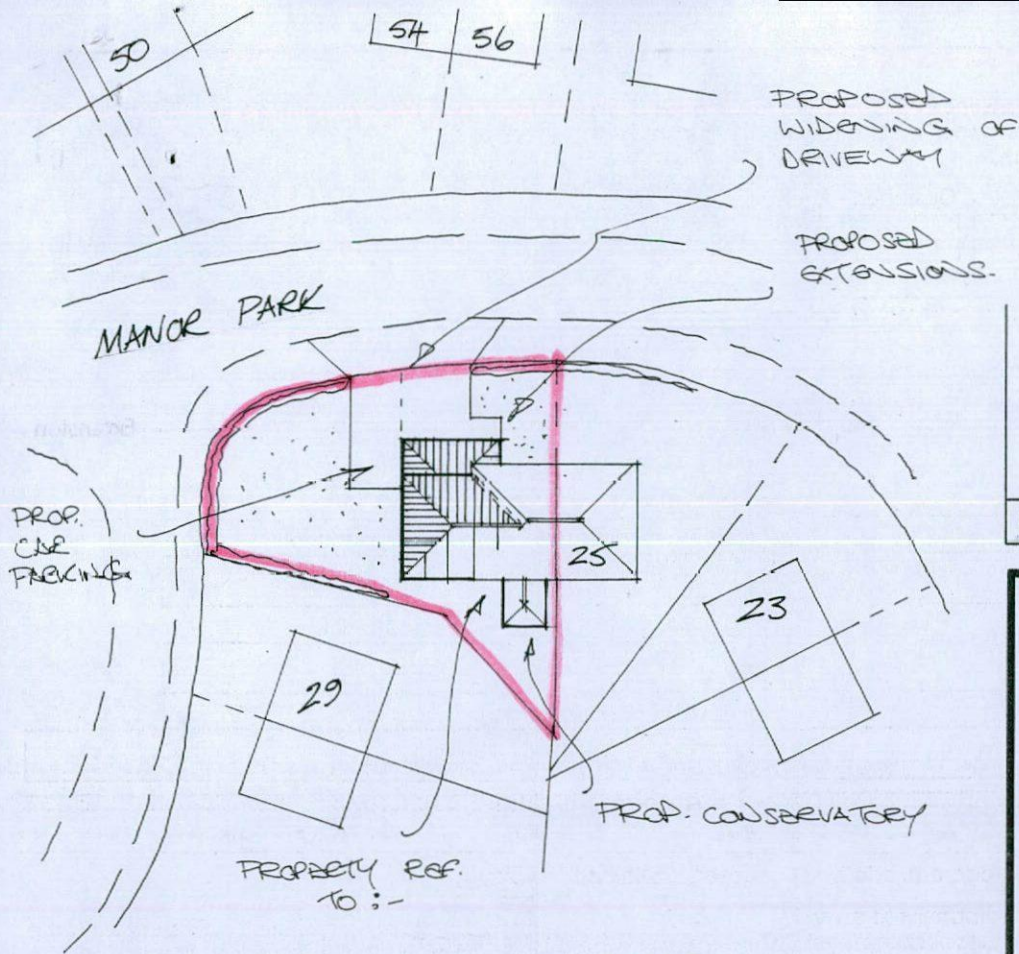

Site Layout 1:500

Rev	Notes	Date

**Garry
Greetham
Associates Ltd**
Residential
Design Consultant
Westwood House
18 Carr Lane
Tankersley
Barnsley S75 3BE
Tel(01226)746573

PROJECT 2 Storey Side Extension

CLIENT Mr. & Mrs. S. Burkinshaw

TITLE Site and Location Layouts


ADDRESS
27 Manor Park, Silkstone,
Barnsley. S75 4NE.

DRAWN BY ggg

SCALE as shown DATE Mar 16


DRAWING No 824-01 REV

Member of the Chartered Institute
of Architectural Technologists

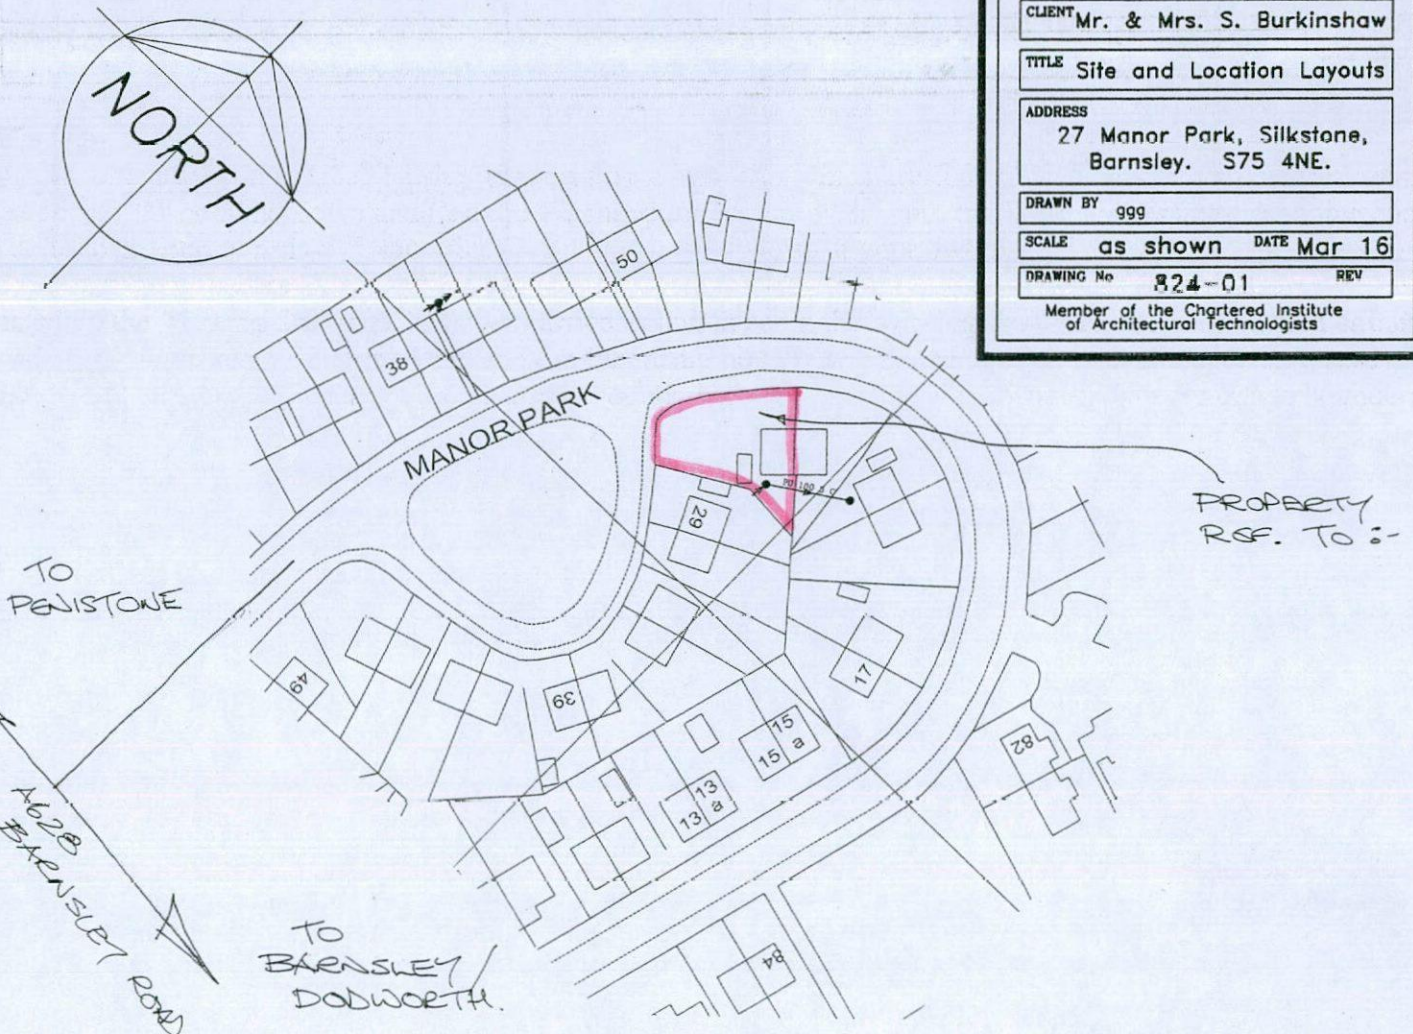



Location Plan 1:1250

Elevations

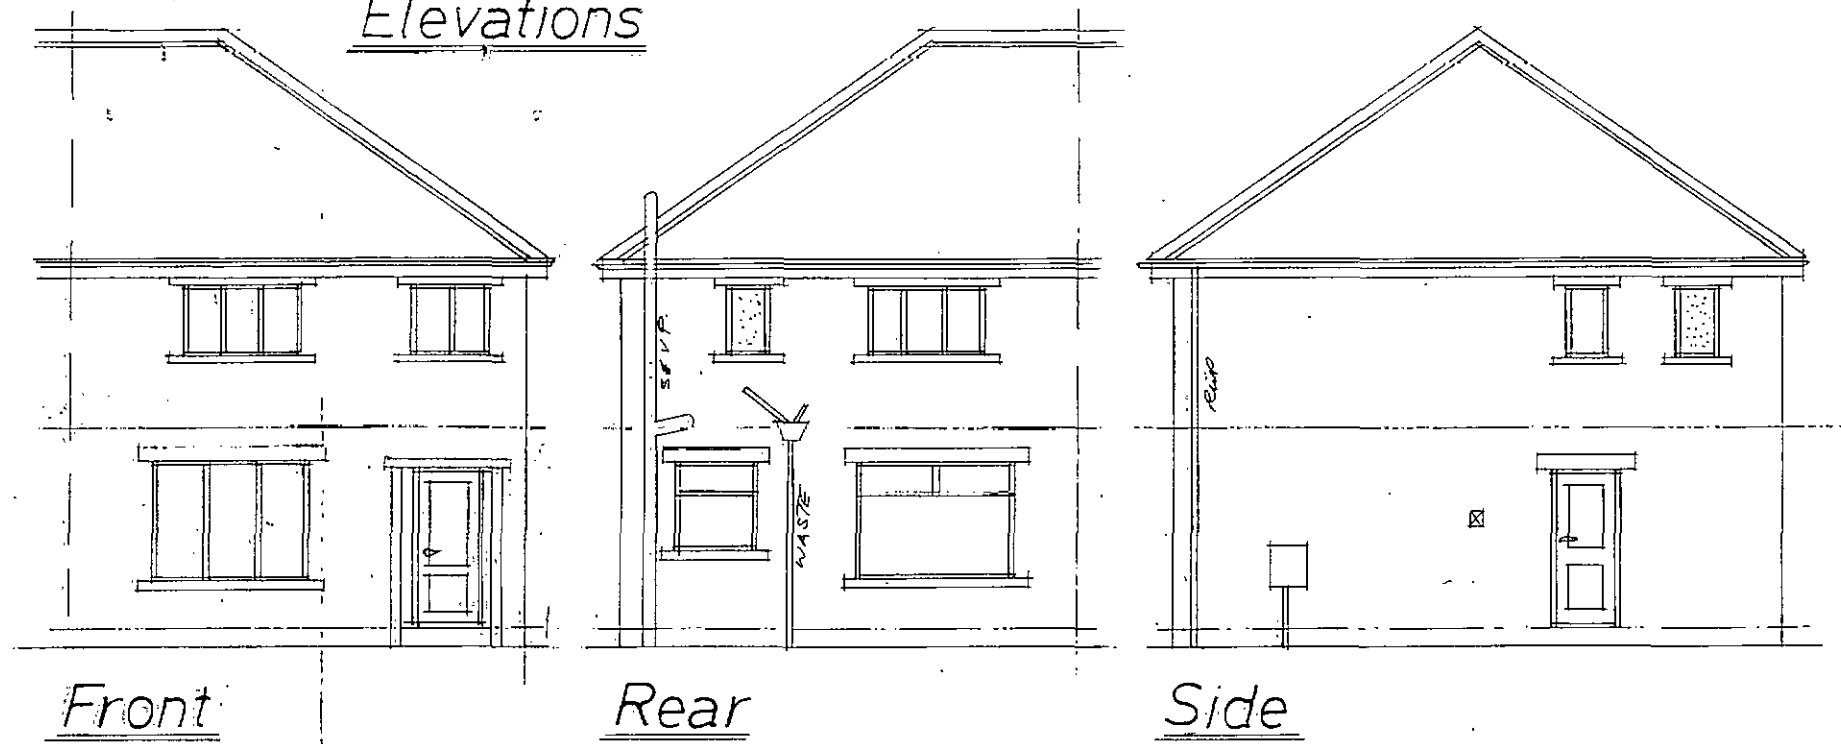

Layouts

EXISTING DRAINAGE
& I.C.

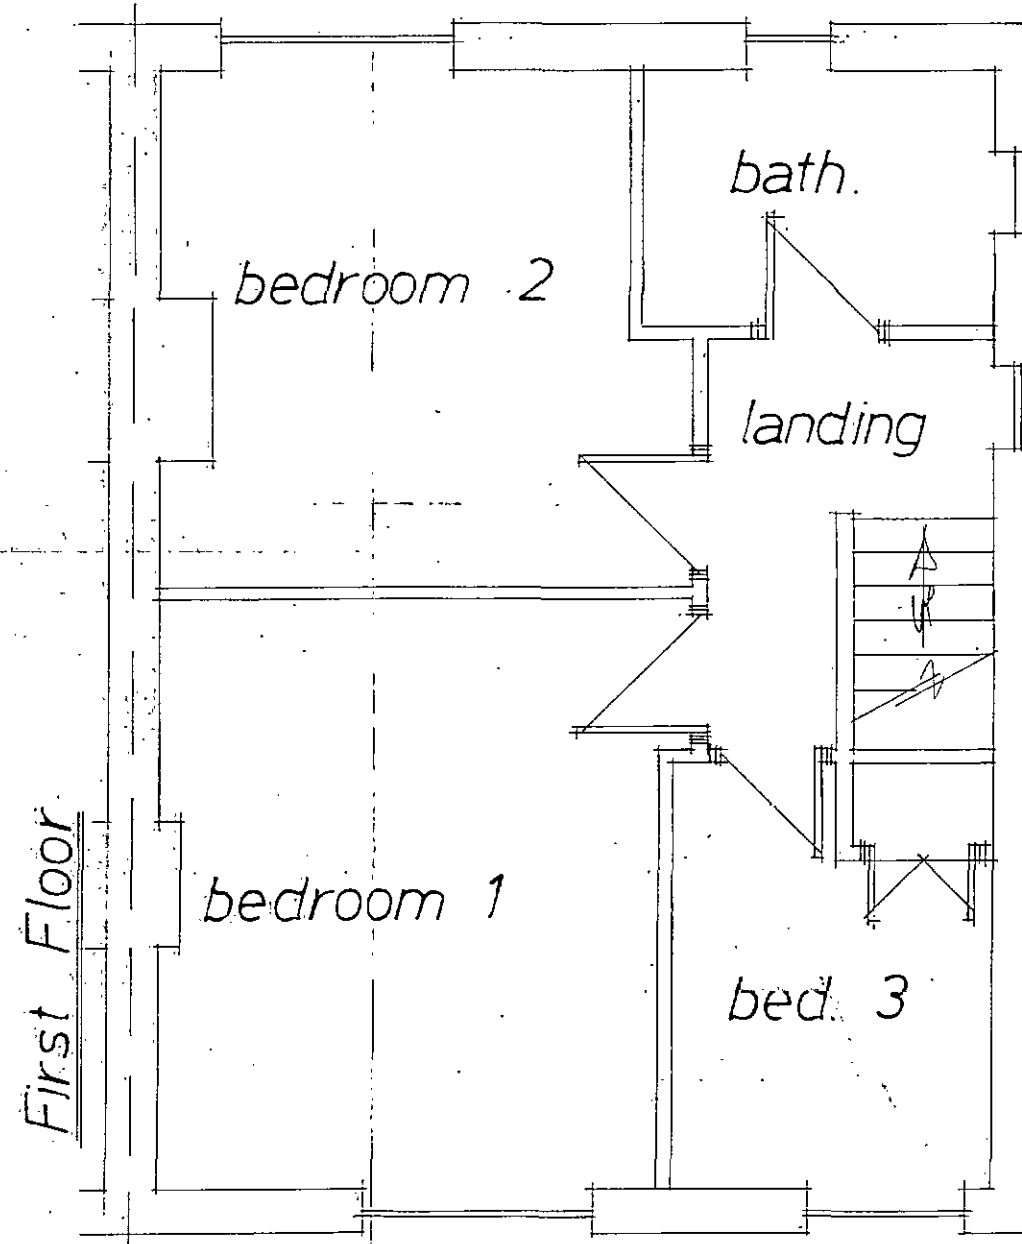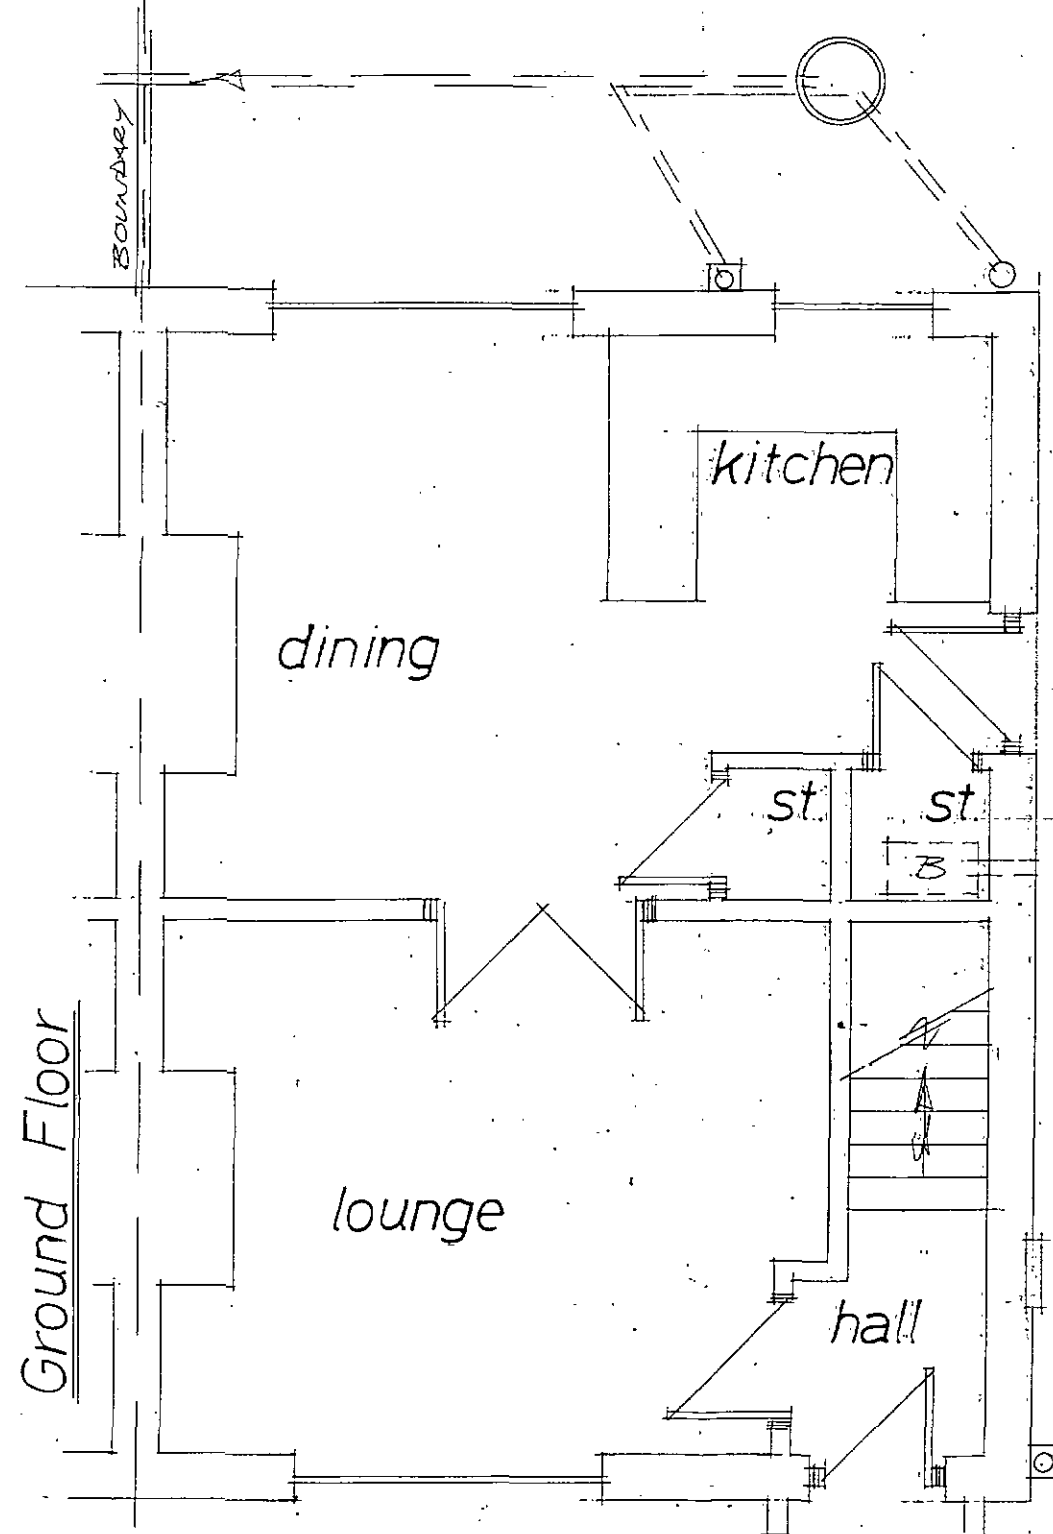

Rev	Notes	Date

Garry
Greetham
Associates Ltd
Residential
Design Consultant
Westwood House
18 Carr Lane
Tankersley
Barnsley S75 3BE
Tel(01226)746573

PROJECT 2 Storey Side Extension

CLIENT Mr. & Mrs. S. Burkinshaw

TITLE Property as Existing

ADDRESS
27 Manor Park, Silkstone,
Barnsley. S75 4NE.

DRAWN BY ggg

SCALE 1:50; 1:100 DATE Mar 16

DRAWING No 824-02 REV

Member of the Chartered Institute
of Architectural Technologists