



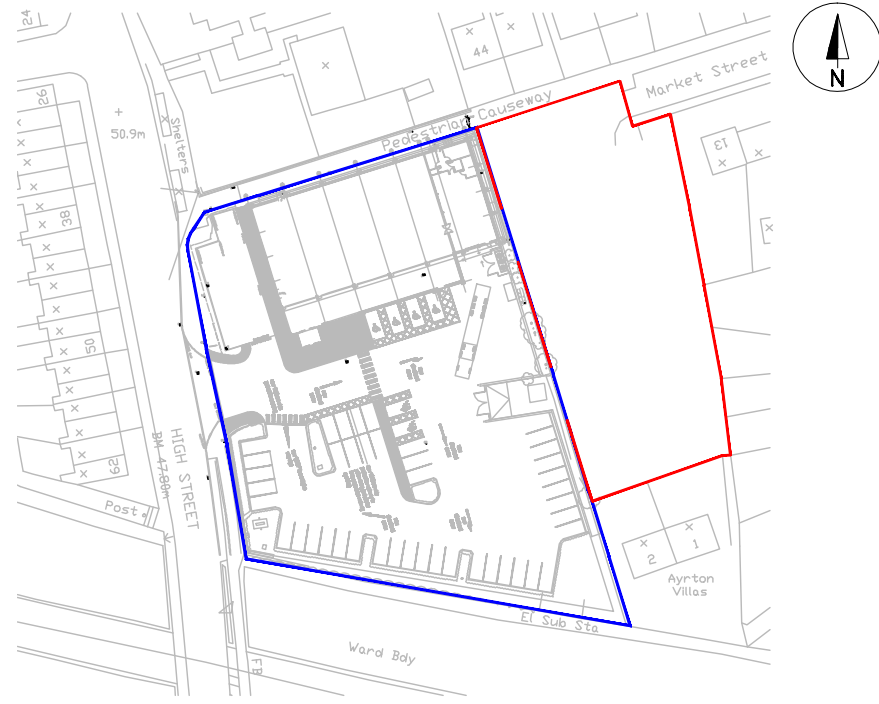

SITE LAYOUT
Scale 1:1250
(EXISTING)

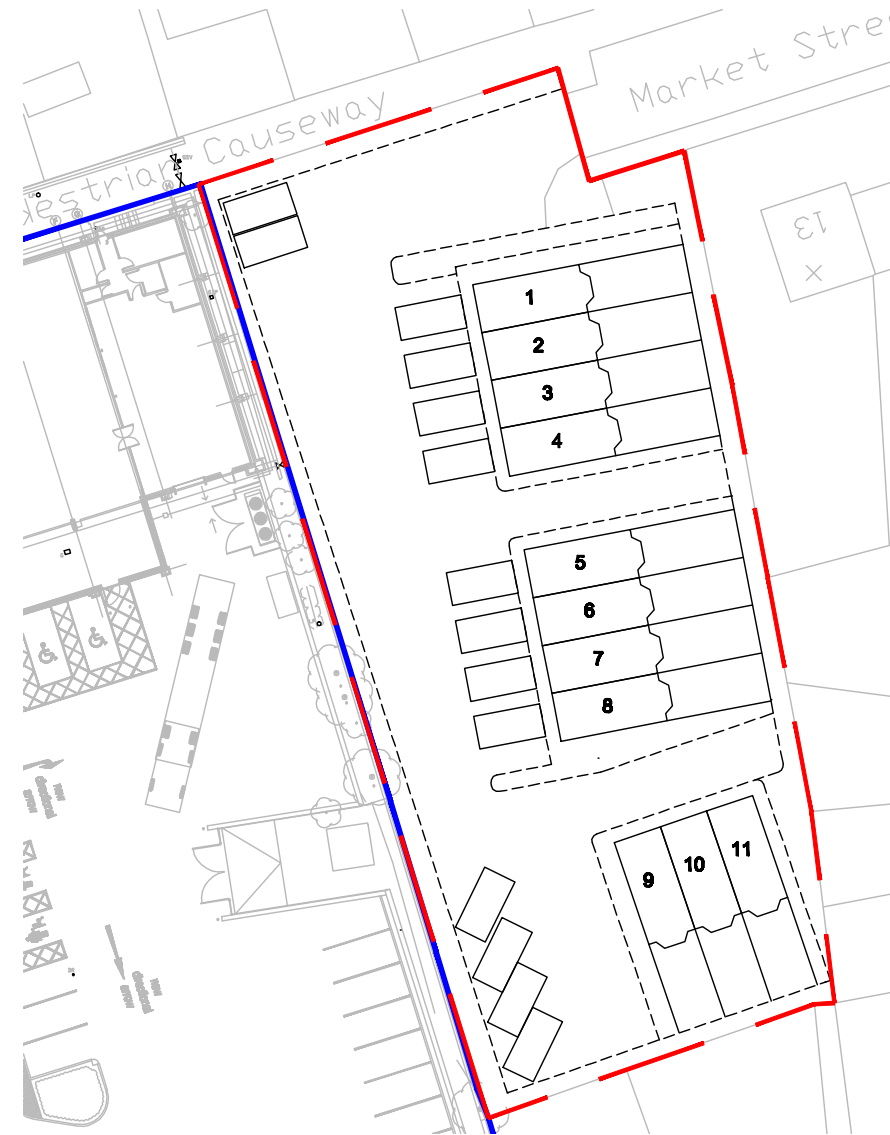

SITE LAYOUT
Scale 1:500
(PROPOSED)



VIEW ALONG MARKET STREET



**VIEW FROM MARKET STREET
ONTO SITE**



**VIEW FROM HIGH STREET
ONTO SITE**

© Copyright CADITAL Ltd This drawing and the copyright, design rights and all other intellectual property rights in it belong to CADITAL No licence or assignment of any such rights is granted hereunder. This drawing is not to be copied or divulged to a third party without written permission.

CLIENT

Netto Foodstore

LOCATION

MARKET STREET, GOLDTHORPE,
ROTHERHAM, SOUTH YORKSHIRE.
S63 9NQ

TITLE:

OUTLINE PLANNING CONSENT FOR
RESIDENTIAL DEVELOPMENT.

CADITAL Ltd

FACILITY MANAGEMENT SERVICES

LANGTHWAITE HOUSE
LANGTHWAITE BUSINESS PARK
SOUTH KIRKBY, PONTEFRAC
WEST YORKSHIRE
WF3 3AE

TELEPHONE: (01977) 948889
MOBILE: 0777 6122 078
EMAIL: dave@cadital.co.uk / info@cadital.co.uk
WWW: cadital.co.uk

AREA: GOLDTHORPE

SCALE: 1:1250

DRN. & DATE DM 24TH MARCH 2010

CHKD: .

SIZE
A3

DRG. No. NFG/03/09/01/01

REV: -

ALL DIMENSIONS ARE IN MILLIMETERS DO NOT SCALE THIS DRAWING REPORT ERRORS TO DRAWING OFFICE

THIS DRAWING MAY NOT BE COPIED OR DISCLOSED TO A THIRD PARTY WITHOUT THE COMPANY'S WRITTEN PERMISSION

HP-1220C A3