


Safety, Health + Environmental Information

In addition to the hazards / risks typically associated with the types of work detailed on this drawing, please NOTE the following advisory statements. Notes may relate to CONSTRUCTION, MAINTENANCE + CLEANING, and / or DEMOLITION; however this list is not exhaustive.


row	description	date	de bit	anno b
-----	-------------	------	--------	--------

It is assumed that all works are to be carried out by a competent contractor working, where appropriate to an approved method statement.

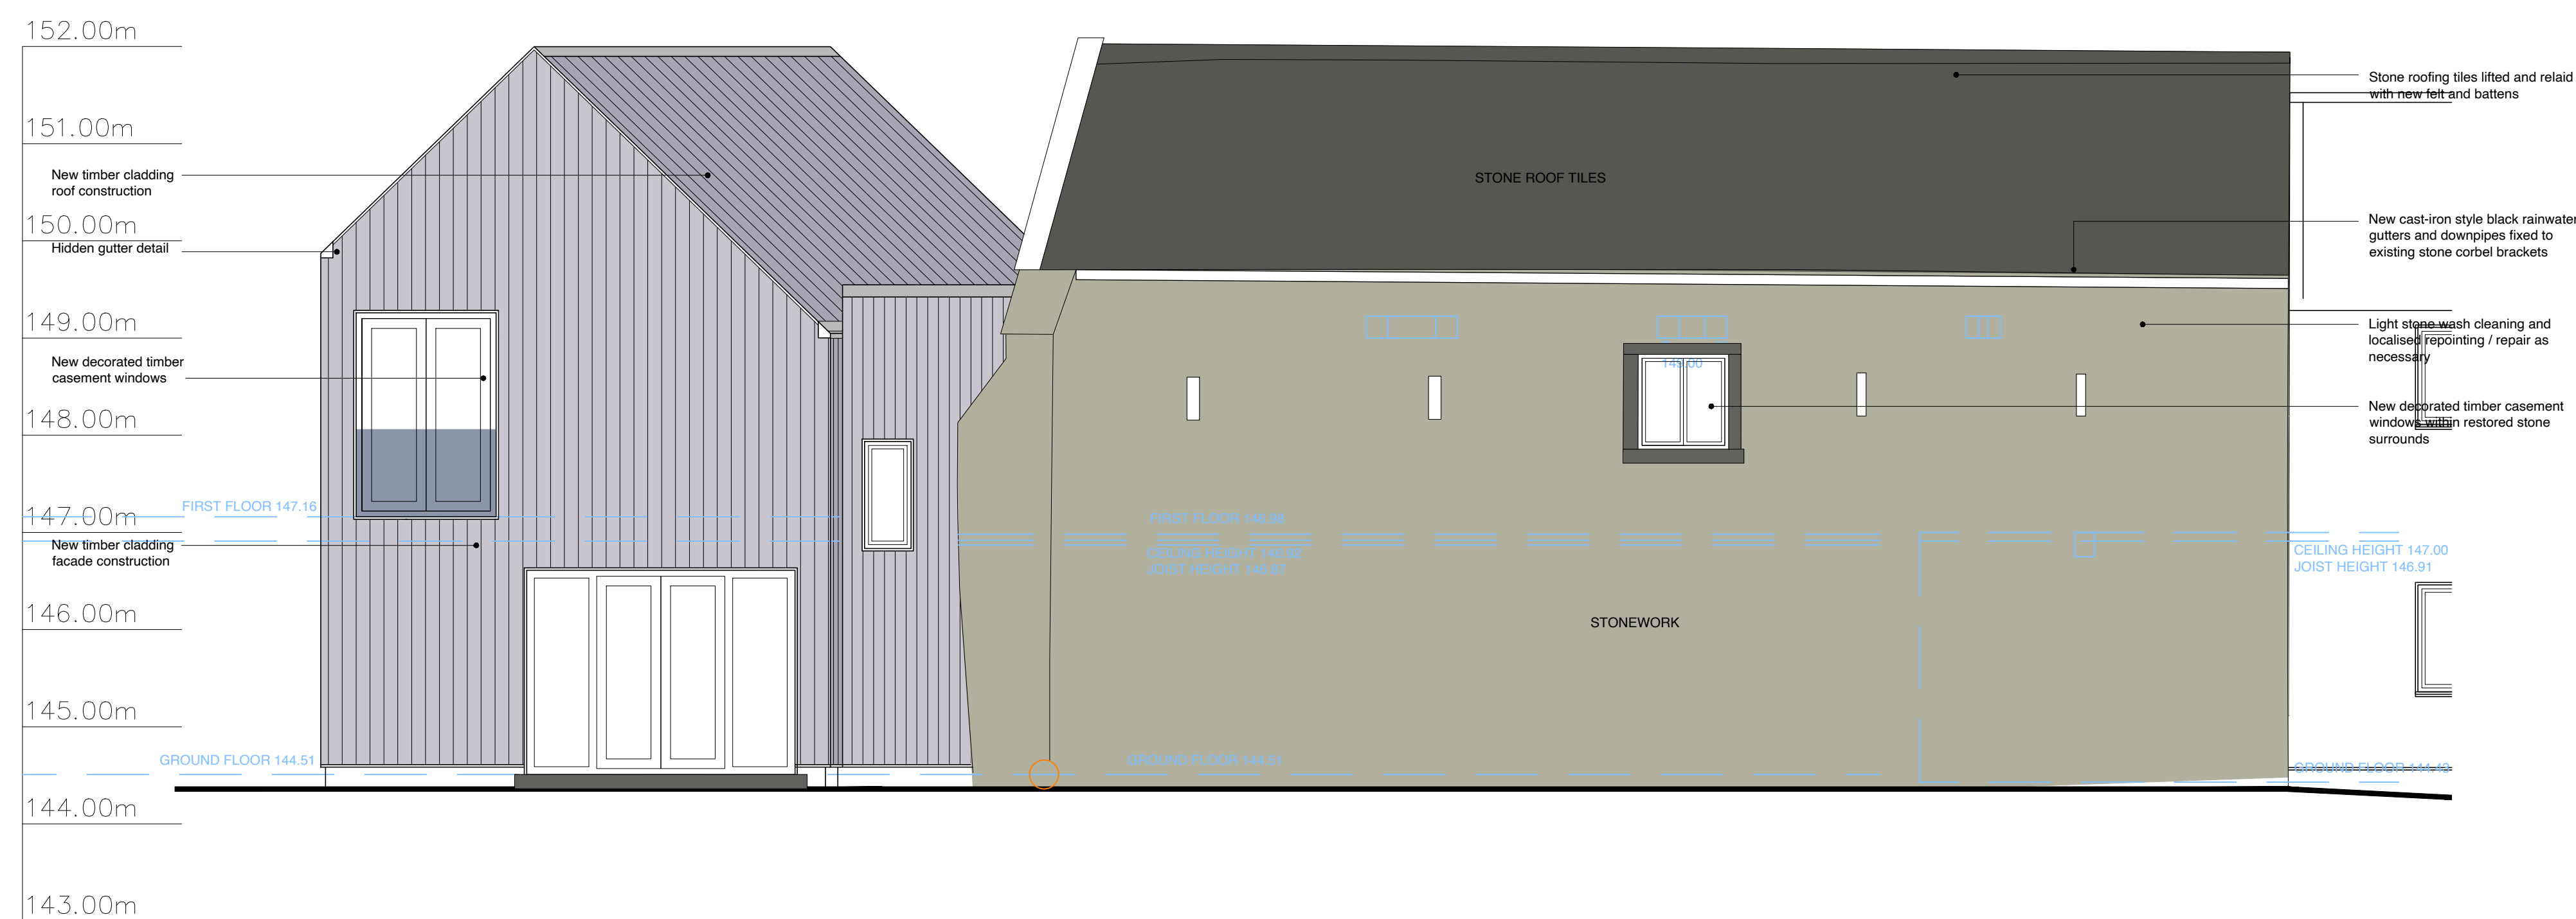

rev	description	date	dr by	app by
	original by WN	13.05.22		MW

Planning

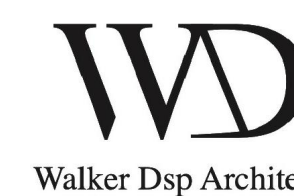

Walker Dsp Architect
42 Oxford Street
York YO24 4AW
United Kingdom
Tel: +44(0)1904 655900
www.walkersp.com

click

project	Woodhead Hall Farm Hoyland, Barnsley S74 9SX
drawing title	Barn 4 Elevations as Proposed

scale @ A1	project No	drawing No	rev
1:50	808	PL175	C

This drawing is to read in conjunction with all related drawings. Do not scale from this drawing. All dimensions must be checked and verified on site before commencing any work or producing shop drawings. The original should be notified immediately of any discrepancy. Walker Dsp Architects & logo are a Trademark registered in Great Britain and Northern Ireland. © Walker Dsp Architects 2022

Barn 4

