


Balk Farm,- Stonewell House, Birdwell

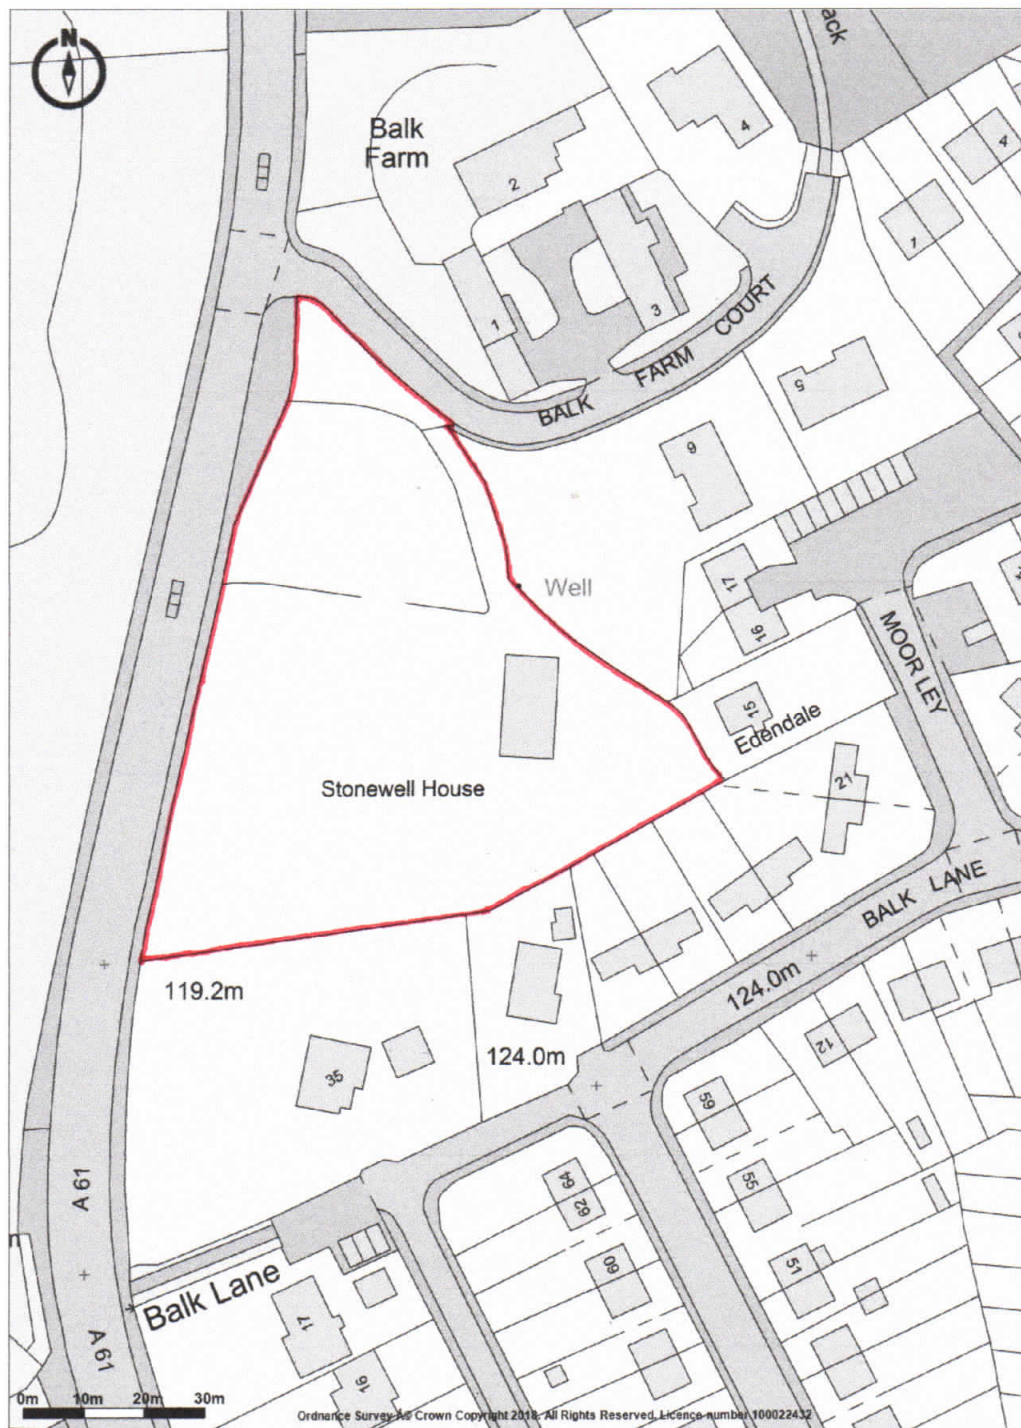

Promapv2
● LANDMARK INFORMATION

Ordnance Survey © Crown Copyright 2018. All Rights Reserved.
Licence number 100022432
Plotted Scale - 1:1250. Paper Size - A4

Peter Dimberline, RIBA