
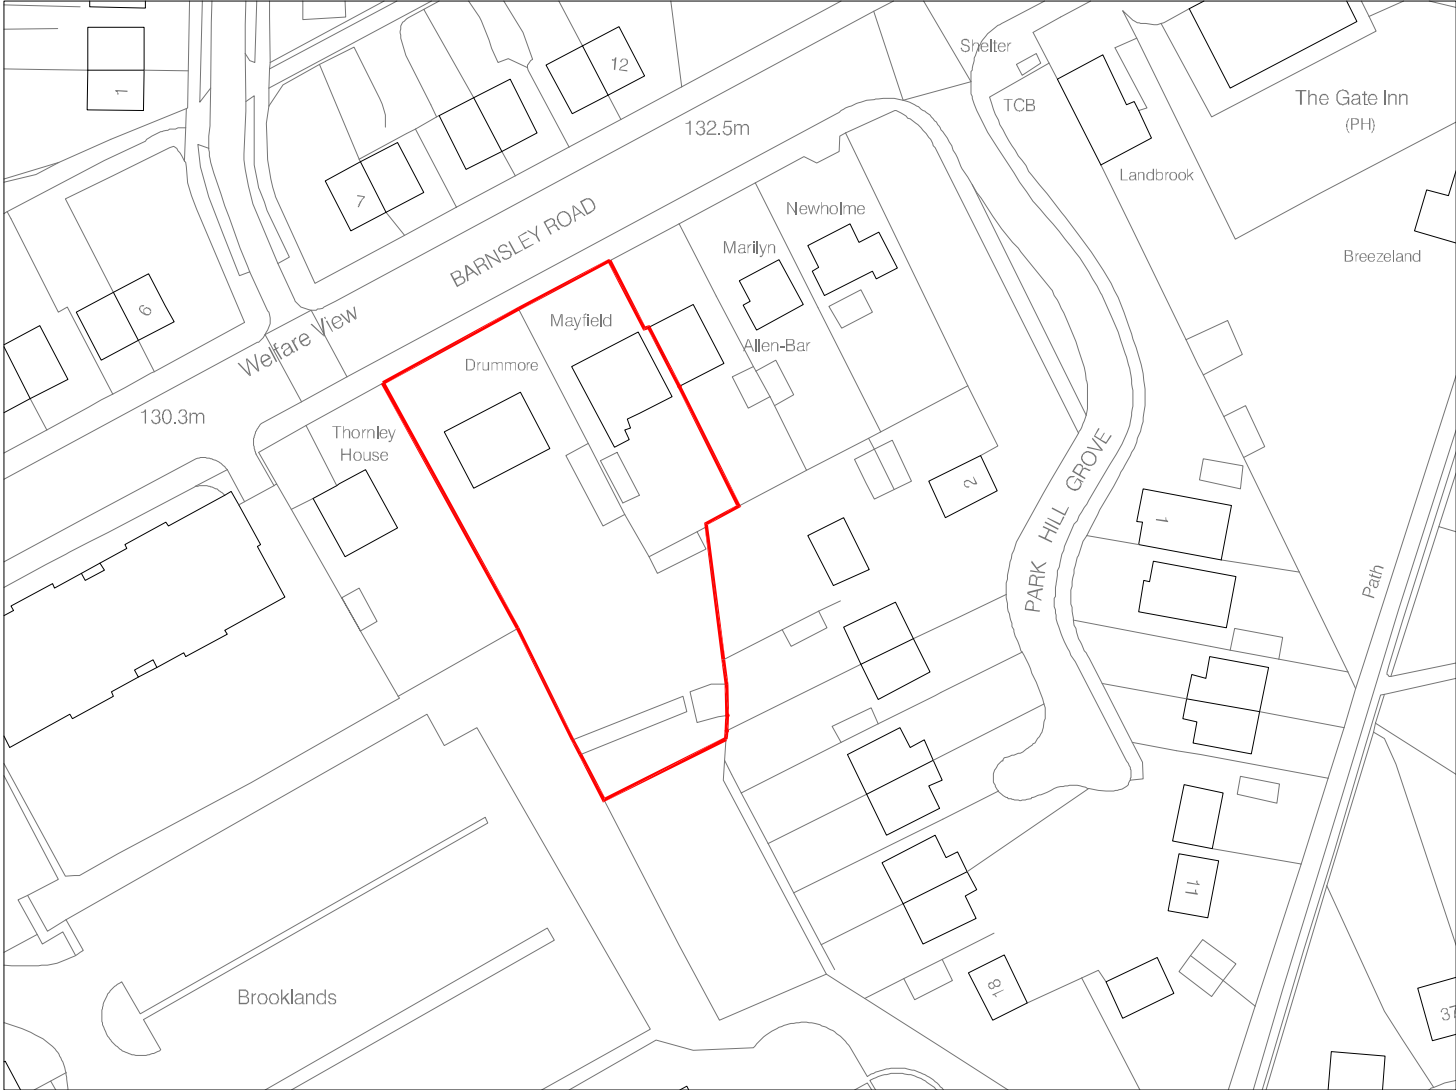


Site Area: 0.19ha

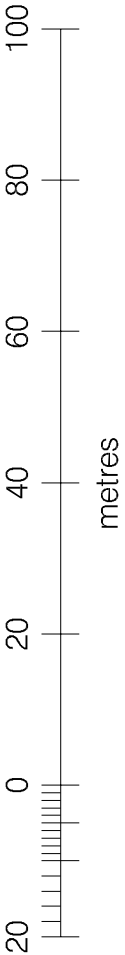

Revision

**axis**
architecture

Talbot Chambers 2-6 North Church Street Sheffield S1 2DH
telf: +44(0)114 2460944 fax: +44(0)114 2460956 www.axis-architects.com

MAYFIELD COURT
Barnsley Road
BARNSELY
Quest

SITE LOCATION

A1 Scale	A3 Scale	Date	Drawn By	RIBA #
1:500	1:2 A1 SCALE	21 07 2010	BLC	Chartered Practice

Drawing Number
26052/01

PLANNING
© COPYRIGHT EXISTS ON ALL DESIGN AND INFORMATION SHOWN
No dimensions to be scaled. All dimensions to be checked before manufacture