

CERTIFICATE

**TO BE COMPLETED BY THE LOCAL PLANNING AUTHORITY AND RETURNED TO
THE APPLICANT ELECTRICITY NETWORK COMPANY WITHIN SIX WEEKS OF
RECEIPT**

Barnsley Council

(i) ~~objects~~/does* not object for the proposed development detailed above to be undertaken under the exemptions laid down in the Overhead Lines (Exemption)(England and Wales) Regulations 2009.

(ii) ~~wishes~~/does* not wish the Secretary of State to consider the application using the full section 37 process under the Electricity Act 1989.

The reasons for requesting the full section 37 process are*:


Signed: *Raener Cooley*
Designation: *Planning Officer*
on behalf of **Barnsley Council**

Dated: *4/3/13*

*delete as appropriate

Applicant's Reference: MJ/YP13147

Plan Referred to

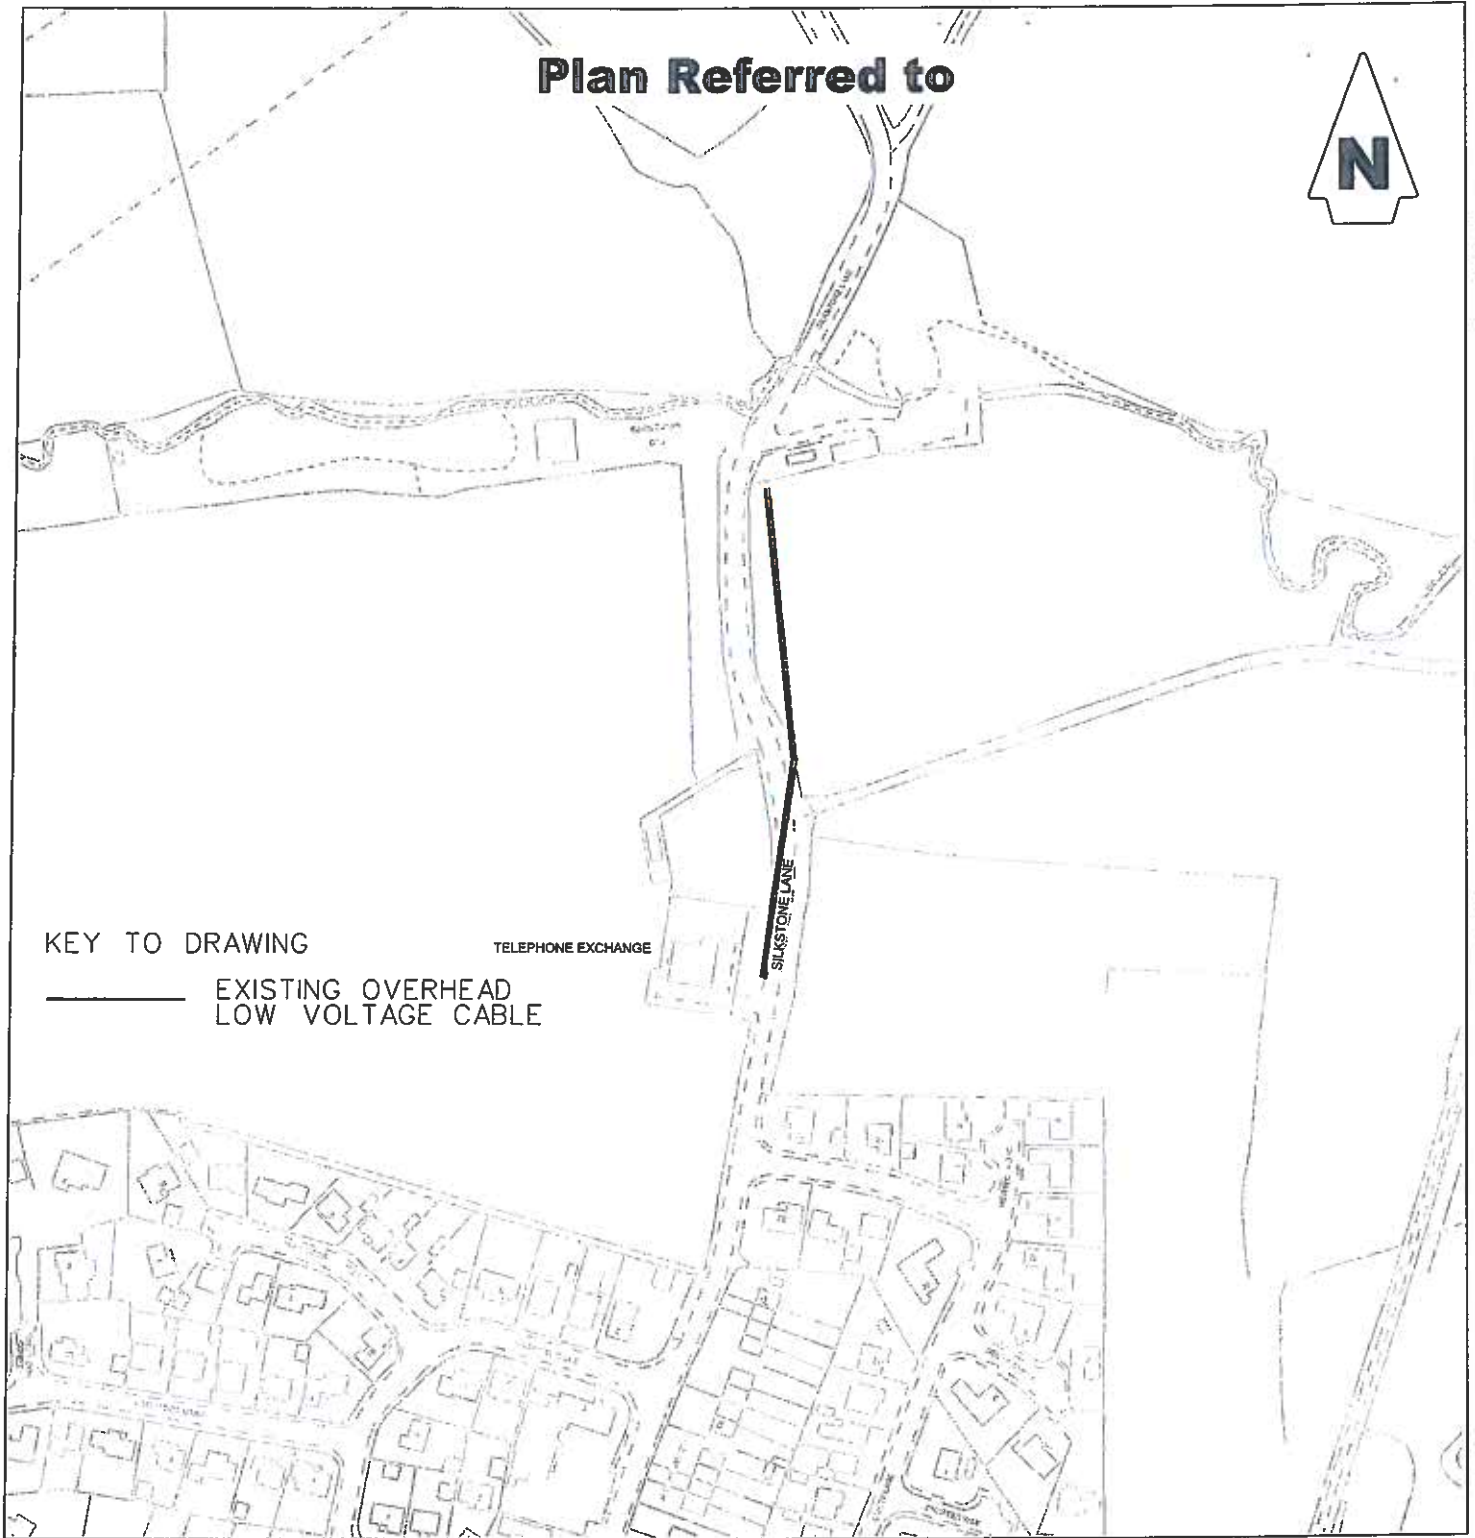

KEY TO DRAWING

TELEPHONE EXCHANGE

EXISTING OVERHEAD
LOW VOLTAGE CABLE

National Grid Reference SE290061
1:50,000 Sheet Number 110
Local Authority BARNSELEY MBC

Based on the Ordnance Survey Map with the sanction of the controller of HM Stationery Office Crown copyright reserved.

Licensee: Northern Powergrid Holdings Company
Registered Office: Lloyds Court, 78 Grey Street, Newcastle Upon Tyne, NE1 6AF
Registered in England and Wales Number 3476201



Manufacturer Details

Sheet No. Scale
1:2500

Prepared By
John Brooke

Revised Grid Reference
SE290061

Date Issued
15/12/2012
Checked By
F. VALIMULLA

Lloyds Court, 78 Grey Street, Newcastle Upon Tyne, NE1 6AF

BARNSELEY
NEW SILKSTONE COLLIERY
REPLACE LV OVERHEAD WITH ABC
PLANNING PLAN

Document Details

LEGAL DRAWINGS PLANS

Drawing No.

C1016788

Historic Ref No.

YP13147

Revision

Notes

A4