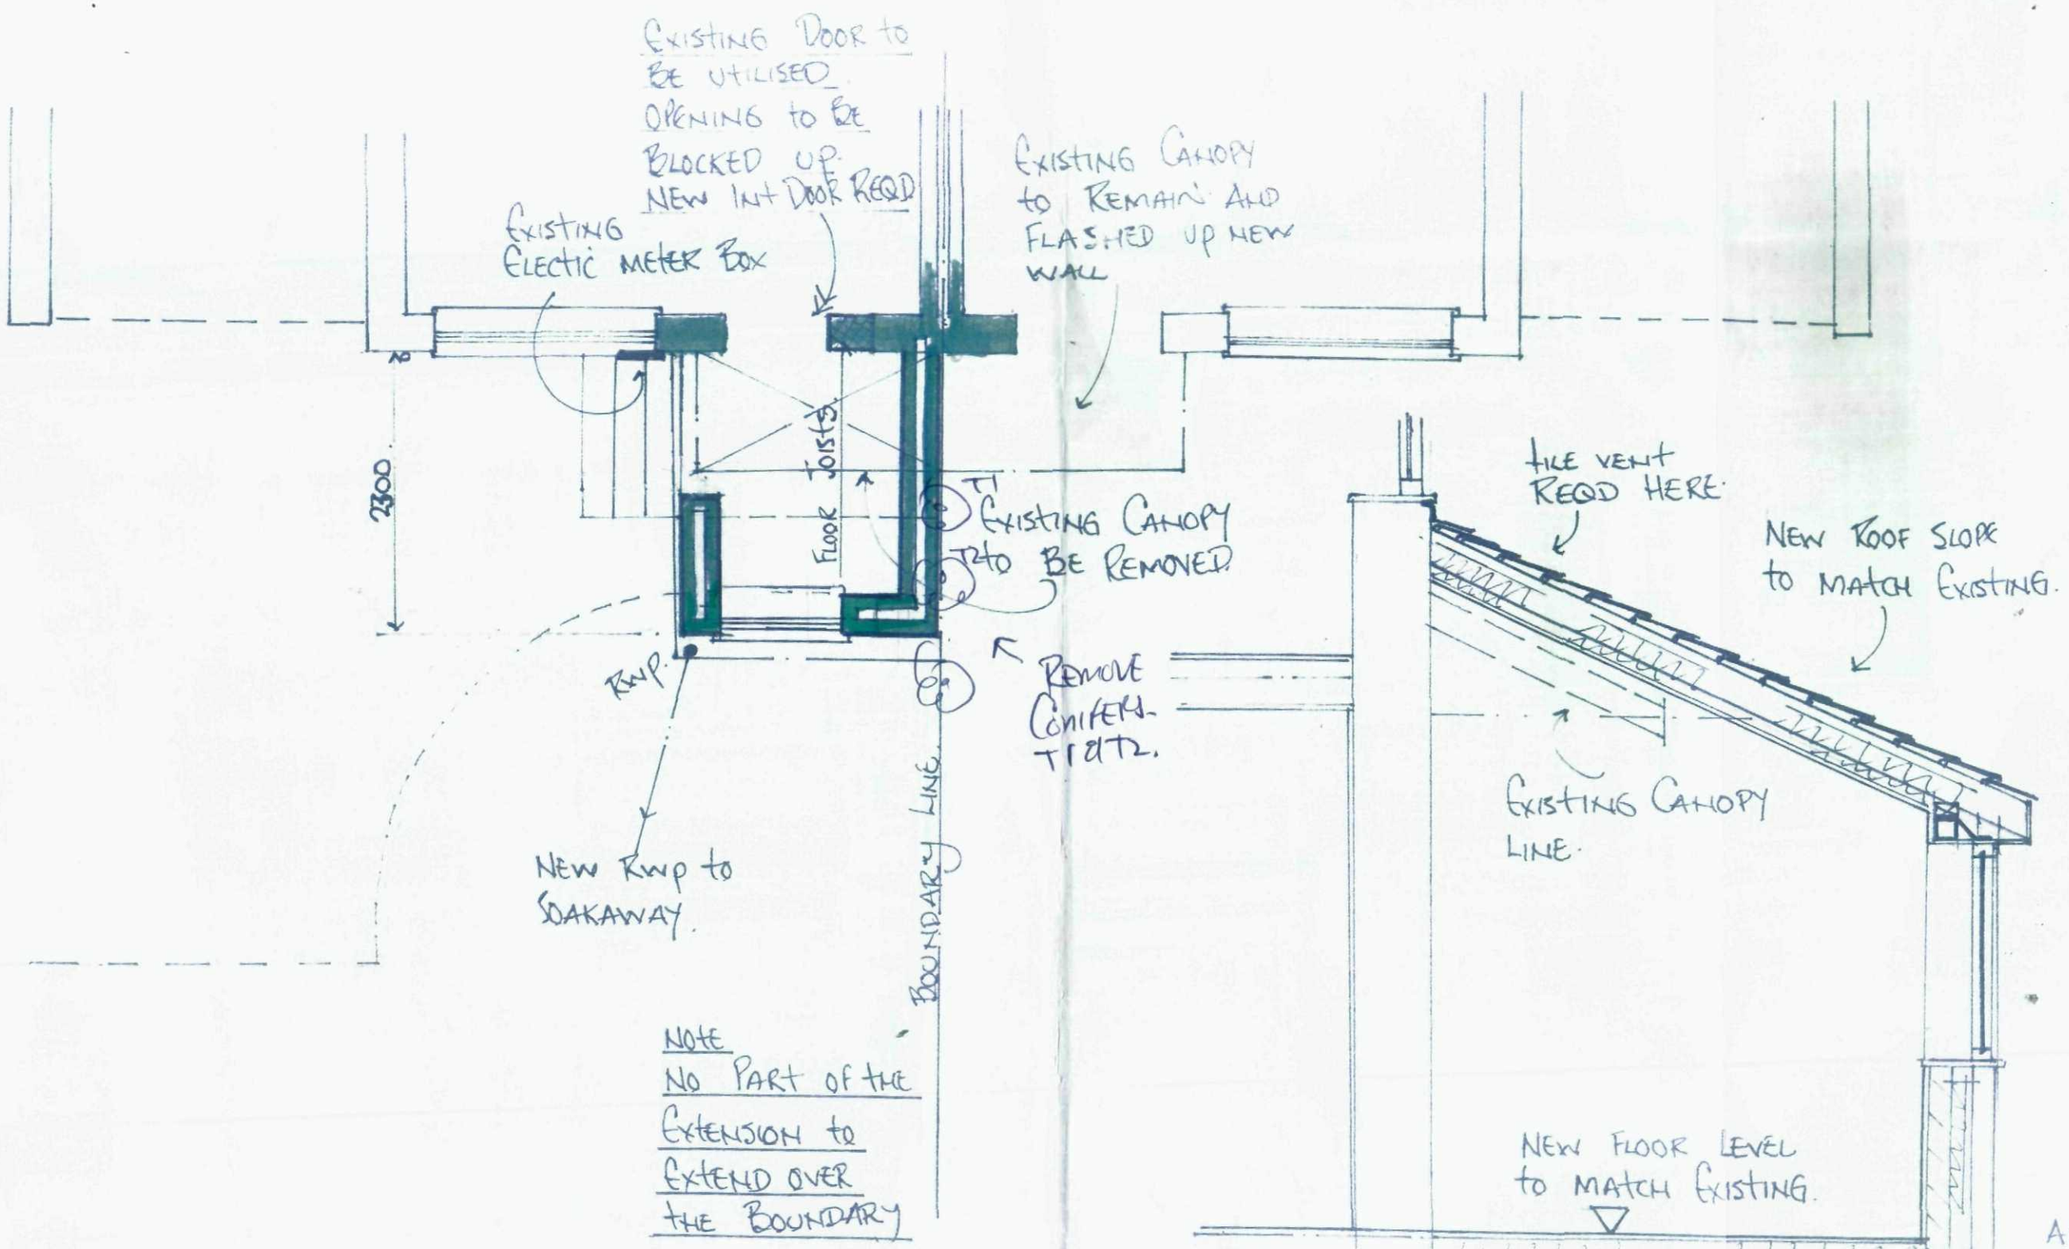

NOTE
NO PART of the EXTENSION to EXTEND OVER the BOUNDARY

Existing / Proposed Ground Floor Layout

1 : 50

Typical Section Thro.

1:25

SDC Projects Ltd
336 Manchester Road
Deepcar
Sheffield
S36 2RH
Tel 0114 3279 118
Tel 07970 291539

Proposed front Porch Extension.

22 St Andrews Drive
Darton
Barnsley

GJ / 01