

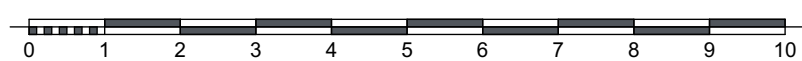


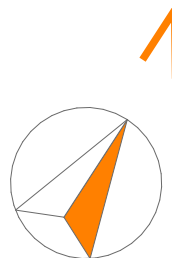

- A** BOUNDARY FINISH : A Existing
- B** BOUNDARY FINISH : B Existing
- C** BOUNDARY FINISH : C Existing

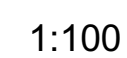

Disclaimer:

This drawing is subject to copyright ©, and is the property of AT Architects Limited and must not be copied in whole or in part without their written permission. This drawing should be read in conjunction with all the appropriate consultants design drawings, together with any other AT Architects Limited drawings and the appropriate specification as issued. No liability will be accepted for any amendments made to this drawing by third/other parties.

This drawing must not be scaled. The contractor is to report all dimensional discrepancies, errors or omissions to AT Architects Limited prior to commencing construction works. The Contractor should also check and verify all building levels, site positioning, services, sewers, drains etc., prior to commencing any works, and notify AT Architects Limited of any discrepancies or inaccuracies accordingly.

Checked by:

Ed Whiting

Revisions:

[illegible][illegible]

ArchCAD

Project:

Thurlstone

Sheffield
S36 9QU

Client: MCS Primary Projects Ltd

Drawing Title:

Proposed Plans

Date: _____

19/03/2021

Purpose of Issue:

Planning

Drawn by: CD | Scale: 1:100

Drawing No: 1538-0500-01

