


TYPE D

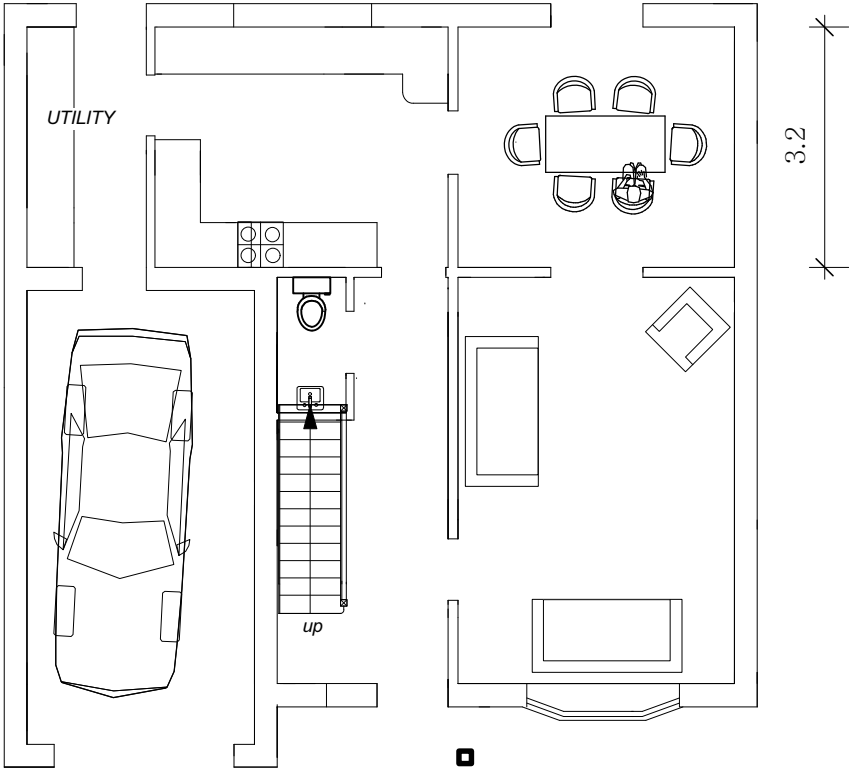


Ground



First

166M2 1796 SQ/FT

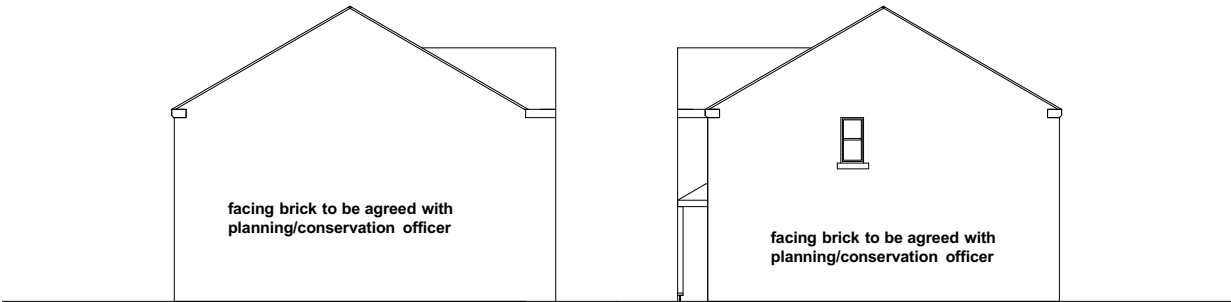

Side

Side



Front



Rear

- Flush eaves, upvc/timber fascia.
- Ogee section gutter-colour black
- circular rain water pipes to match.
- Sawn stone lintels and projecting cills as indicated
- Upvc windows and Upvc composite doors - RAL No. to be agreed
- Frames set back 75mm in reveal
- Facing Stone to be agreed with Conservation and Planning Officers 200-300mm
- facing brick to be agreed with planning/conservation officer
- Marley Modern roofing (excluding plots 1,2,3,4) with matching ridges mechanically fixed with cosmetic mortar bed (optional)
- Cloaked verge

ANDREW BAILEY:ARCHITECT
Riba Conservation Register Architect

drawing title: TYPE C
project: WHARNCLIFFE ARMS RESIDENTIAL
for TRIPLE G DEVELOPMENTS LTD
scale 1:100 at A1
drawing no 2016-00114- P04

+

Glendower House
85 Lundhill Road
Wombwell
Barnsley
S730RL
T. 01226 752590/07879 442670
E. ANDREW.BAILEY@AKBARCHITECTS.COM
W WWW.AKBARCHITECTS.COM