
Acoustic attenuation measures are to be incorporated into the north, east and west elevations of the 5no. new dwellings with sound attenuating trickle vents and double glazing units comprising 6mm glass/12mm inert gas/ 7mm Pilkington acoustic laminated glass.

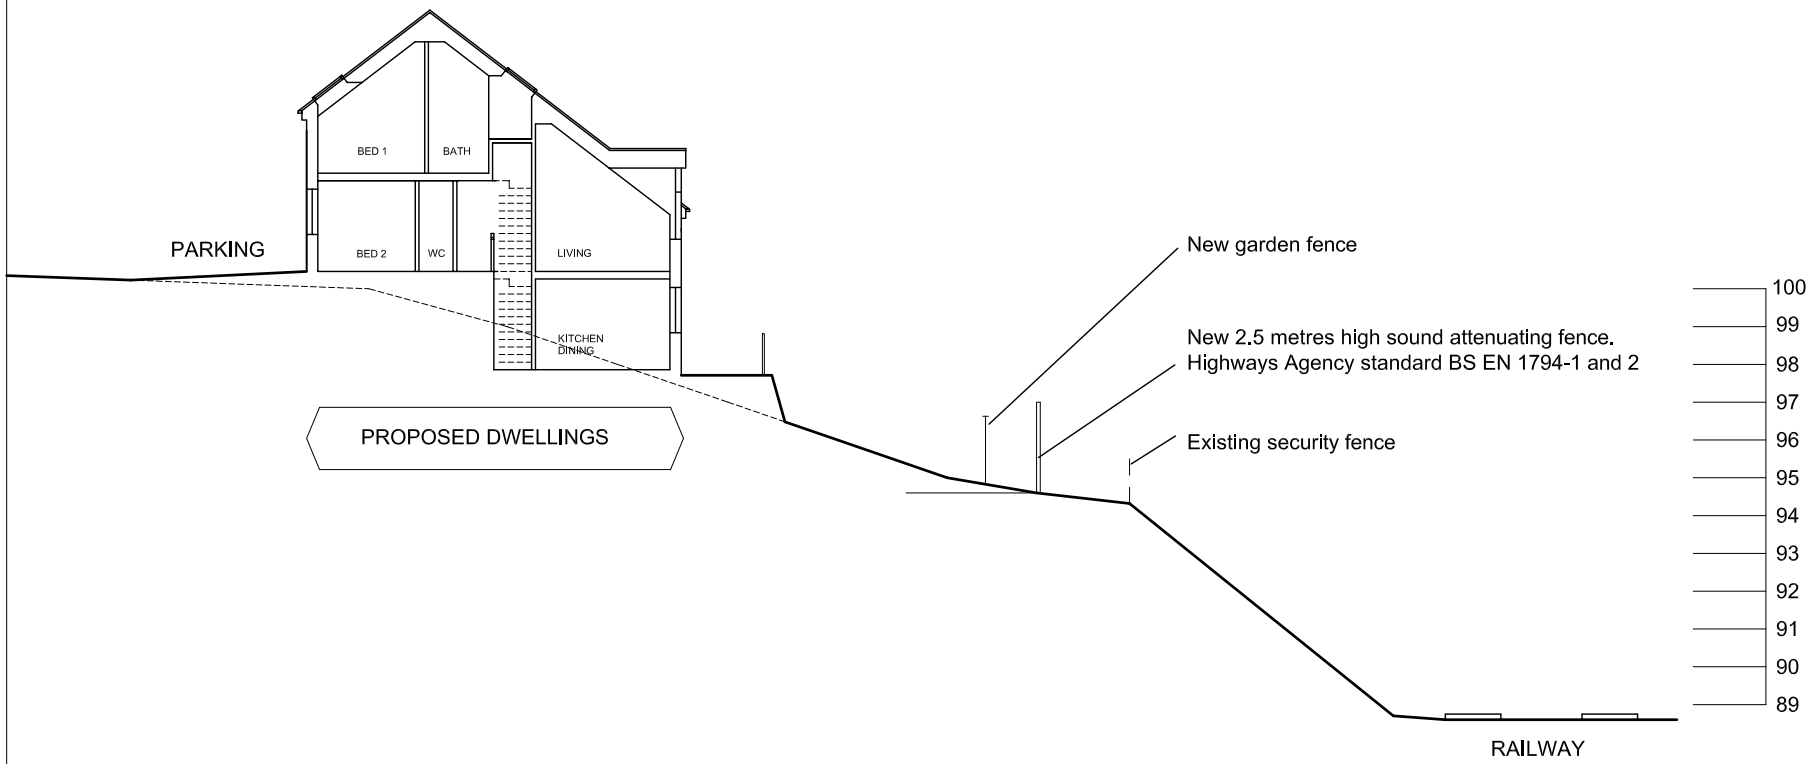

SECTION A 1:200

1:200 METRES 0 2 4 6 8 10