

Drawing No.	Rev No.
MMS001 -004	

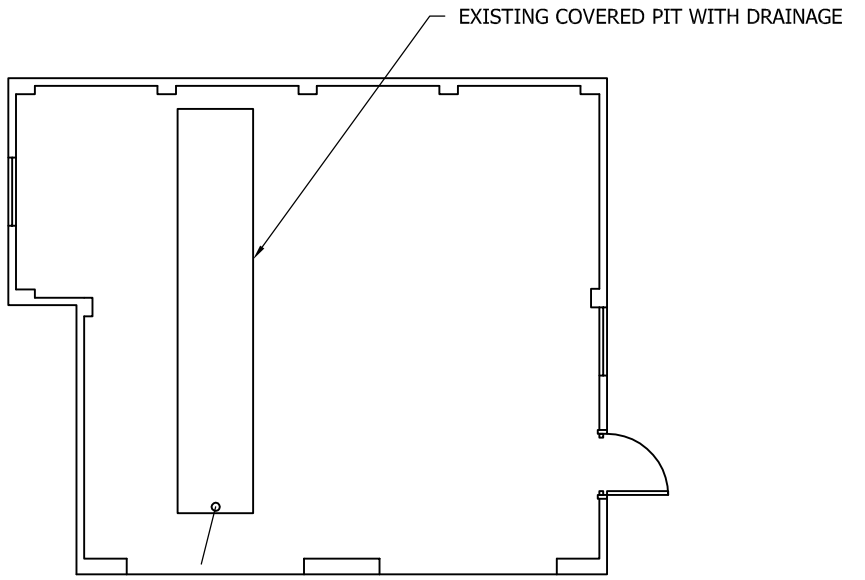

EXISTING GROUND FLOOR PLAN
SCALE 1:100 AT A3

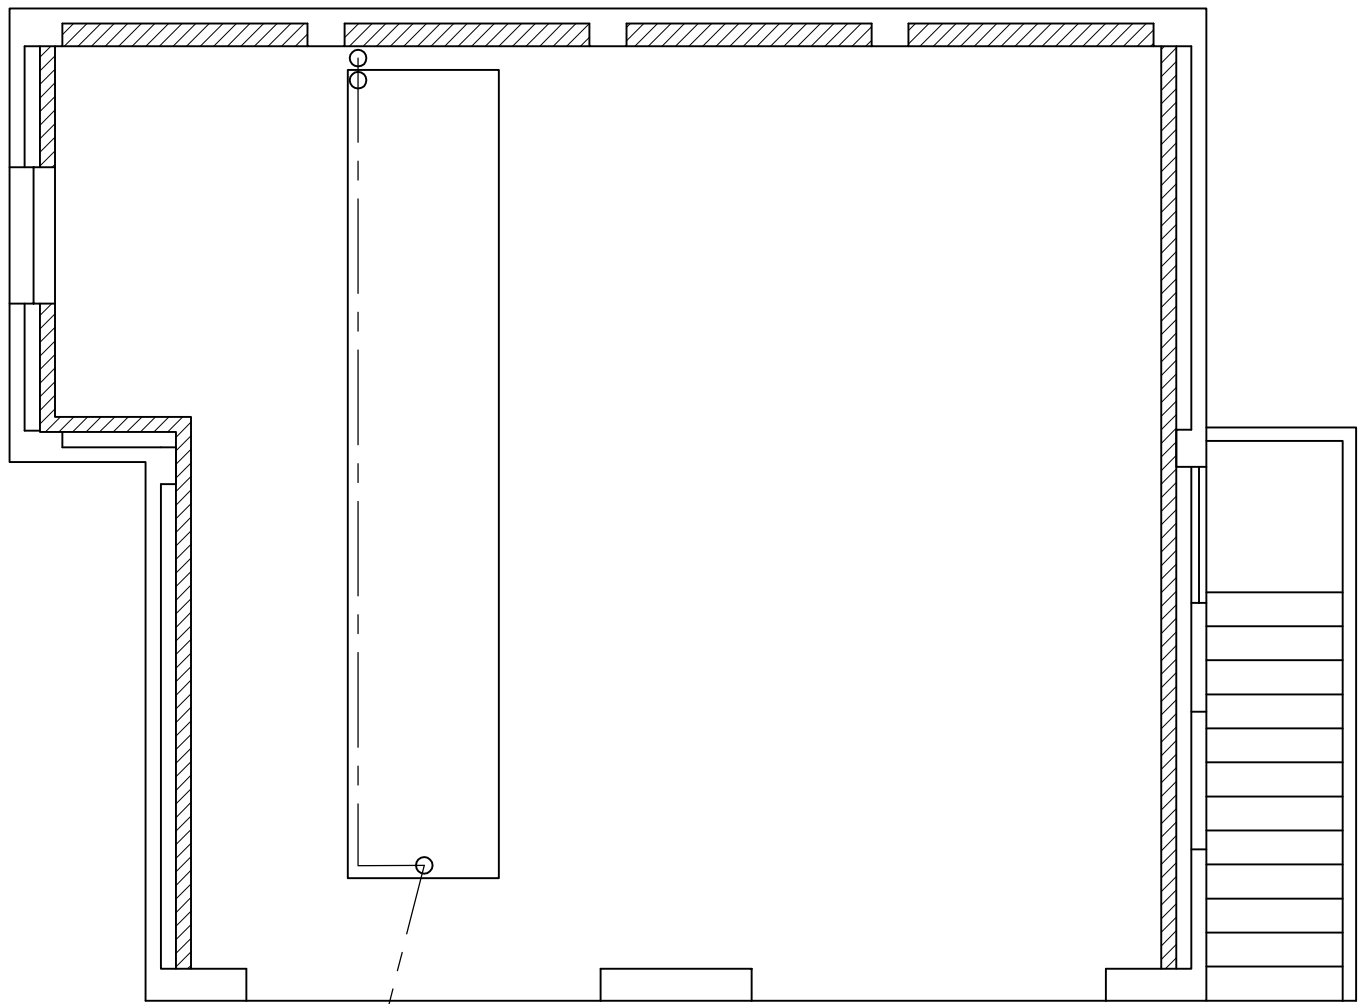

PROPOSED GROUND FLOOR PLAN
SCALE 1:50 AT A3

DO NOT SCALE: Contractor to check all dimensions and report any omissions or errors

NOTES

Rev	Description	By	Chk	App	Date

JRB DESIGNS Ltd
166 Churchfield Lane
Darton
Barnsley
S75 5EA
Tel: 01226 383542
Fax: 01226 380078
Mob: 07970 541192
Email: john@jrbdesigns.co.uk

This drawing is copyright. © jrbdesigns Ltd.

Client
MR M SATUR

Drawing Title
PROPOSED GF PLAN

Address
27 CRABTREE DRIVE
GREAT HOUGHTON
BARNSLEY
S72 0AF

Project Title:
PROPOSED GUEST QUATERS ABOVE GARAGE

Purpose of Issue:
PLANNING

Drawing Status
FIRST ISSUE

Scale at A3	Drawn By	Date	
AS SHOWN	JRB	23/06/2008	
Checked By	Date	Approved By	Date
MS	23/06/2008	MS	23/06/2008
Project No.	Drawing No.		Revision
MMS001	004		-

APPROVAL [X] INFORMATION [ ] TENDER [ ] CONTRACT [ ] CONSTRUCTION [ ]