

THE CONTENTS OF THIS PACKAGE (sent by Recorded Delivery) ARE AS FOLLOWS:-

1. Planning Application Forms

One complete set of householder Planning Application Forms which include a request for Barnsley M B C Planning Department to contact the applicant to take the requisite Planning Application Fee.

2. Plans

Plans of the existing groundfloor plan / elevations HED/813/22.
Plans of the proposed plan / elevations HED/813/22/a.

3. Site & Site Locations Plans

A site plan @ scale 1.500.
A site location plan @ 1.1250.


4. The contents of this package have been verified by two separate parties.

*The applicant Mr John Mee Signed John Mee Date 8-3-23.

*A representative of House Extension Design Ltd
who prepared the plans - Francis Collumbine



Signed [Signature] Date 8 3 23

79, Barnsley Road, Dodworth, Barnsley, S75 3JS

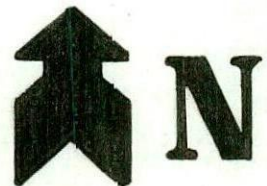

LOCATION PLAN

Scale 1 · 1250

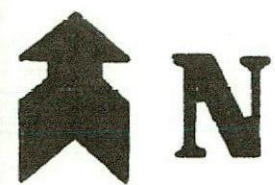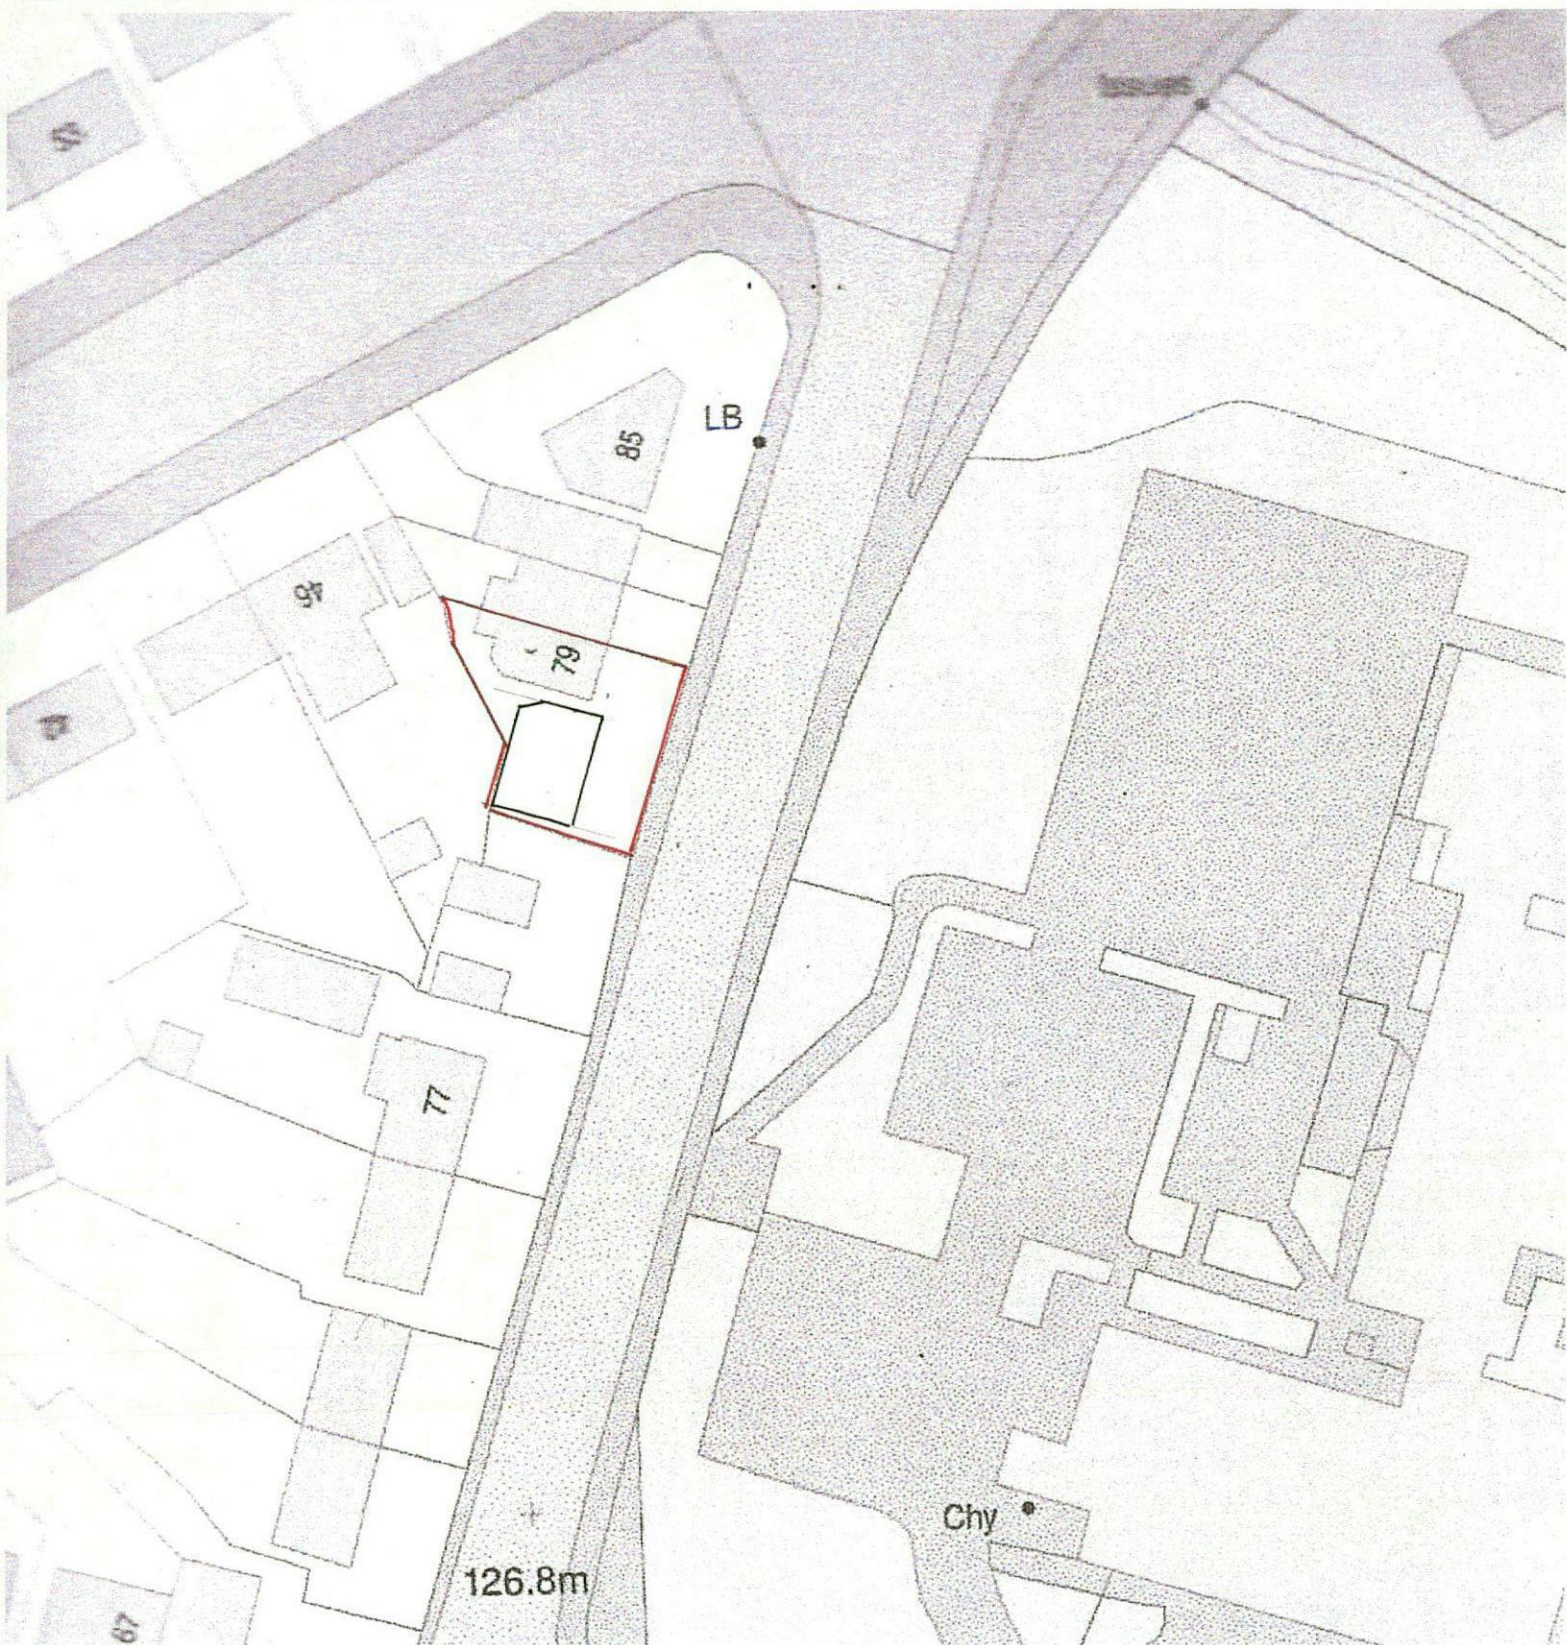

SITE / LOCATION PLAN

Scale 1 : 500