


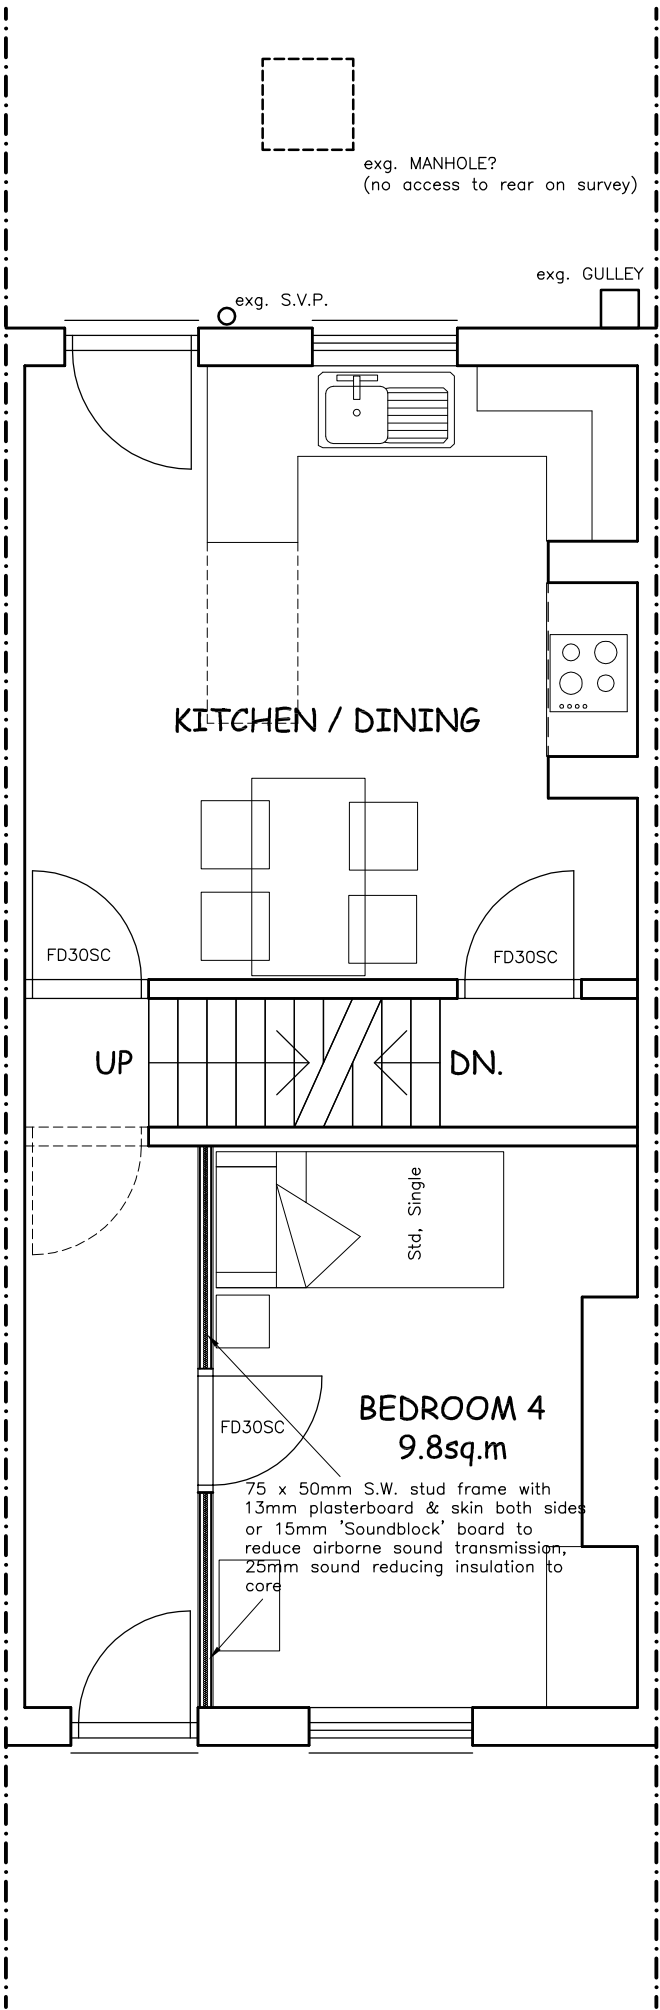

Stairways and escape routes to be protected by a system of emergency lights to BS5266:Pt1:2005 together with BSEN 50172:2004

All lockable internal doors affording means of escape operable without a key from internal side ie. a thumb turn lock, sample to district surveyors approval

Fire Alarm system conforming to BS 5838:Pt1:2002 provided throughout the premises

All new windows to be double glazed hermetically sealed units in Upvc, ensuring max 'u' value of 1.8 w/sq.m k. Ensure windows provide 8000mm of background ventilation via trickle vent within window, min 1750mm above ffl. No locking devices to be fitted to opening lights.

GROUND FLOOR PLAN AS PROPOSED 1/50

Andromeda ARCHITECTURE 105 HAWKSLEY AVENUE SHEFFIELD S6 2BD Tel: (0114) 2854 207	L.P.S at 20 WILBY LANE, BARNSELEY, S70 1XT			CONVERSION TO H.M.O.	
	GROUND FLOOR PLAN AS PROPOSED	1/50 @ A3	APR.'17	02/0317/WD1.1	