
For details of the construction works refer to the general notes on drawing 201

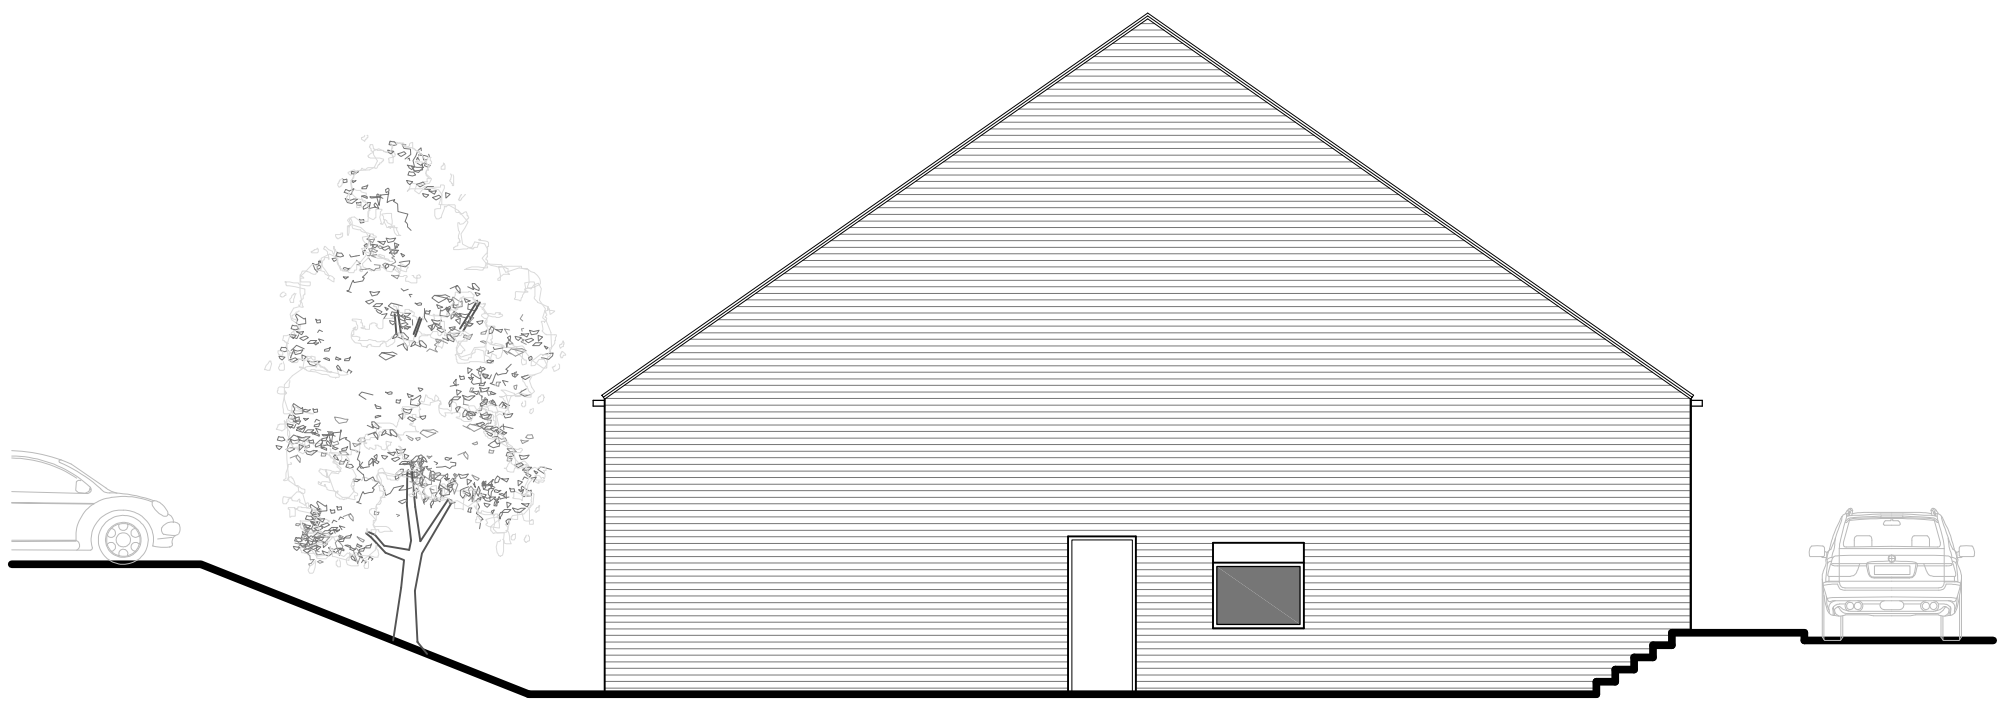

South West Facing Elevation As Proposed

Scale 1:100@A3



South East Facing Elevation As Proposed

Scale 1:100@A3

ISSUED FOR PLANNING

REVISION	DATE	DRAWN	CHECKED	DESCRIPTION

CLIENT	MRS L THOMPSON	SCALE 1:100@A3	DATE FEB 2018
PROJECT	LAND OFF NEW STREET, BARNSLEY	DRAWN ML	CHECKED
DRAWING TITLE	ELEVATIONS AS PROPOSED SHEET 2 OF 2	JOB NUMBER 1760	DRAWING NO. 206 REVISION

TIMEARCHITECTS

Creative Conservation - Inspiring Design. Time Architects 226-228 Holme Lane, Sheffield, S64JZ
Registered Company Number In England and Wales: 8033383, Director: Michael Leigh
W. www.timearchitects.co.uk **E.** info@timearchitects.co.uk **T.** 0114 430 0114
© all rights reserved, report all discrepancies, do not scale from drawing, check dimensions on site