


© This drwg is copyright and may not be reproduced in whole or part by any means without the express written permission of the proprieters of Severn Draughting

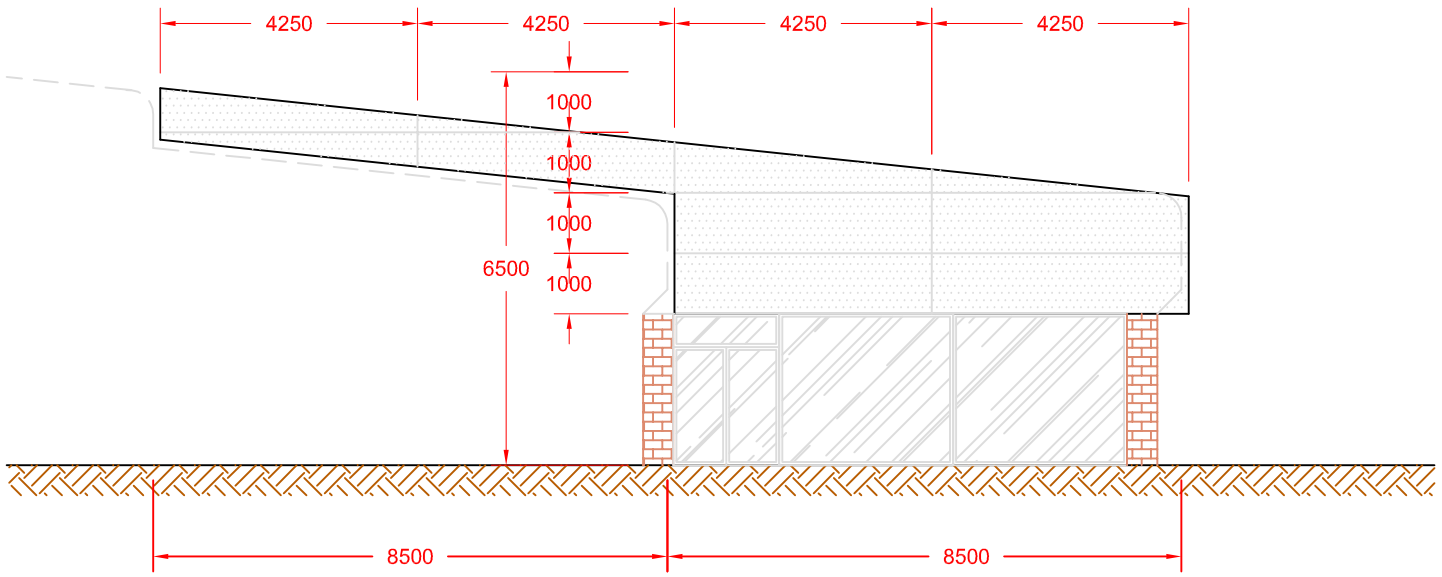


Elevation 3 (Gable)

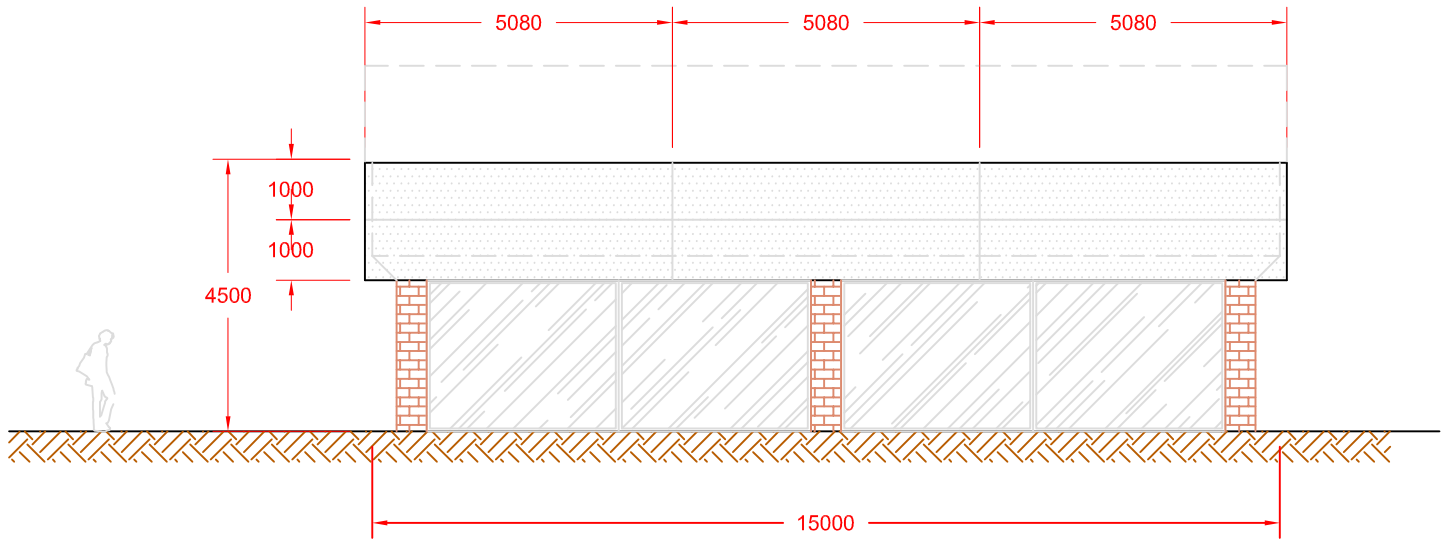

Elevation 4 (Frontage)

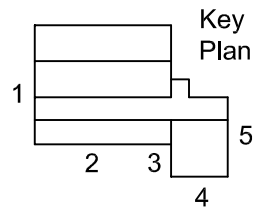

DRWG FOR PLANNING APPROVAL

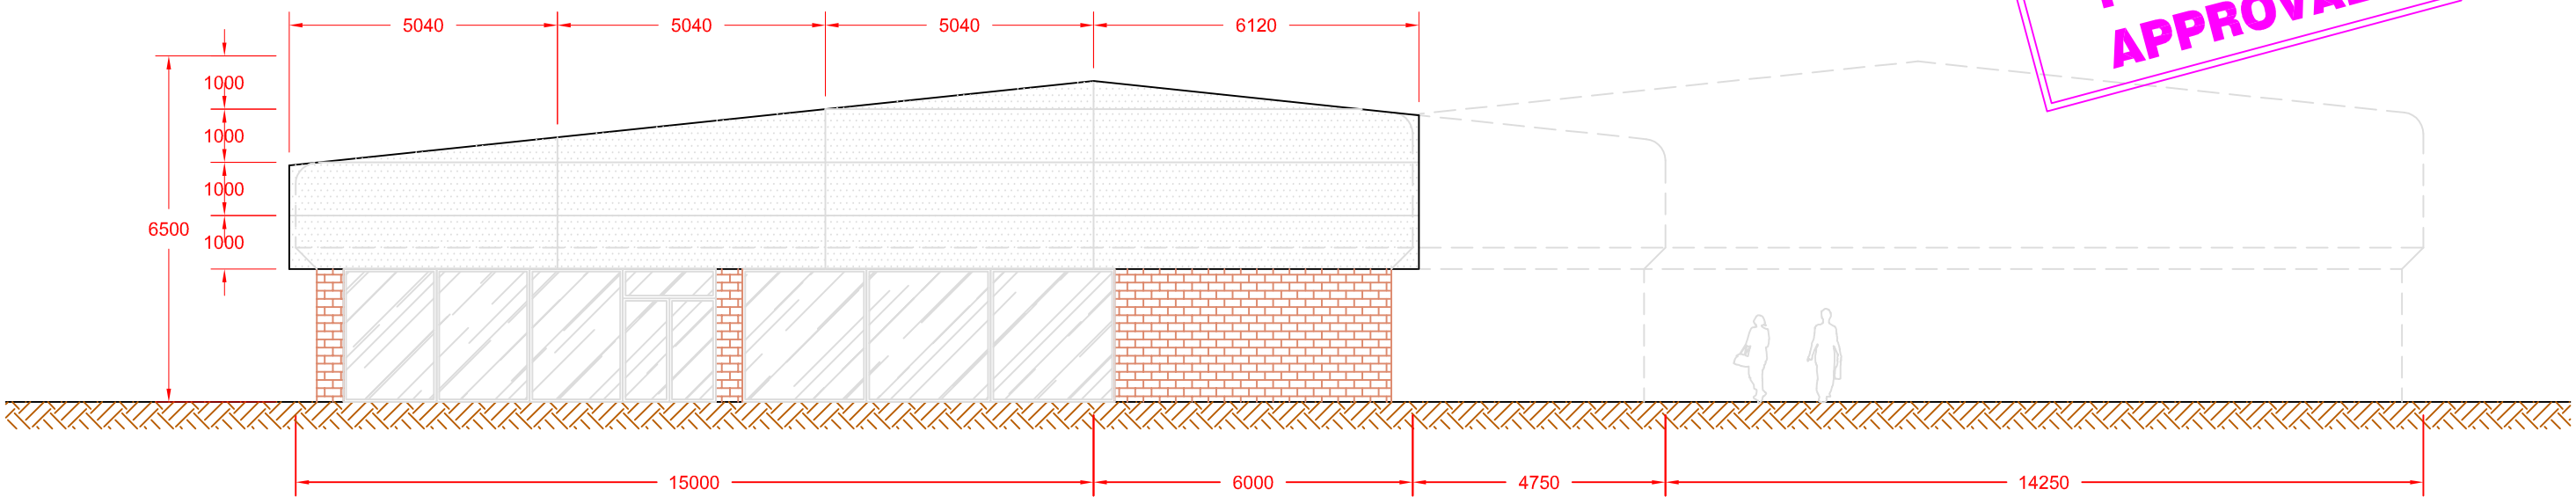

Elevation 5 (North Gable)

VALE ROOFING AND CLADDING LTD
Unit 1, The Stoneyard
Ninian Park Road
Cardiff
CF11 6HE
Tel/Fax : 02920 514495
mobile : 07590 928277
e-mail : darren@vale
roofingandcladding.co.uk

REV	DESCRIPTION	DATE

Drawing title

Proposed Cladding Elevations (1 of 2)
Polar Ford
Wakefield Road, Barnsley

Contract No / Drawing No	Revision
PFB / GA-02[P]	Status: A X B X C X

Drawn	Date	Scale	Checked
SH	Oct '13	1:125 @ A3	SD