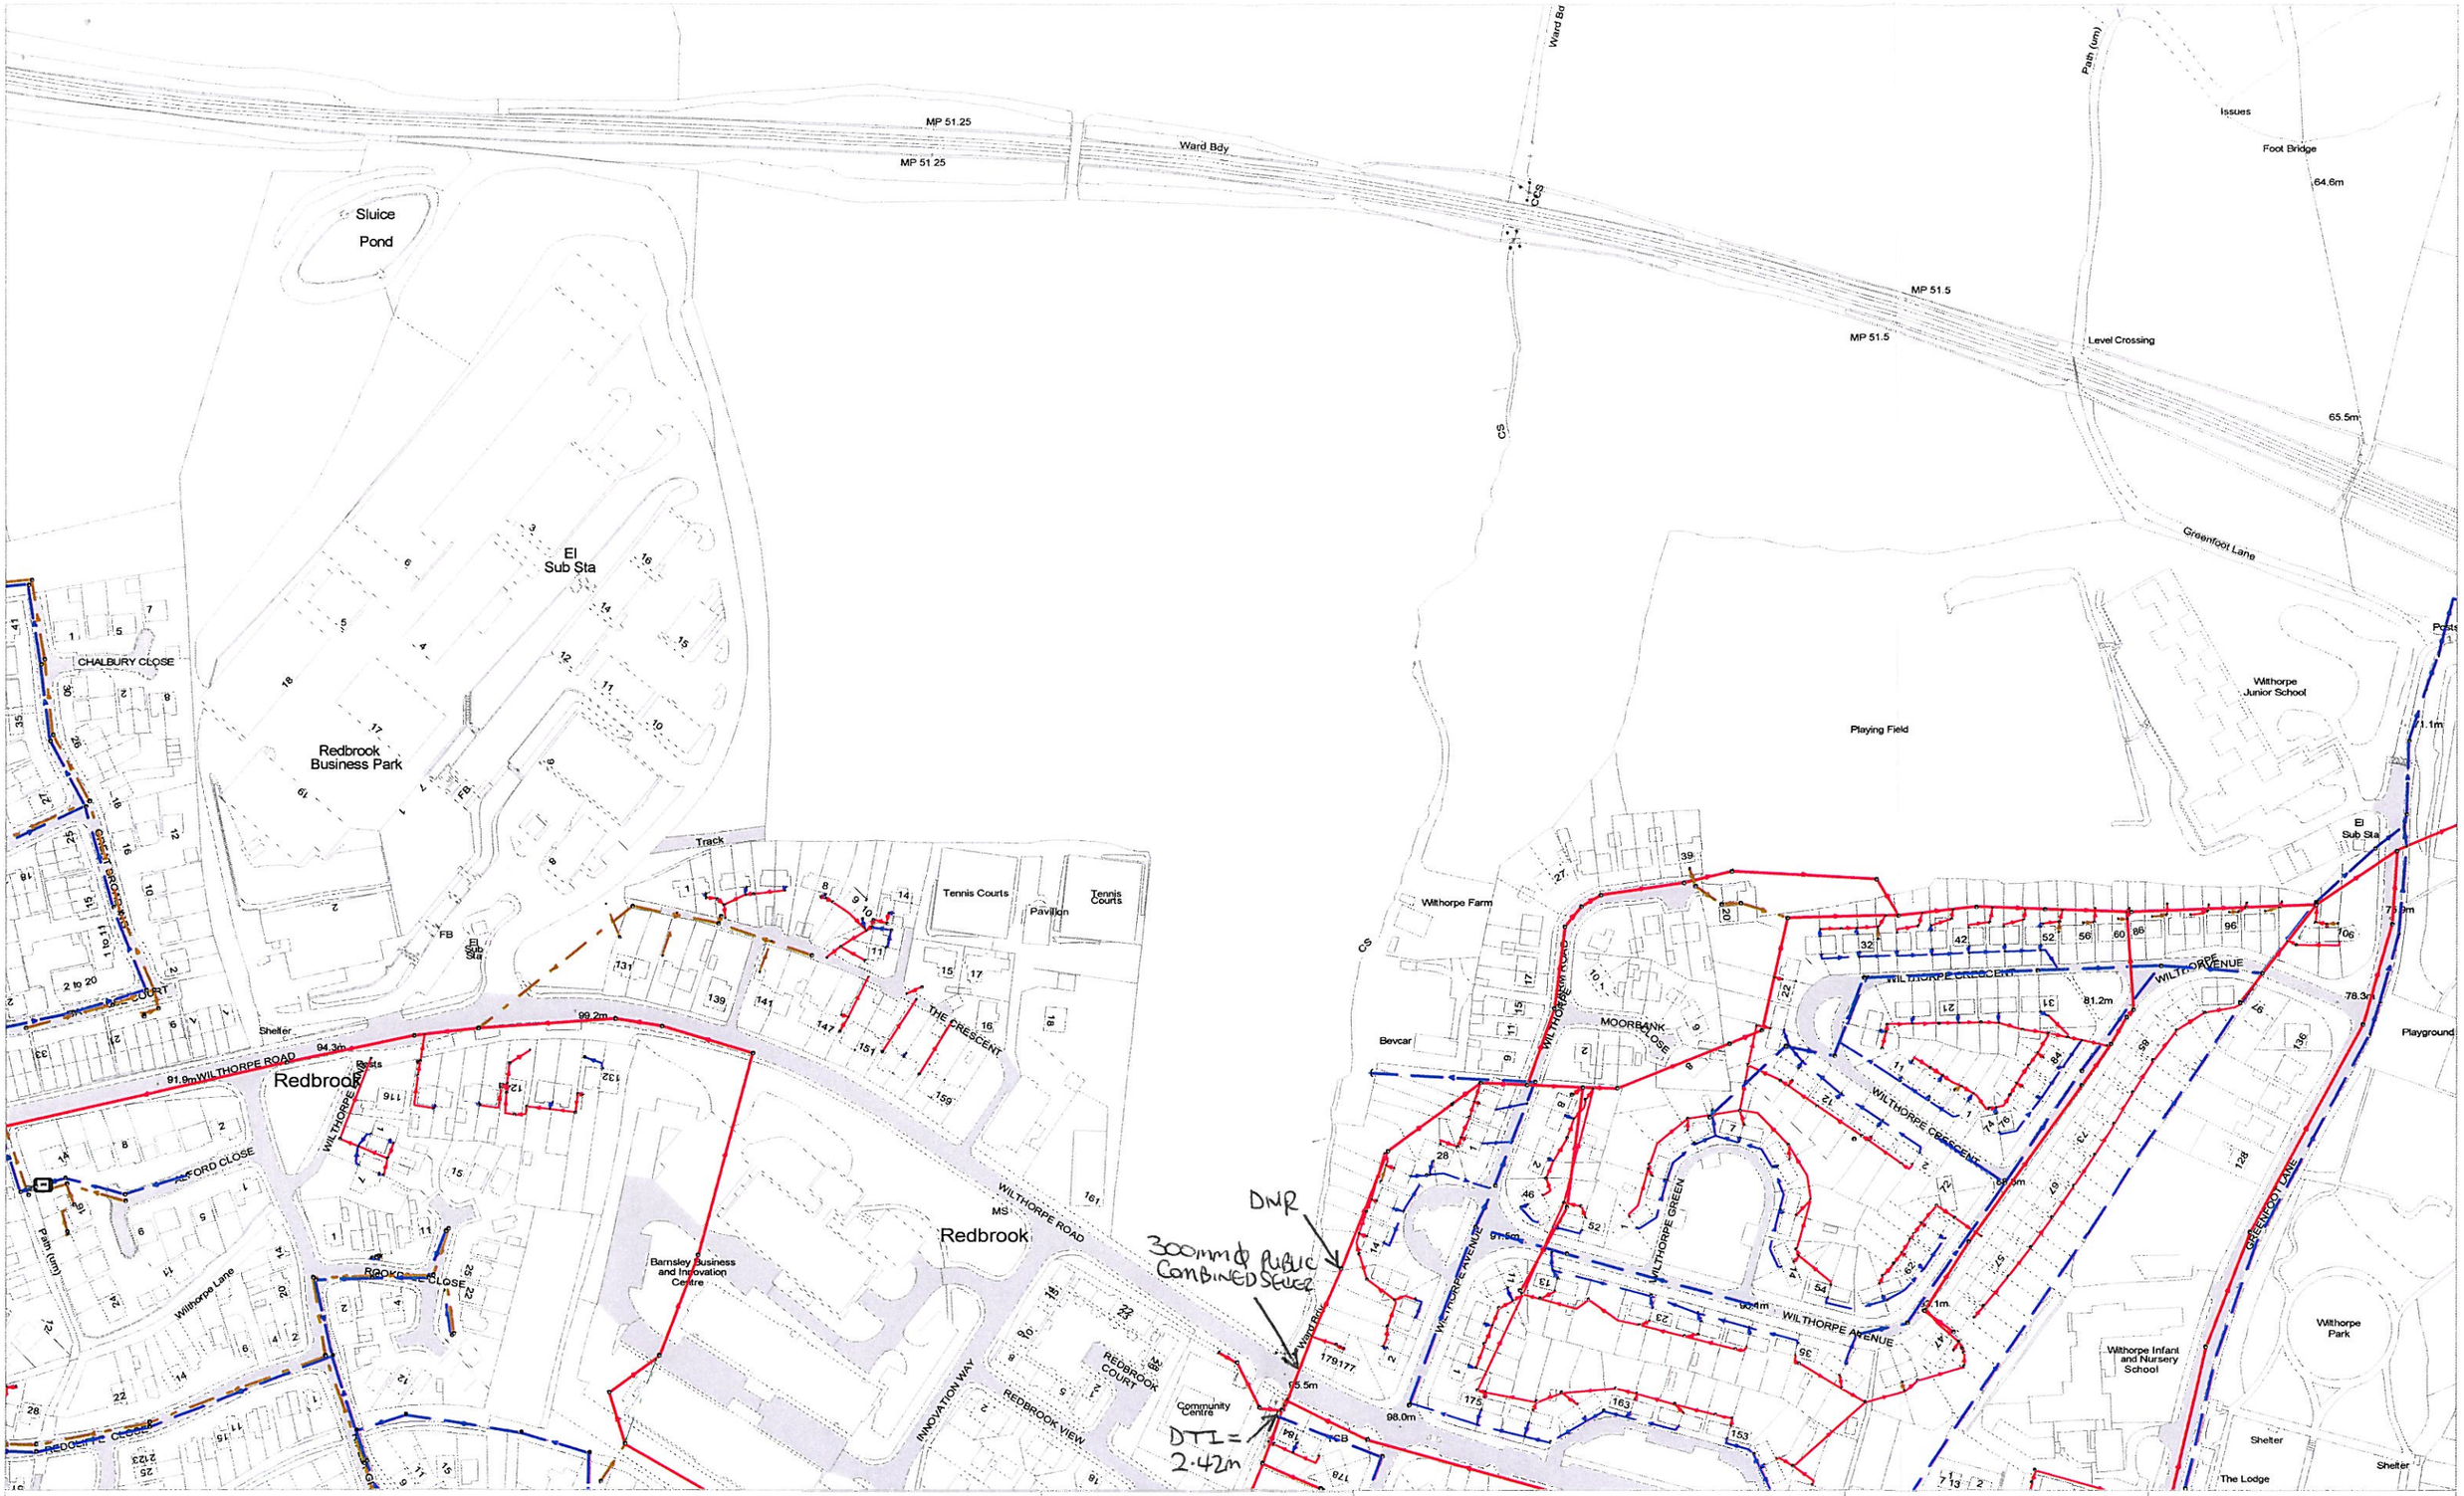


432719 : 407681	Map Name : SE3207NE	Title	Partial Key
	Yorkshire Water, PO Box 500, Halifax Road, Bradford BD6 2LZ Contact Name : Mr K Leaver Contact Tel : 7051 4154	Notes DTI = RECORDED DEPTH TO INVERT NR = DEPTH NOT RECORDED	Foul Sewer = F Combined Sewer = C Surface Water Sewer = SW Trade Sewer = TD Partially Separate = PS
		(Ody) COPYRIGHT STATEMENTS: Reproduced by permission of Ordnance Survey on behalf of HMSO © Crown copyright and database 2004. All rights reserved Ordnance Survey Licence number 100019559	This plan is furnished as a general guide only and no warranty as to its correctness is given or implied. This plan must not be relied upon in the event of excavations or other works made in the vicinity of public sewers. No house or property connections are shown.
		SCALE 1:2500	Date Req : 29/11/2013, 07:25:26 Date Gen : 29/11/2013, 07:25:40
			Source : Sewer Network Enquiry

UPN: Undefined Originator: K Leaver, Waste Water - Technical, 7051 4154