



RESPONSIBILITY IS NOT ACCEPTED FOR OTHERS SCALING DIRECTLY FROM THIS DRAWING. DO NOT SCALE FROM THIS DRAWING. USE WRITTEN DIMENSIONS ONLY.

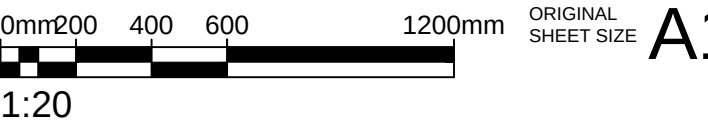

KEY PLAN

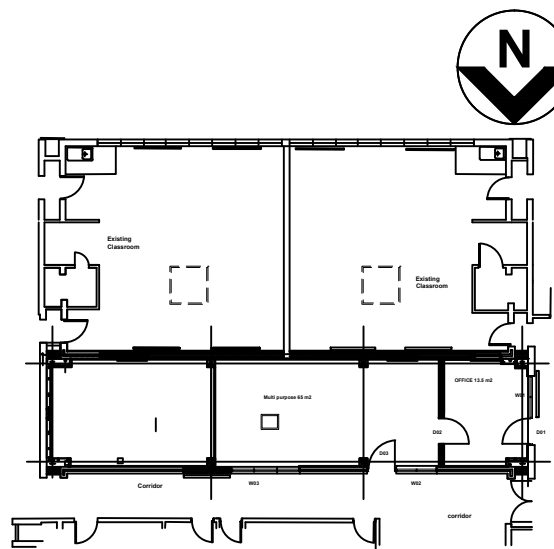


THIS DRAWING IS PRODUCED FOR USE IN THIS PROJECT ONLY AND MAY NOT BE USED FOR ANY OTHER PURPOSE. NPS PROPERTY CONSULTANTS LTD ACCEPT NO LIABILITY FOR THE USE OF THIS DRAWING OTHER THAN THE PURPOSE FOR WHICH IT WAS INTENDED IN CONNECTION WITH THIS PROJECT AS RECORDED IN THE 'PURPOSE FOR ISSUE' AND 'FILE STATUS CODE'.

THIS DRAWING MAY NOT BE REPRODUCED IN ANY FORM WITHOUT PRIOR WRITTEN AGREEMENT OF NPS PROPERTY CONSULTANTS LTD.


© CROWN COPYRIGHT AND DATABASE RIGHTS 2017 ORDNANCE SURVEY LICENCE NUMBER 100022264

Notes:

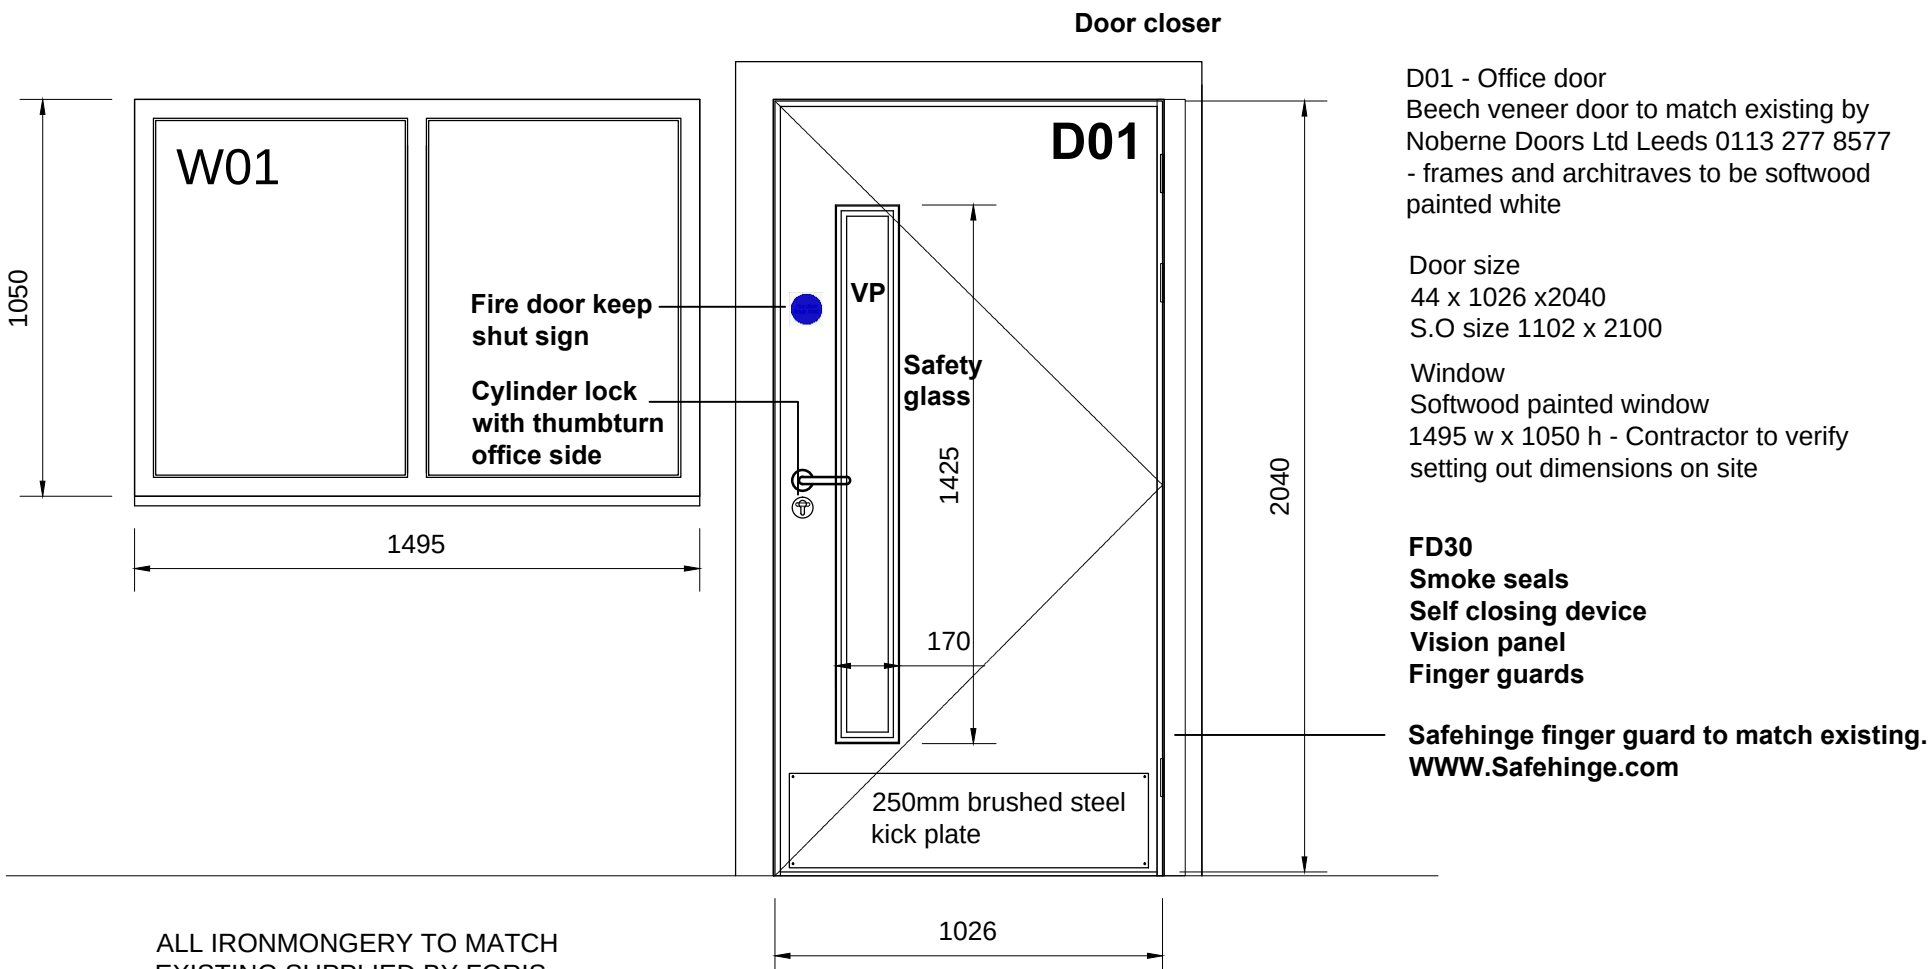



ALL IRONMONGERY TO MATCH EXISTING SUPPLIED BY FORIS SOLUTIONS TEL: 01909 560500 AND FIRE SIGNS TO BE INCLUDED.

ALL DIMENSIONS TO BE CHECKED ON SITE BEFORE ORDERING AND MANUFACTURE OF DOORS. CONTRACTOR TO CHECK AND VERIFY ALL DIMENSIONS ON SITE.

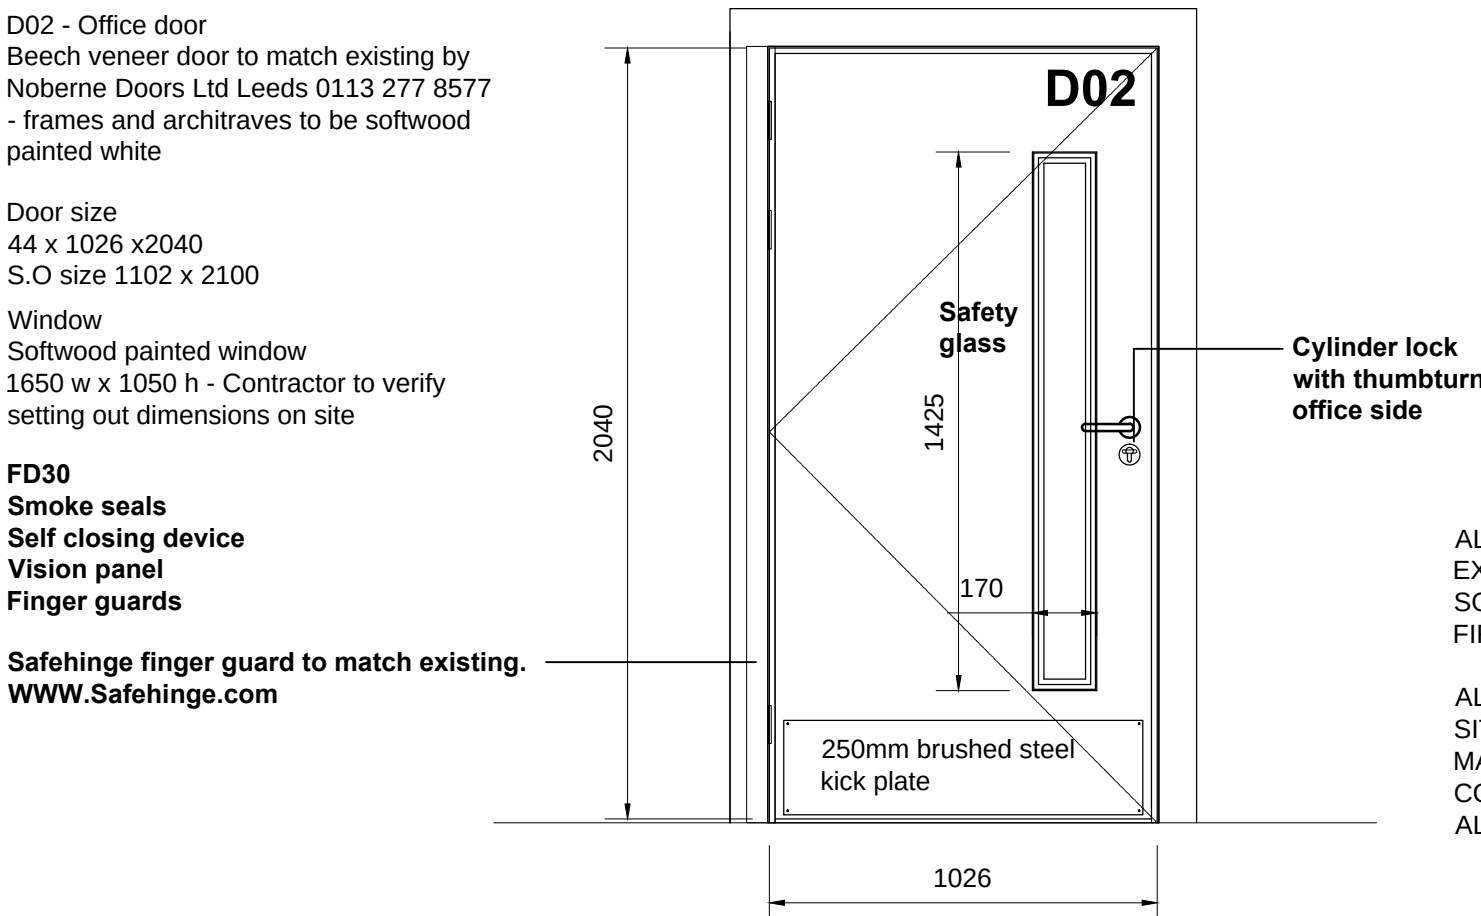


ALL IRONMONGERY TO MATCH EXISTING SUPPLIED BY FORIS SOLUTIONS TEL: 01909 560500 AND FIRE SIGNS TO BE INCLUDED.

ALL DIMENSIONS TO BE CHECKED ON SITE BEFORE ORDERING AND MANUFACTURE OF DOORS. CONTRACTOR TO CHECK AND VERIFY ALL DIMENSIONS ON SITE.

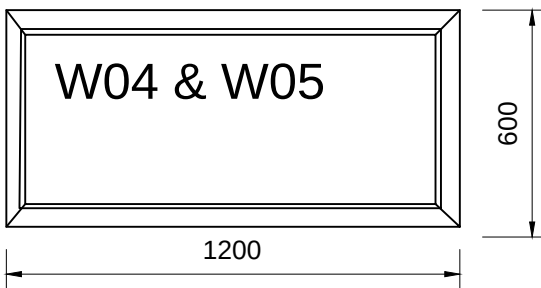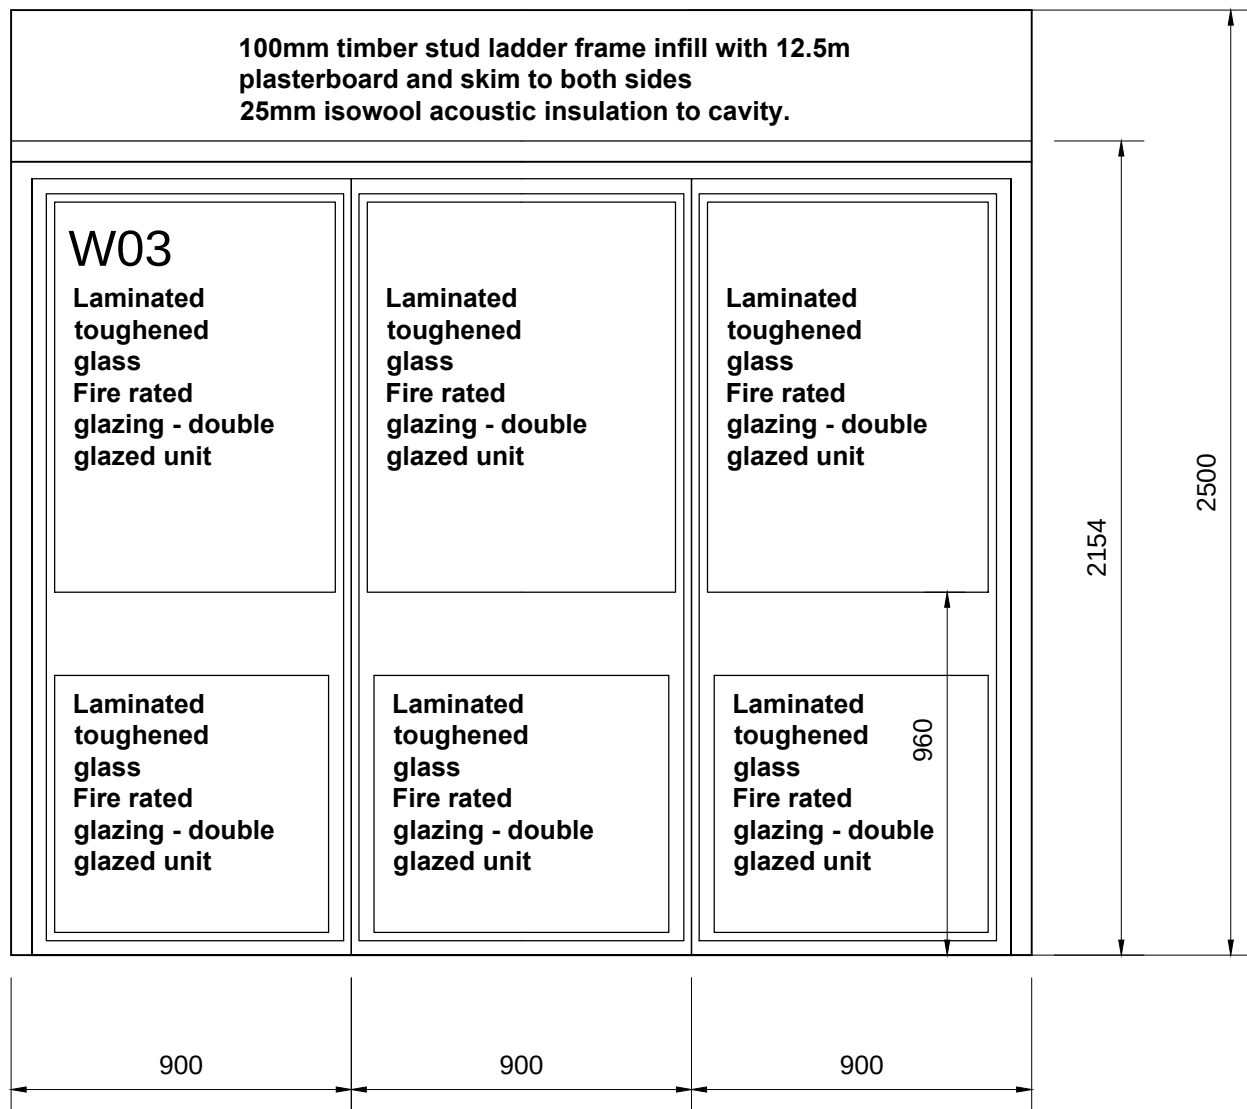

Windows
Manufactured from recycled VEKA plc systems Matrix 70 extruded hollow PVC-U to BS EN 12608. All joints are to be fully welded and finished with a shallow groove joint. All specialist contractors and to be fully trained and approved by the manufacturer. Window style to be 'Infinity Window System' or equal and approved. Providing min 10 year warranty for commercial applications.

The contractor is to review and submit proposals to ensure that the proposed opening lights work correctly and to the Schools requirements and can be operated safely from floor level.

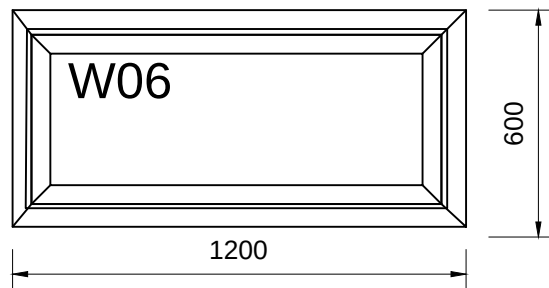

Opening light operated via telex winder

Notes
All windows to be provided with trickle vents to achieve 5000mm2 equivalent area to comply with A.D. Part F Through frame fixing screwed to masonry reveals.


U-value 1.6 w/m2k to comply current building regs part A.D. part L

CONTRACTOR TO CHECK ALL SETTING OUT DIMENSIONS ON SITE PRIOR ORDER AND MANUFACTURE

D03 - Office door
Beech veneer door to match existing by Noberne Doors Ltd Leeds 0113 277 8577 - frames and architraves to be softwood painted white
Door size
44 x 1026 x 2040
S.O size 1102 x 2100
Window
Softwood painted window
1600 w x 2154 h - Contractor to verify setting out dimensions on site

FD30
Smoke seals
Self closing device
Vision panel
Finger guards

Fire door keep shut sign
Cylinder lock with thumbturn classroom side

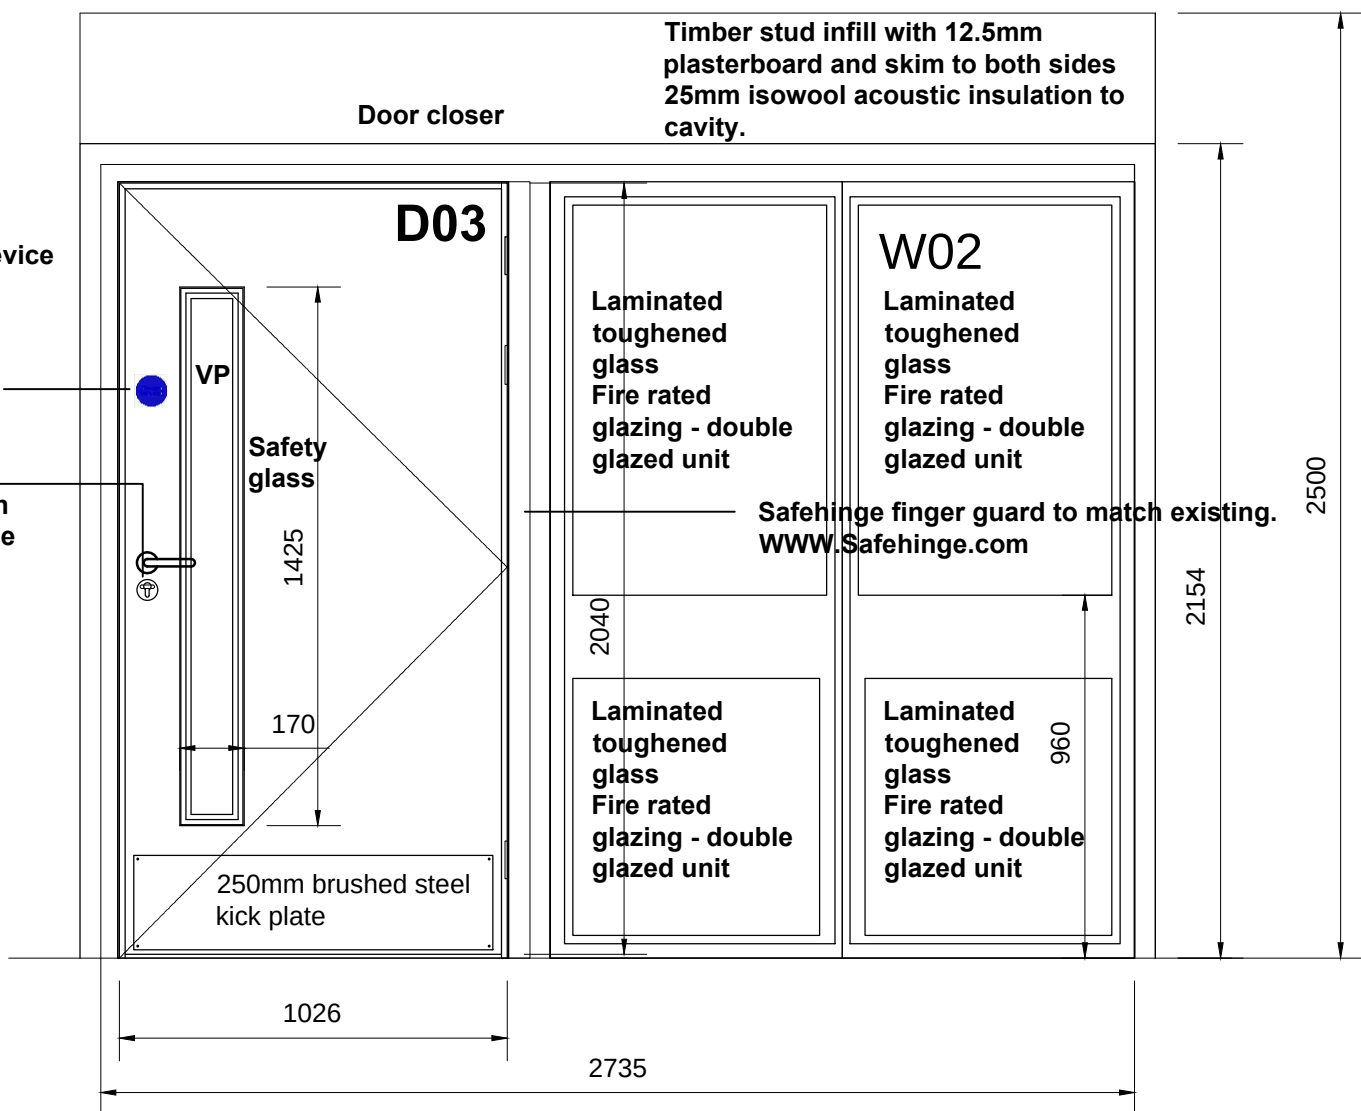

ALL IRONMONGERY TO MATCH EXISTING SUPPLIED BY FORIS SOLUTIONS TEL: 01909 560500 AND FIRE SIGNS TO BE INCLUDED.

ALL DIMENSIONS TO BE CHECKED ON SITE BEFORE ORDERING AND MANUFACTURE OF DOORS. CONTRACTOR TO CHECK AND VERIFY ALL DIMENSIONS ON SITE.

Window
Softwood painted window
2700 w x 2154 h - Contractor to verify setting out dimensions on site