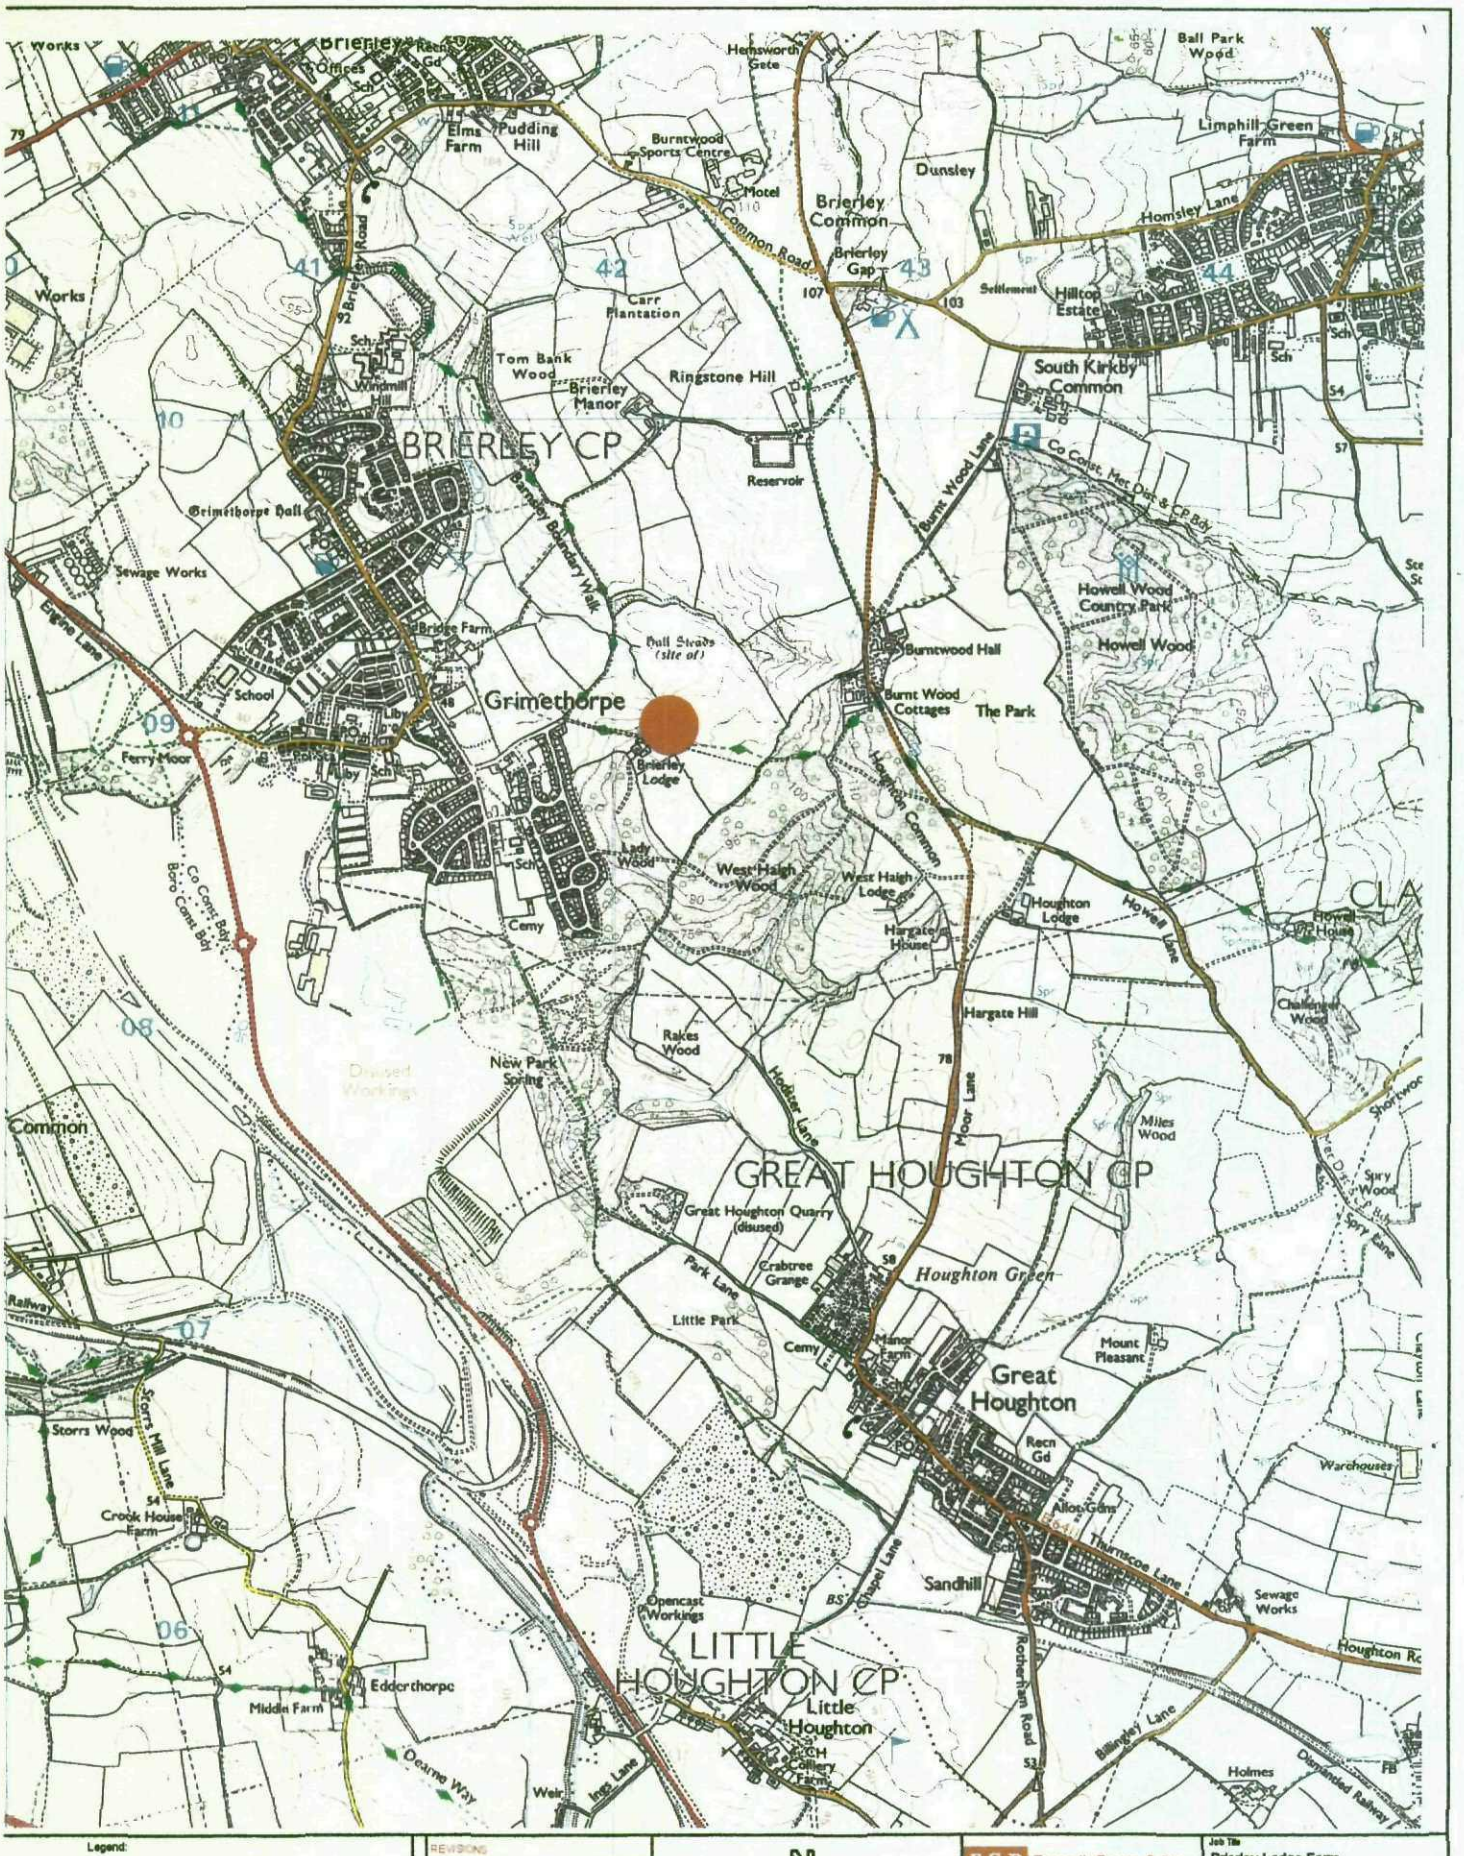


Legend:

REVISIONS

Date	Description	By

N

FGB Fennell, Green & Bates

FENNELL, GREEN & BATES
20 Smyth Street
Wakefield
West Yorkshire
WF1 1ED
Tel - 01924 372107
Fax - 01924 366986
e-mail - [redacted]

Client
Mr & Mrs Clarke
Brierley Lodge Farm
Grimethorpe

Job Title
Brierley Lodge Farm

Project Title
Proposed Development

Scale	Date	Drawn by	Checked
1:2500	10.07.09	PR	RB

Dwg. title
Location Plan

Dwg No. 09-07-1354 Job no. 01 Rev. 00