

NOTES

©SIDLEYS - THE COPYRIGHT OF ALL OR PART OF THIS DRAWING
RESTS WITH SIDLEYS CHARTERED SURVEYORS.



ALL DIMENSIONS SHALL BE CHECKED BY THE PARTY TO WHOM THE
DRAWING HAS BEEN ISSUED.

ANY DISCREPANCIES SHALL BE BROUGHT TO THE ATTENTION OF
SIDLEYS.

DO NOT SCALE FROM THIS DRAWING.

THIS DRAWING HAS BEEN REPRODUCED FROM INFORMATION
PROVIDED BY WINCOR NIXDORF AND HAS NOT BEEN SUBJECT OF A
MEASURED SURVEY BY SIDLEYS CHARTERED SURVEYORS.

THE INFORMATION PROVIDED ON THIS DRAWING IS SPECIFICALLY TO
IDENTIFY THE LOCATION OF AUTOMATED TILL MACHINE(S) AND
SHALL NOT BE USED FOR ANY OTHER PURPOSE.

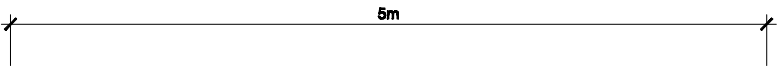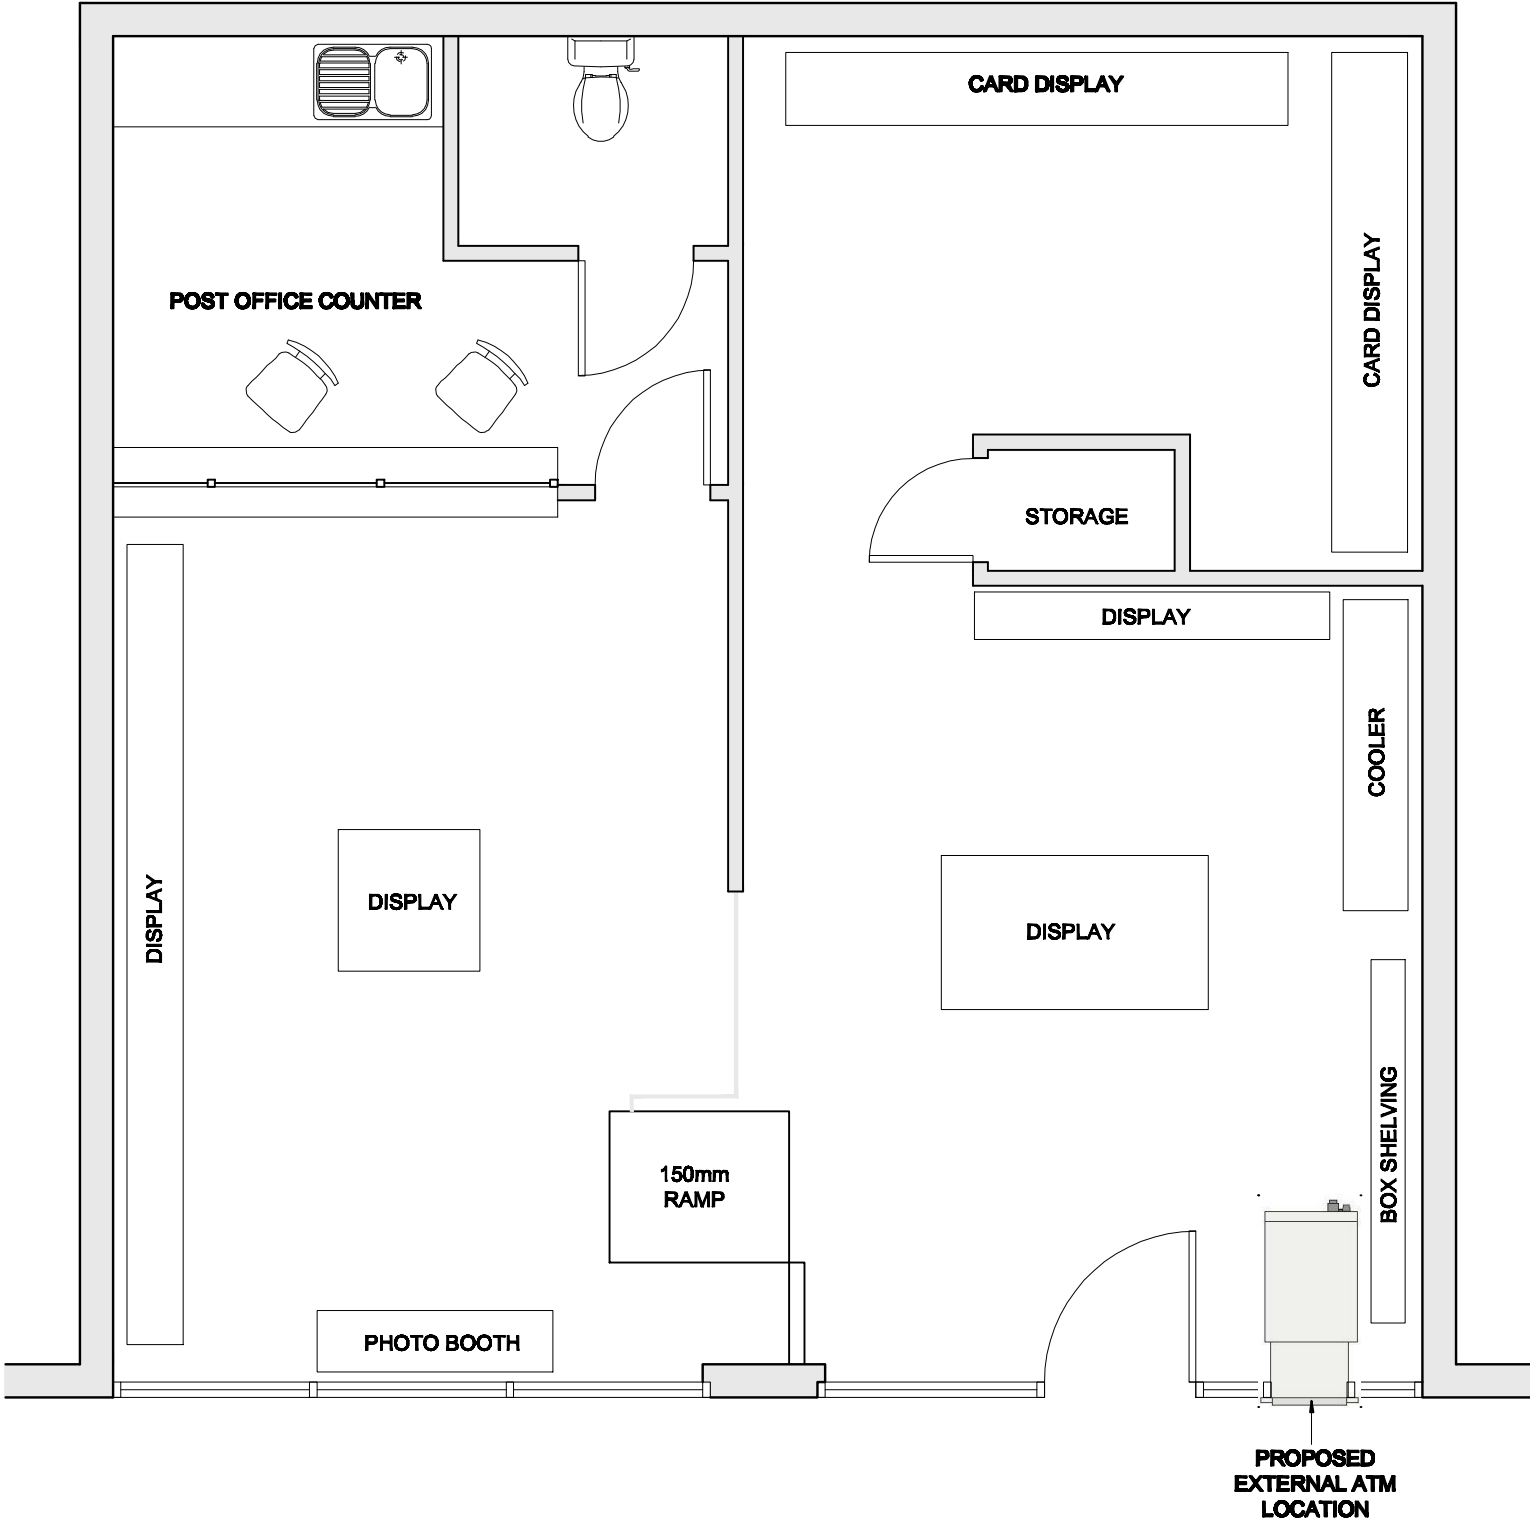

FLOOR PLAN AS PROPOSED

Rev: Date: Details:			Title	
Client			FLOOR PLAN AS PROPOSED	
66 POGMOOR ROAD, BARNSELEY, SOUTH YORKSHIRE, S75 2EF				
Date	Job No.	 N	<div>Sidleys</div> <div>CHARTERED SURVEYORS</div> <div>6, King Edward Street, Oxford, OX1 4JL.</div> <div>Telephone (01865) 726016, Facsimile (01865) 791493</div> <div>www.sidleys.co.uk</div> <div></div>	
MAY 09	8/0211/031			
Scale	Drwg No.			
1:50 @ A3	5			