
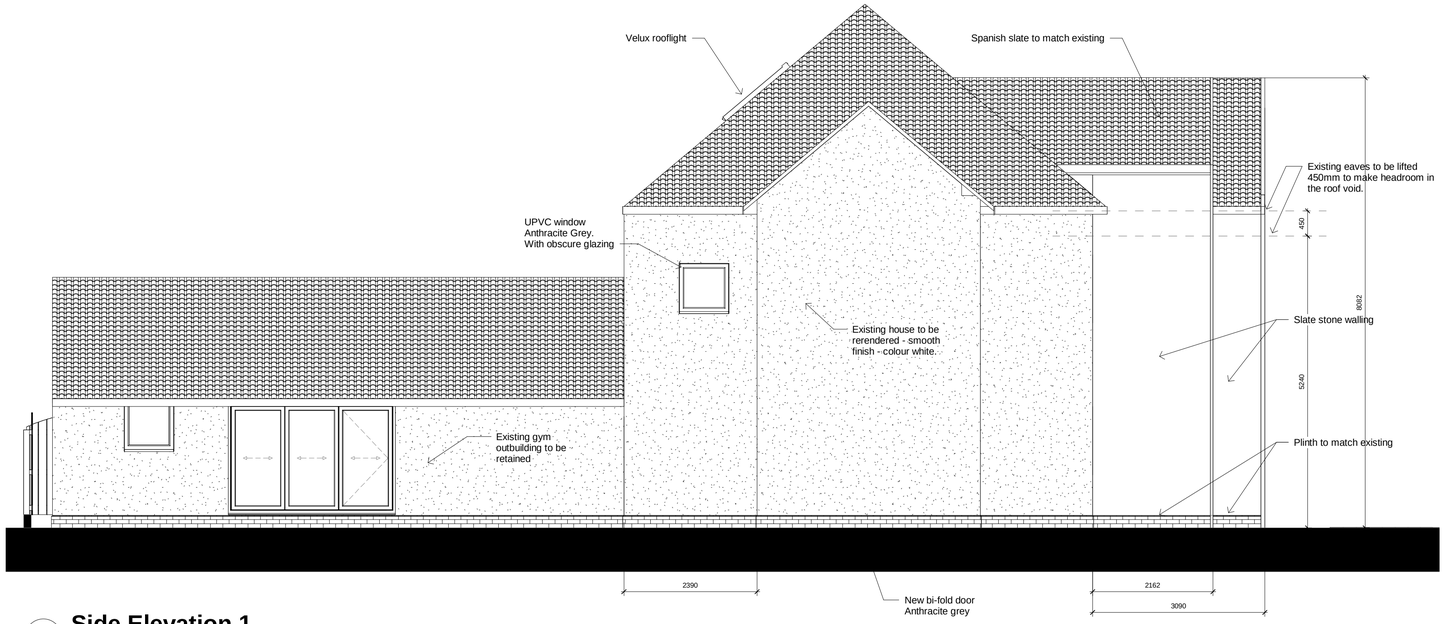



1 Side Elevation 1

1 : 50

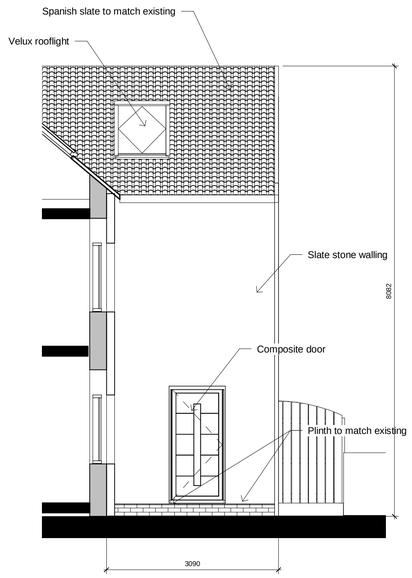


3 Kitchen side entrance elevation

1 : 50

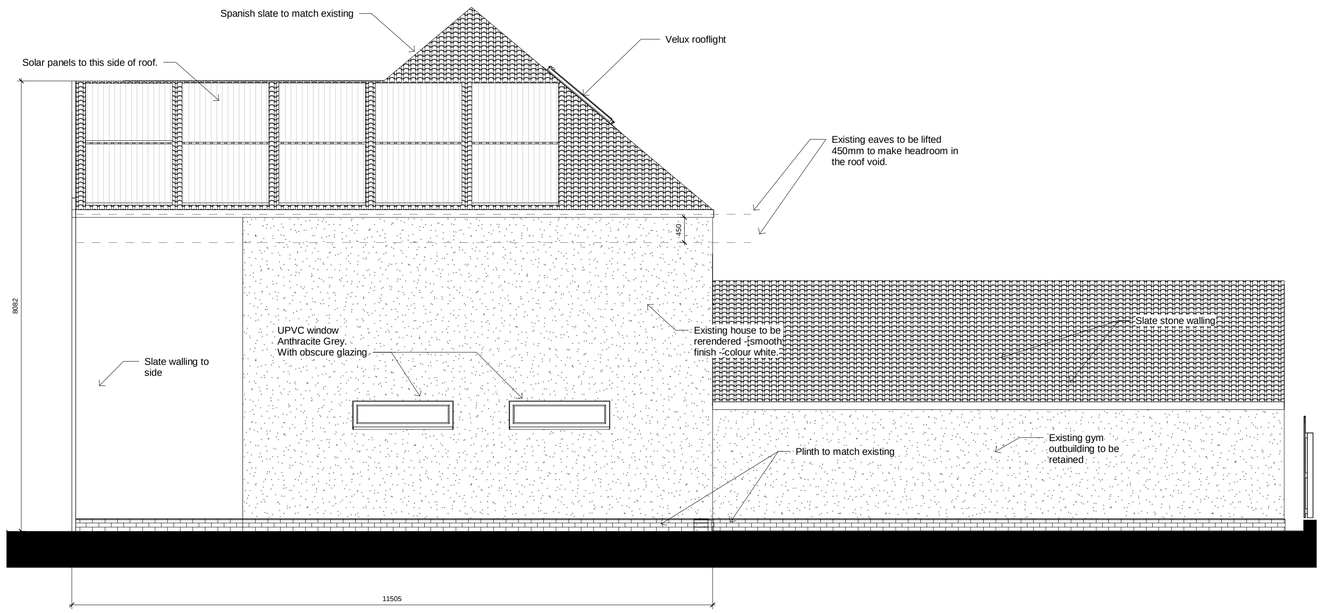

2 Side Elevation 2

1 : 50

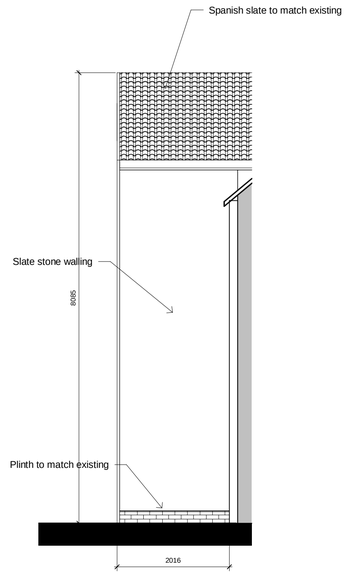

4 Side elevation to extension

1 : 50

Rev	Description	Date

CODE	SUITABILITY DESCRIPTION
STATUS	PURPOSE OF ISSUE

PROJECT

Residential Development

TITLE

Proposed Elevations Sheet 2

CLIENT

Mr & Mrs Rose

DRAWN BY	CHECKED BY	DATE
Author	Checker	12/18/22

SCALE (@ A1)	PROJECT NUMBER
1 : 50	SR/2022

DRAWING NUMBER	REV
A104	

04/02/2023 15:14:16