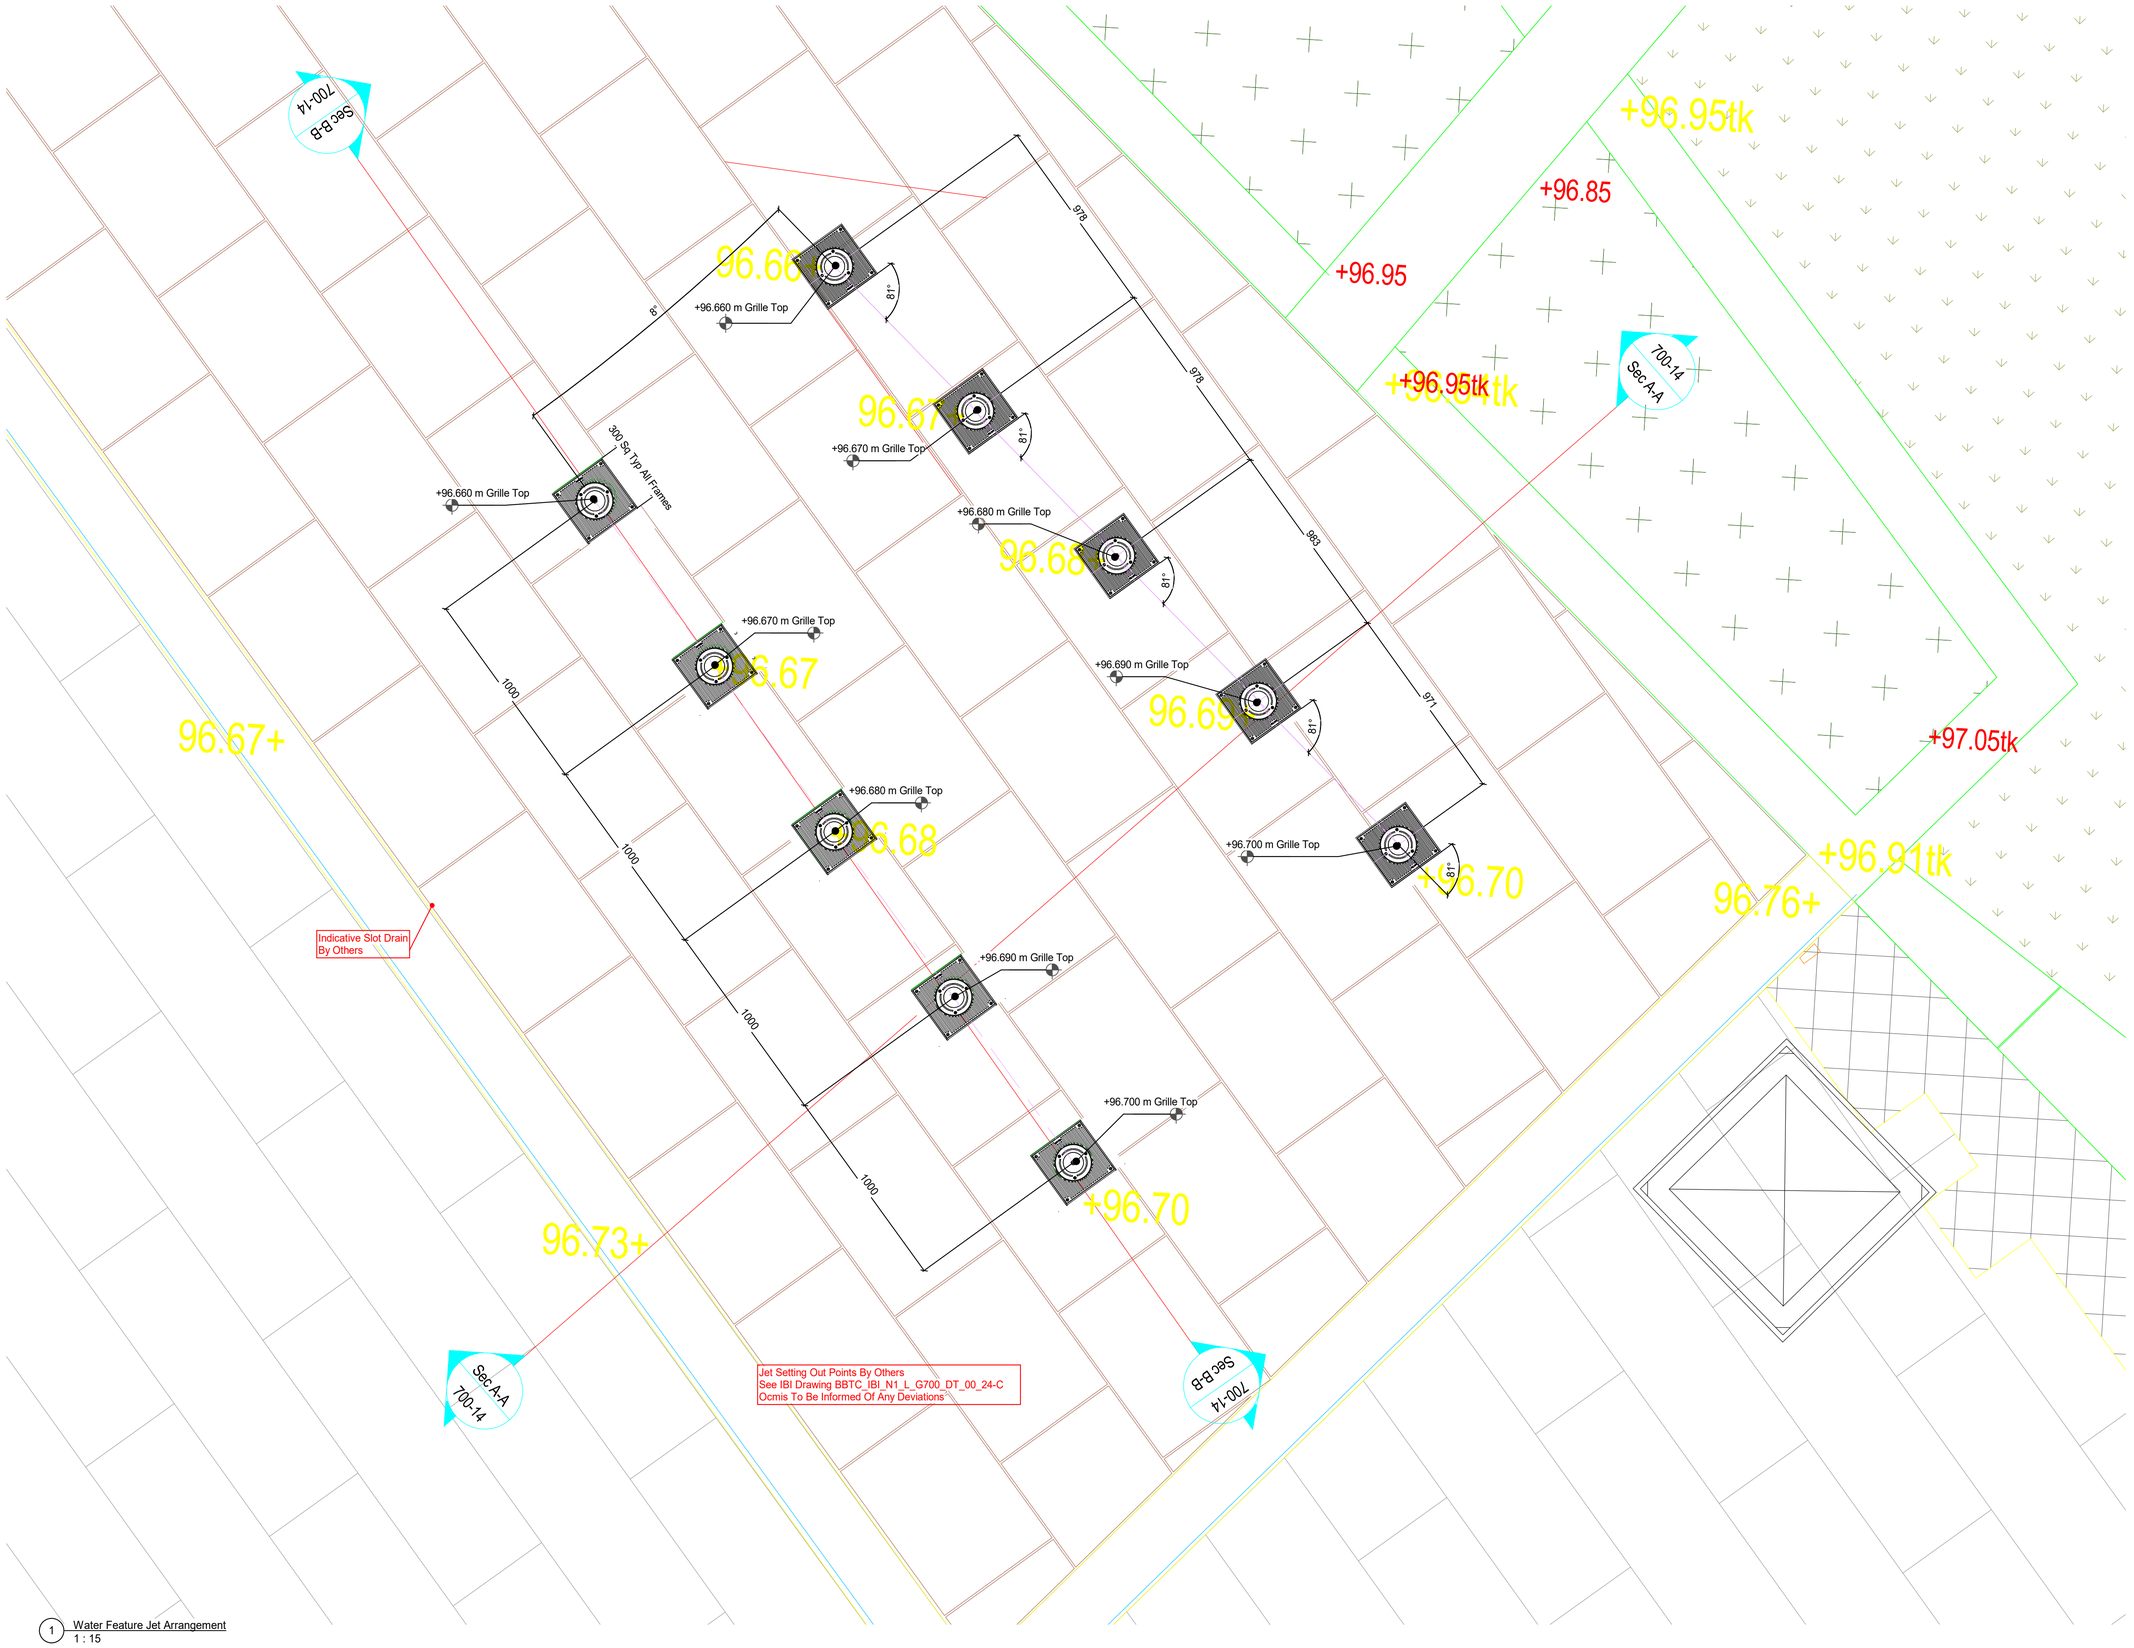



1 Water Feature Jet Arrangement
1 : 15

OCMIS CREATIVE WATER OCMIS WORKING WATER

This Drawing Is Subject To Copyright Law And May Only Be Used Following Receipt of Written Permission From Ocmis Ltd. © Ocmis 2020.

Notes

This Drawing Should Be Read In Conjunction With All Other Specification Drawings And Documentation For This Project.

Installation Engineer To Add Unions Appropriately For Equipment Maintenance. All Necessary Couplers / Adaptors To Also Be Added.

All Structural Design, Dimensions & Detailing By Others. To Be Approved By Ocmis Prior To Construction.

All Dimensions In mm Unless Otherwise Stated. All Dimensions Shall Be Verified On-Site Before Proceeding With The Work.

Ocmis Shall Be Notified In Writing Of Any Discrepancies.

Do Not Scale From This Drawing. Further Dimensions / Size Information Available Upon Request.

| Rv | By | Ch | Date | Description |
|---|---|---|---|---|
| C0 | BV | DH | 15.12.20 | First Issue |

Drawing Status
For Construction

Project Title
Glassworks Phase 2
Water Feature

Drawing Title
Water Feature
Jet Arrangement

OCMIS
Higher Burrow
Kingsbury Episcopi
Martock
Somerset TA12 6BU
T 01460 241939
F 01460 242198
E info@ocmis.com
www.ocmis.com

Scale 1 : 15
Size A1
Drawing Number BGW2-OCM-ZB-FN-DR-Y-XX-XX-0364
Rev C0