
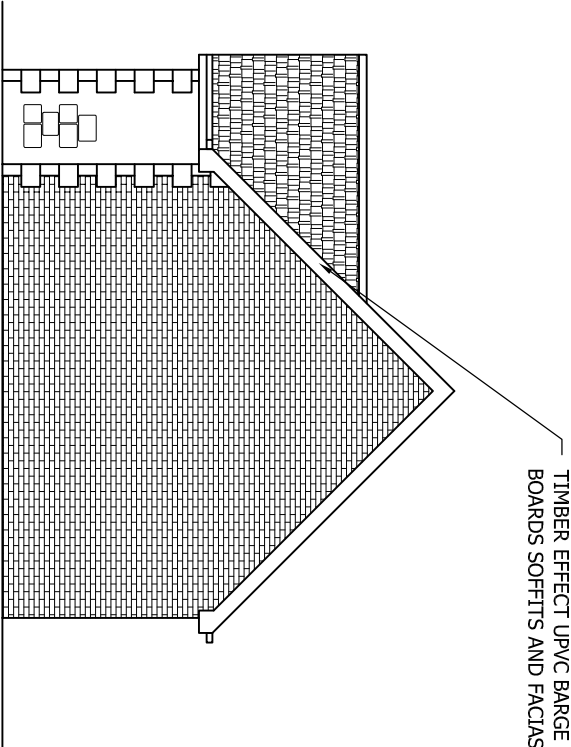
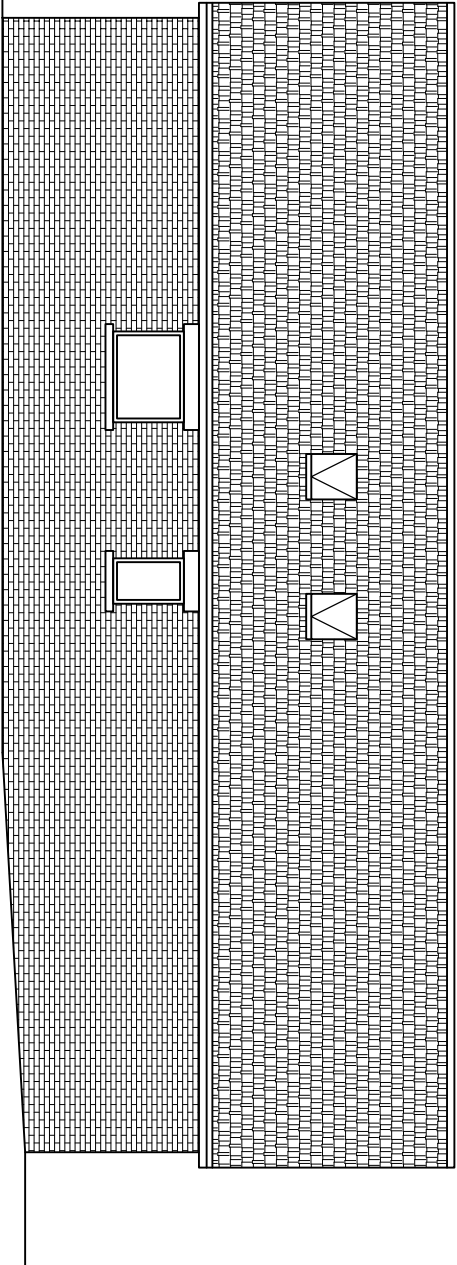


Drawing No.	Rev No.
MDM001 -003	

DO NOT SCALE: Contractor to check all dimensions and report any omissions or errors

NOTES

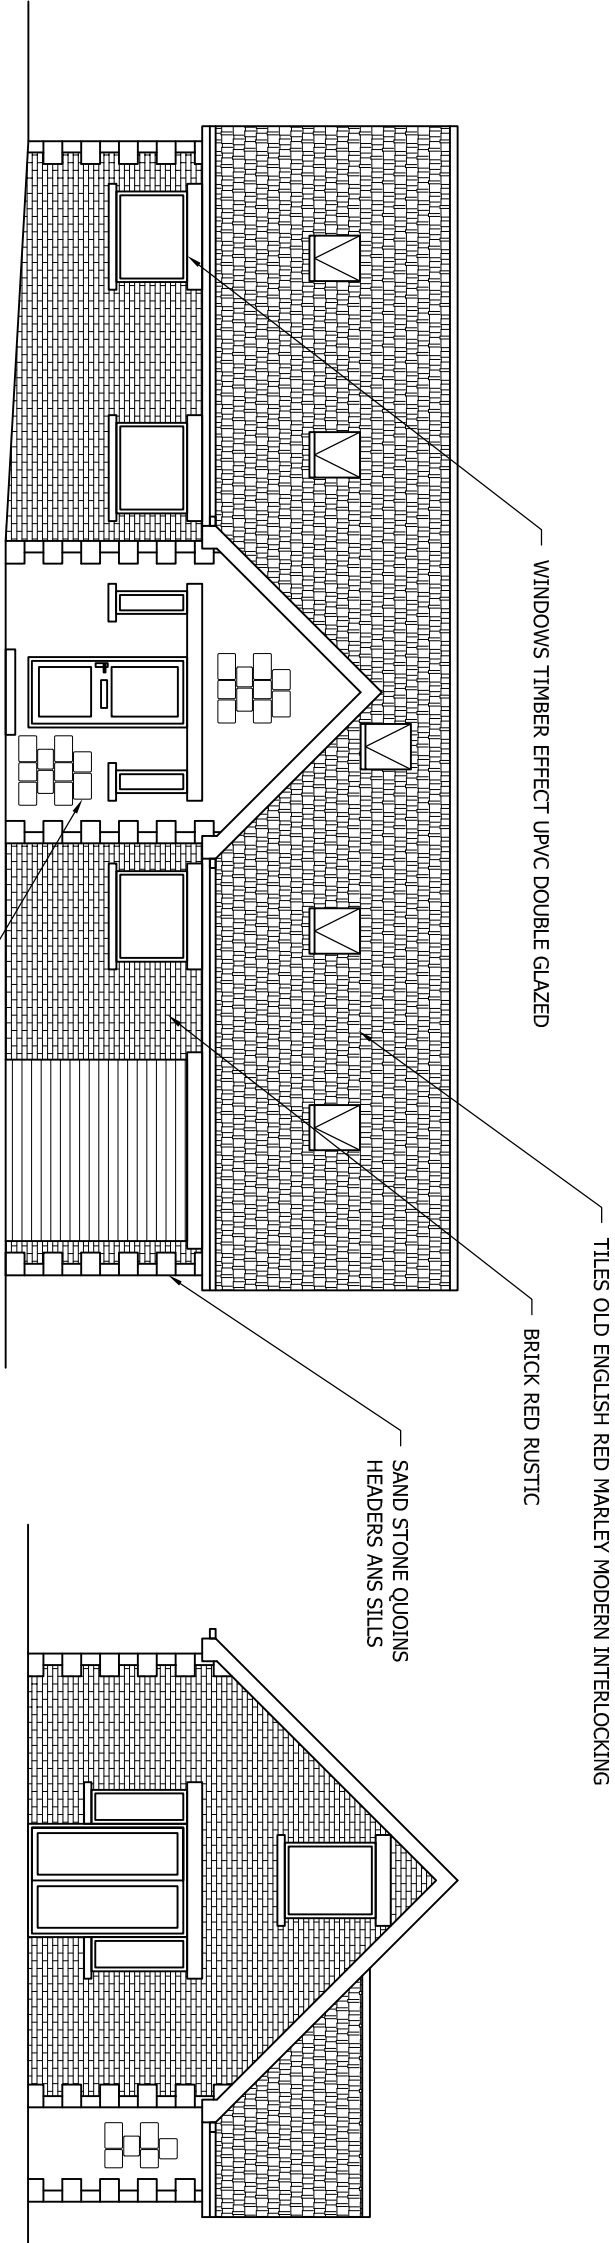

TIMBER EFFECT UPVC BARGE
BOARDS SOFFITS AND FACIAS

Rev	Description	By	Chk	App	Date
-----	-------------	----	-----	-----	------

JRB DESIGNS LTD
1 Saville Road
Cudworth
Barnsley
S72 8LT
Tel: 01226 383542
Fax: 01226 380078
Mob: 07970 541192
Email: joine@jrbdesigns.co.uk
This drawing is copyright. © Jrbdesigns Ltd.

Client
MISS K DONOHUE
10 BARNFOLD PLACE
SHAFTON
S72 WD

Drawing Title
PROPOSED ELEVATIONS

Address
LAND ADJACENT TO FOUNTAIN CLOSE
DARTON
BARNSELEY
S75 5JH

Project Title:
PROPOSED TWO STOREY
REAR EXTENSION

Purpose of Issue:
PLANNING

Drawing Status
FIRST ISSUE

Scale at A3	Drawn By	Date	
AS SHOWN	JRB	19/02/2013	
Checked By	Date	Approved By	Date
DM	19/02/2013	DM	19/02/2013
Project No.	Drawing No.	Revision	
MDM001	003	-	

APPROVAL ☒ INFORMATION ☐ TENDER ☐ CONTRACT ☐ CONSTRUCTION ☐