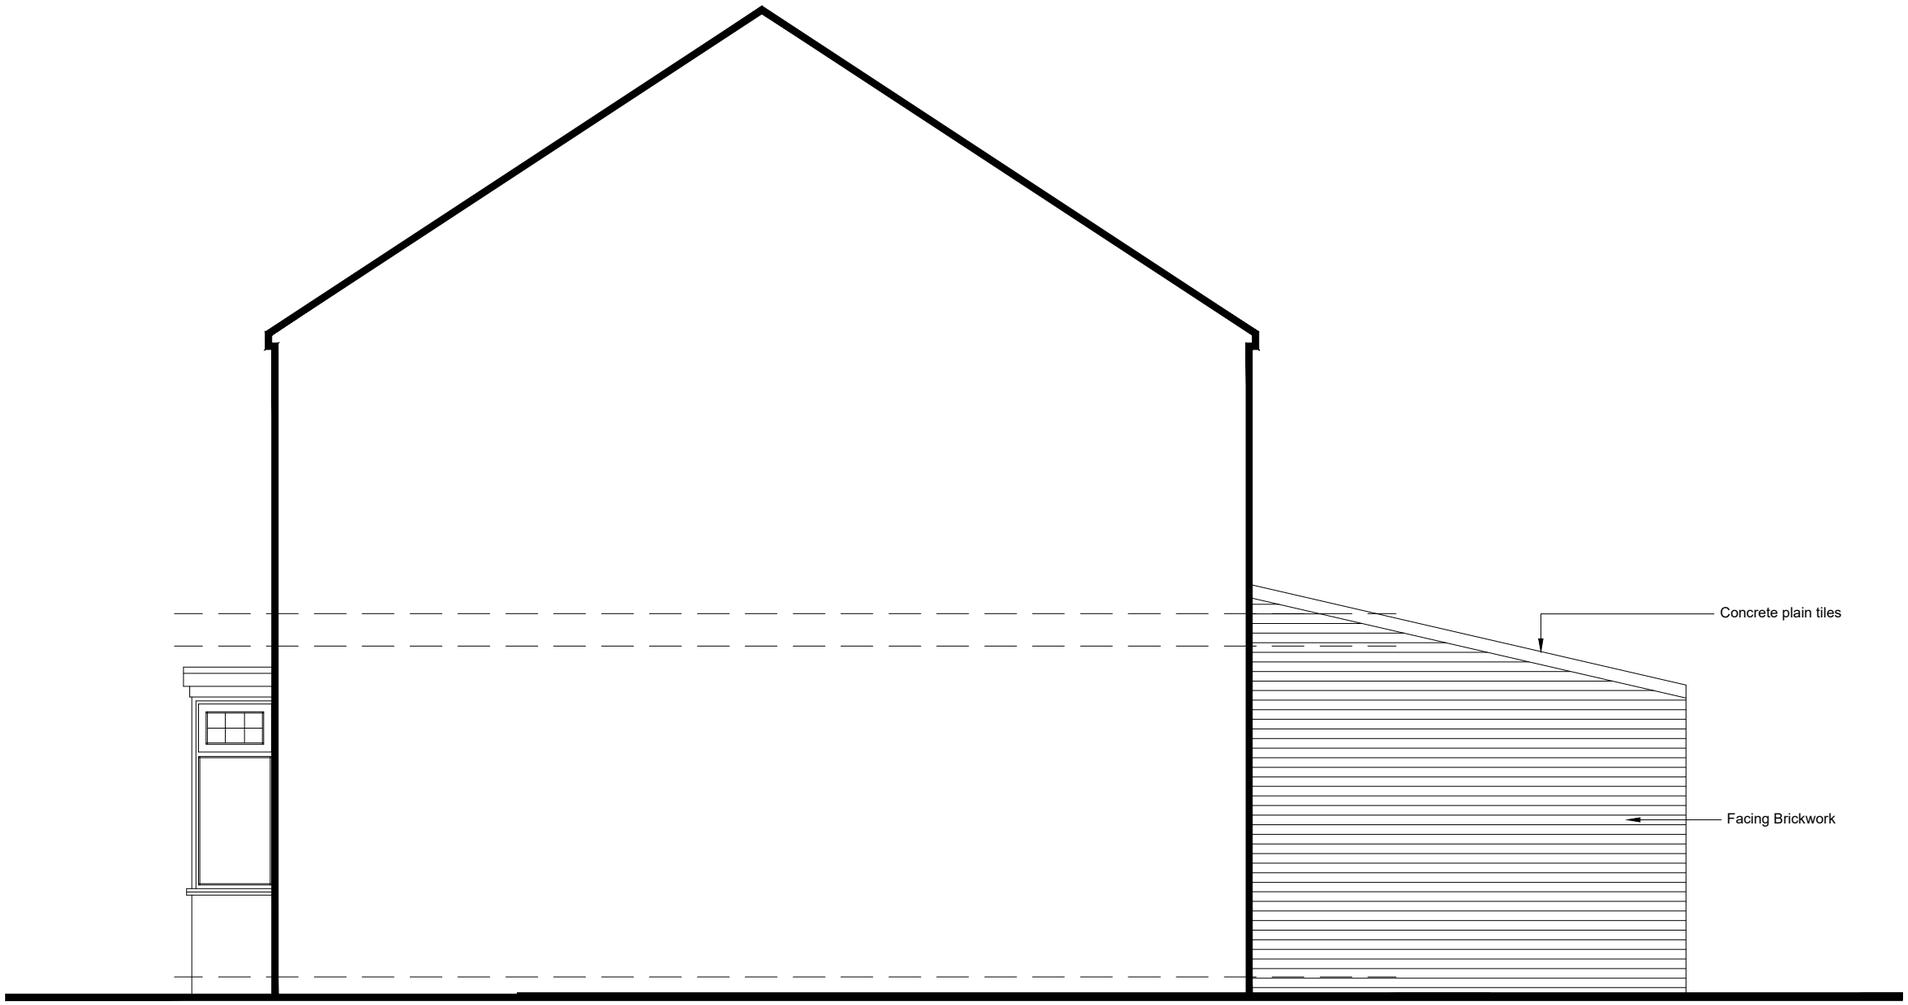


SIDE ELEVATION (NORTH FACING) AS PROPOSED

PROPOSED EXTENSION

Mr Pete Blackburn
17 Cone Lane, Silkstone Common,
Barnsley, S75 4PU

Drawing Title
PROPOSED NORTH FACING ELEVATION

Scale	1:50 @ A3	Date	25/05/2026
Drawn by	ARN		Revision
Drawing no.	2026-06-13		