


SCALE 1:100

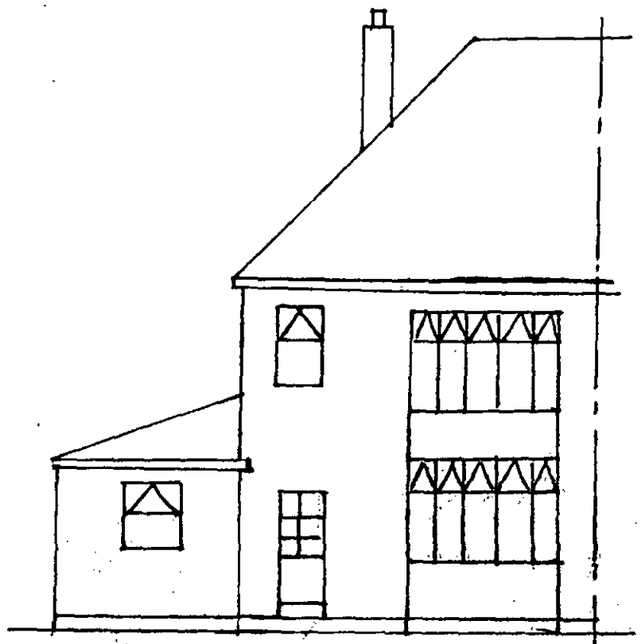


EXISTING FRONT ELEVATION

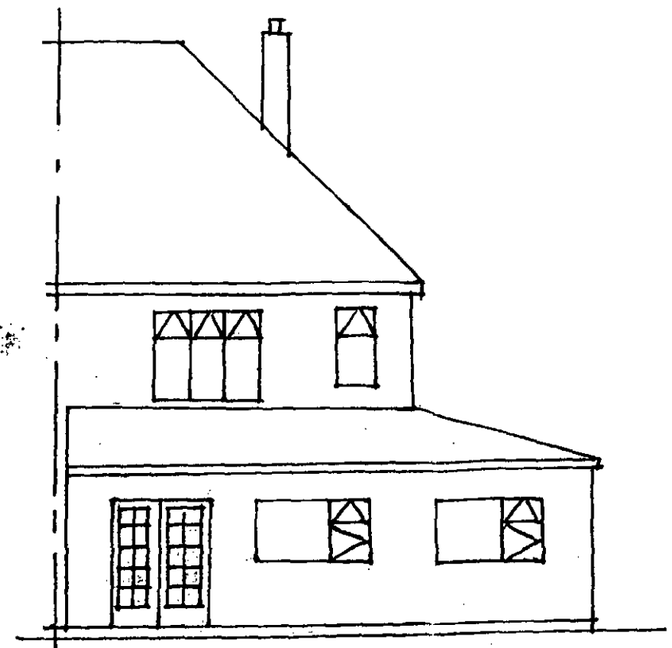

EXISTING REAR ELEVATION

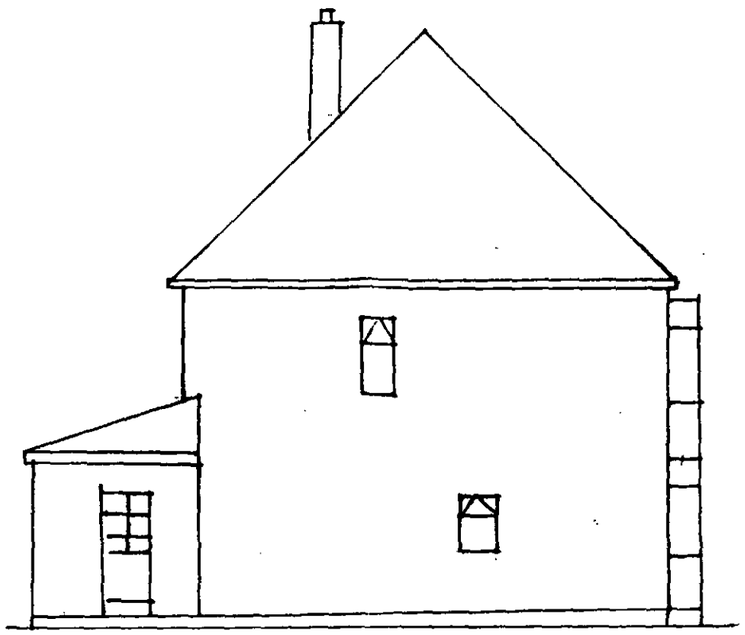


EXISTING SIDE ELEVATION

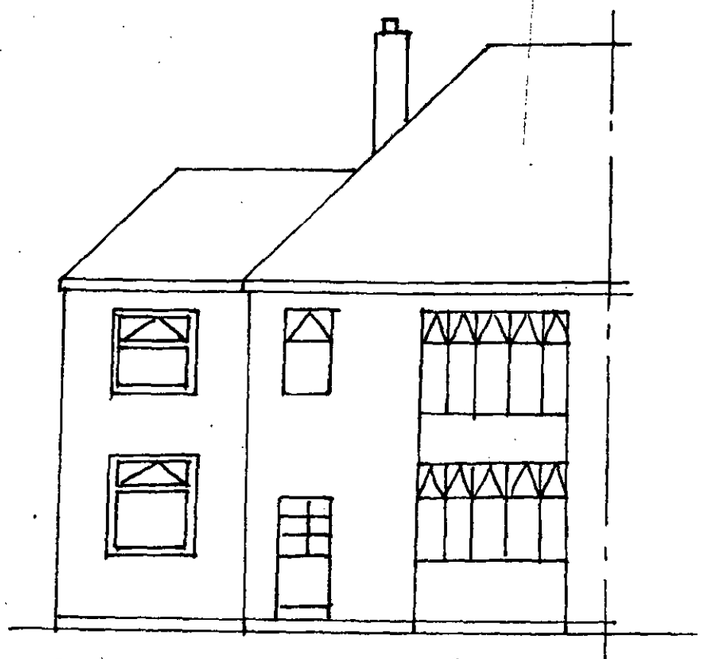

PROPOSED FRONT ELEVATION




PROPOSED REAR ELEVATION

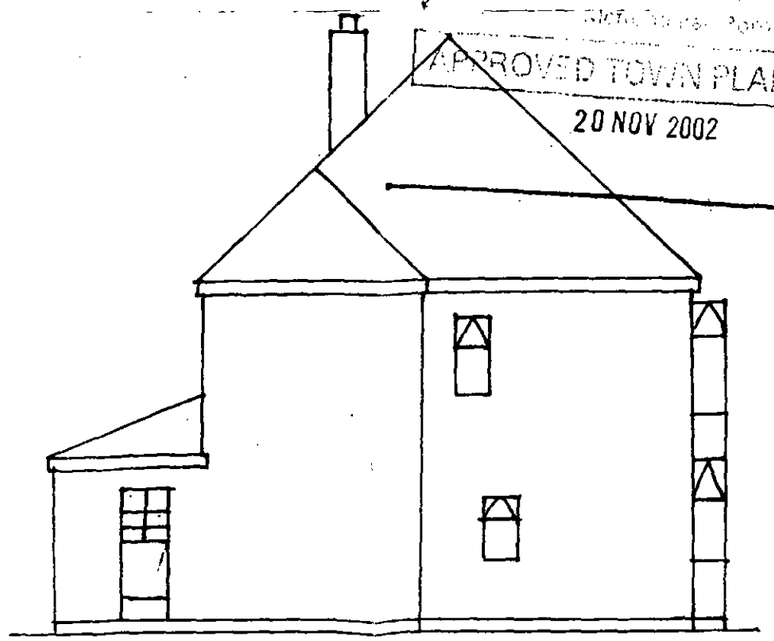


PROPOSED SIDE ELEVATION.

North Tyneside Council
APPROVED TOWN PLANNING
20 NOV 2002

SCALE 1:50

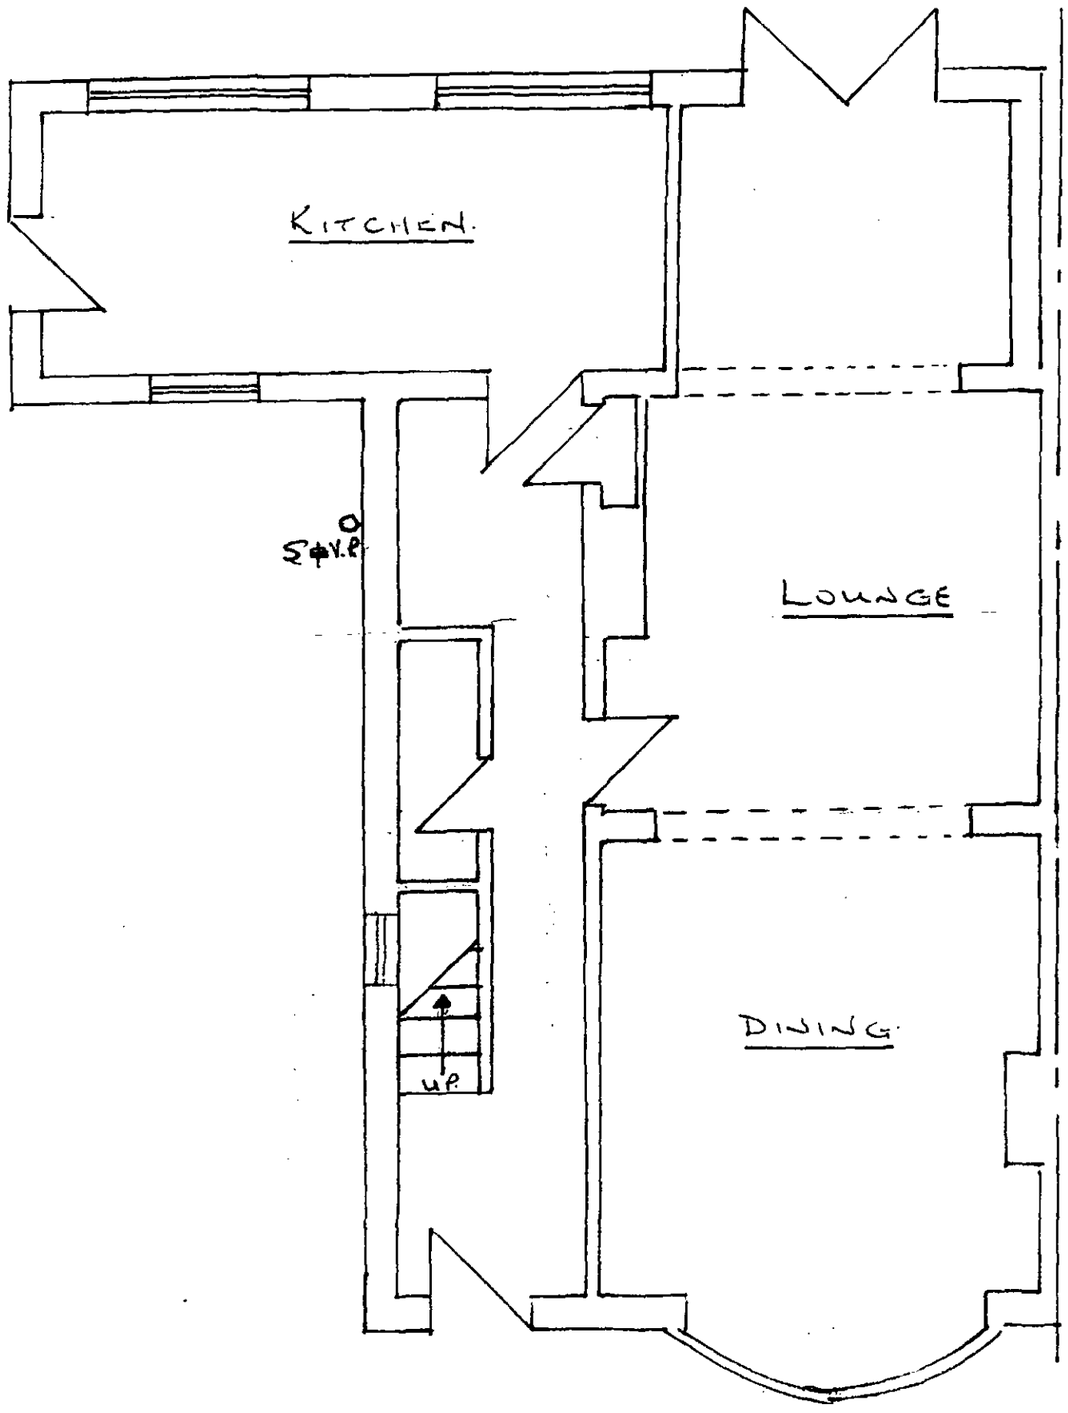

EXISTING GROUND FLOOR PLAN

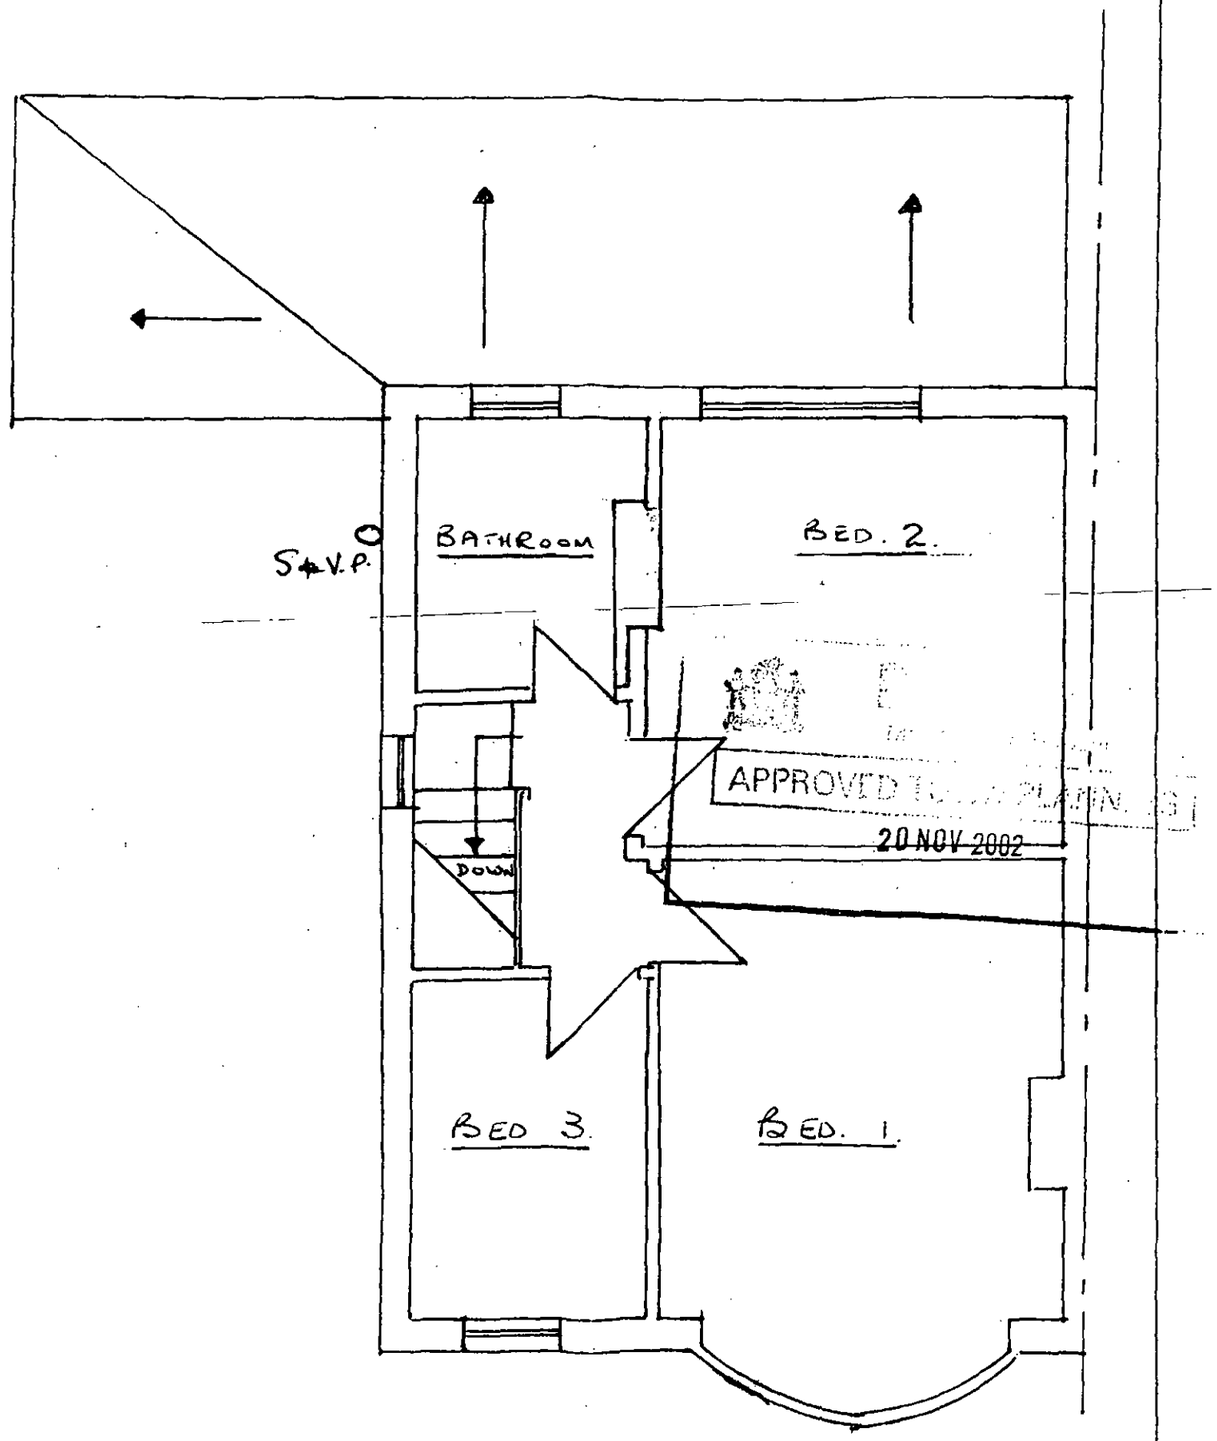

EXISTING FIRST FLOOR PLAN.

SCALE 1:50

CONSTRUCT WALL TO FORM UTILITY

UTILITY

BRICK-UP OPENING

'B'

FORM NEW OPENING WITH SPANLITE CONCRETE LINTOL OVER

N.B.

AIROLUT CONECTED W.C. TO LIGHT SWITCH

KITCHEN & DINING ROOM

NEW DOOR

LOUNGE

3·600

'A'

'A'

'B'

3 000

LIVING ROOM.

PROPOSED GROUND FLOOR PLAN


BED 4.

FORM NEW DOOR OPENING IN LANDING WINDOW.


BARNSLEY
Metropolitan Borough Council
APPROVED TOWN PLANNING
20 NOV 2002

PROPOSED FIRST FLOOR PLAN.


APPROV
20 NOV 2002

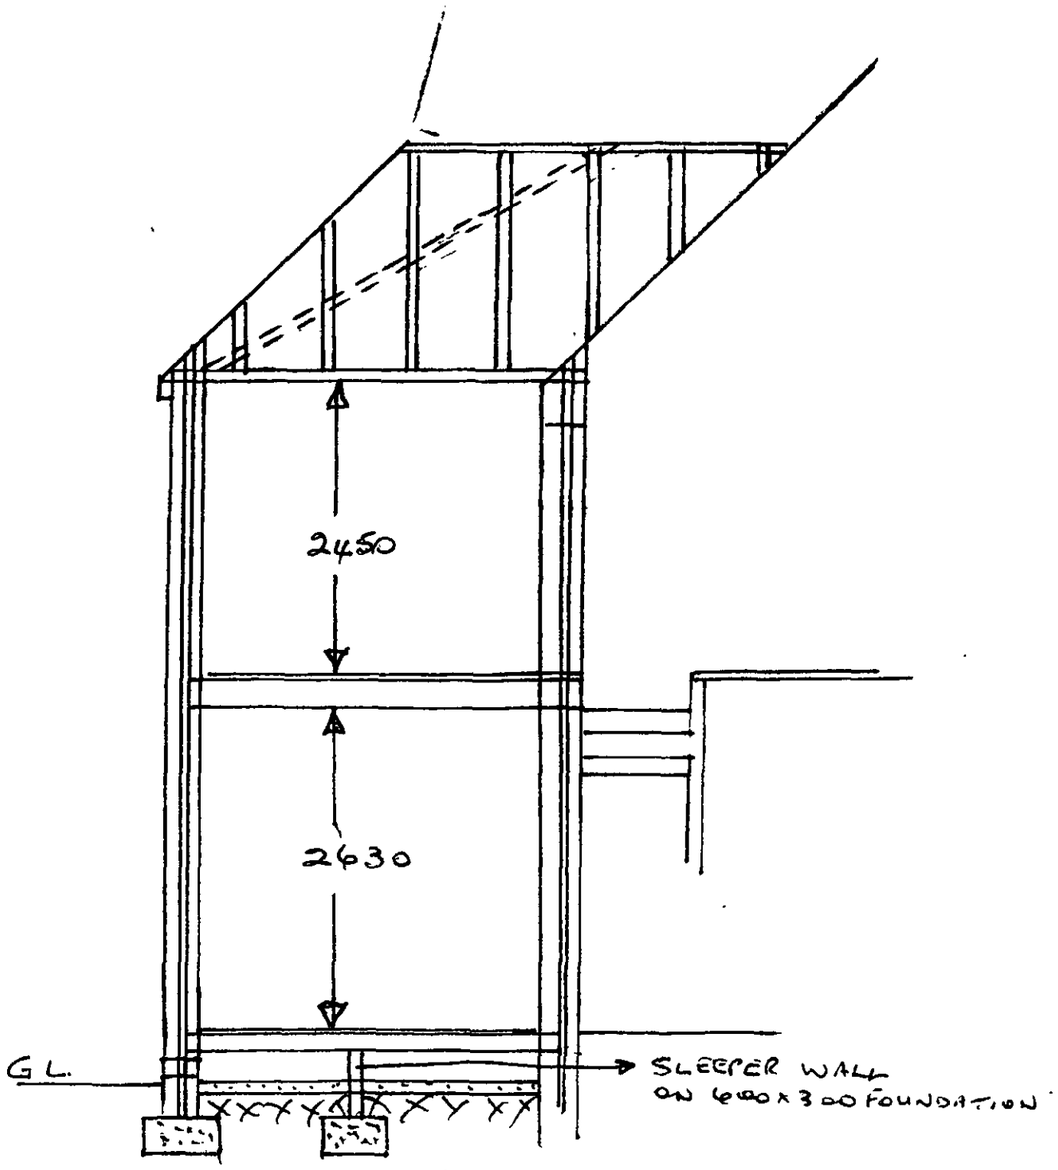


SECTION 'A'–'A' SCALE 1:50

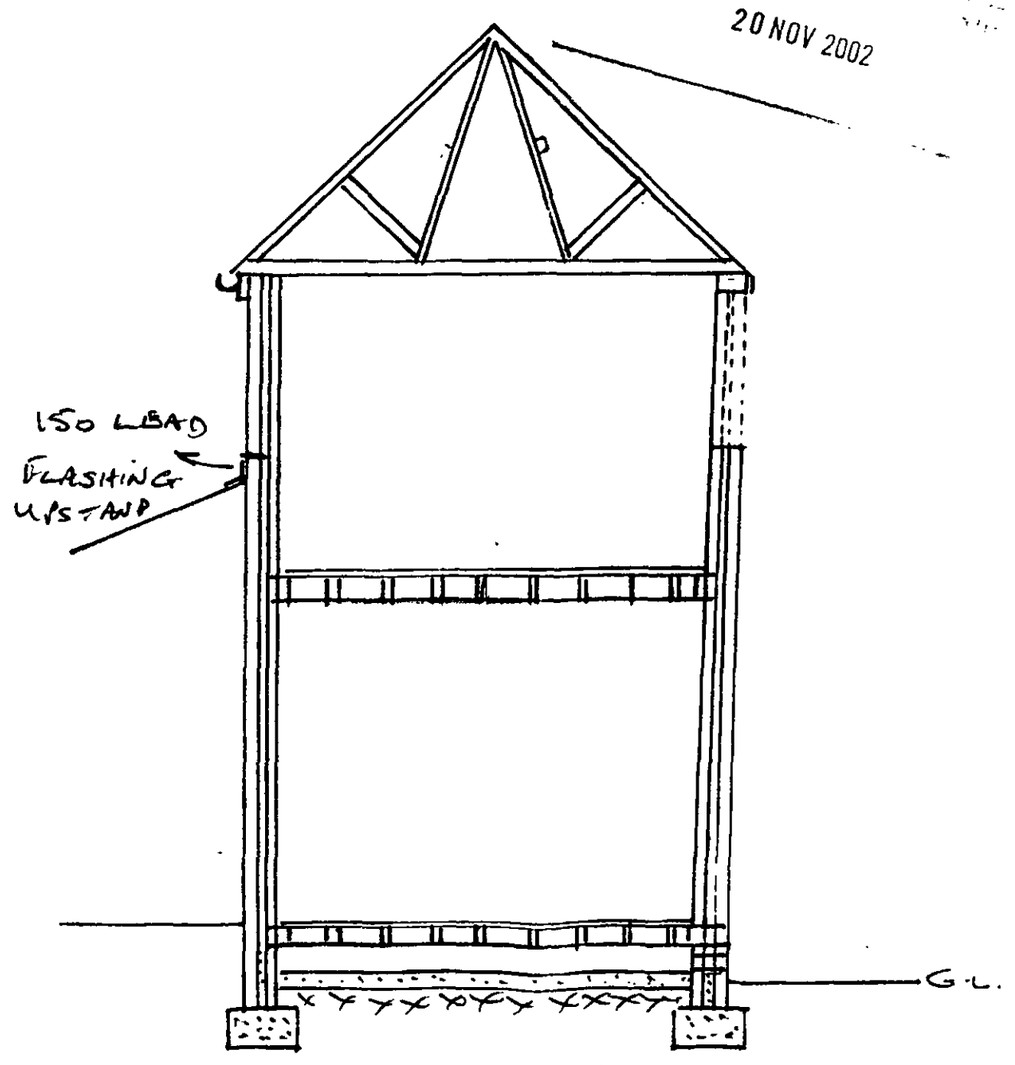


SECTION 'B'–'B' SCALE 1:50

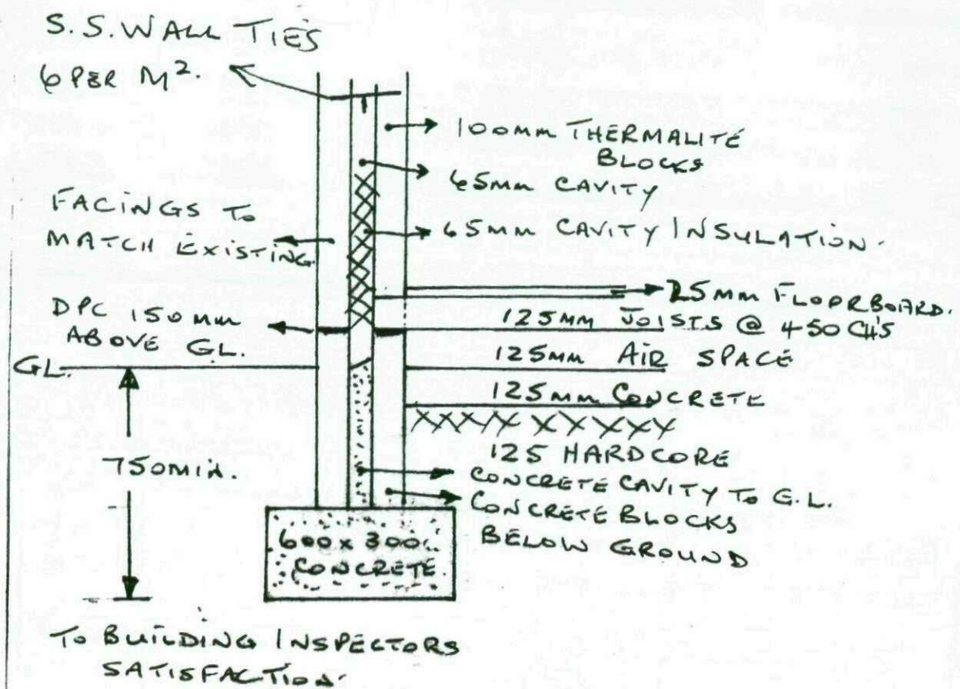


EXTERNAL WALL DETAIL SCALE 1:20.

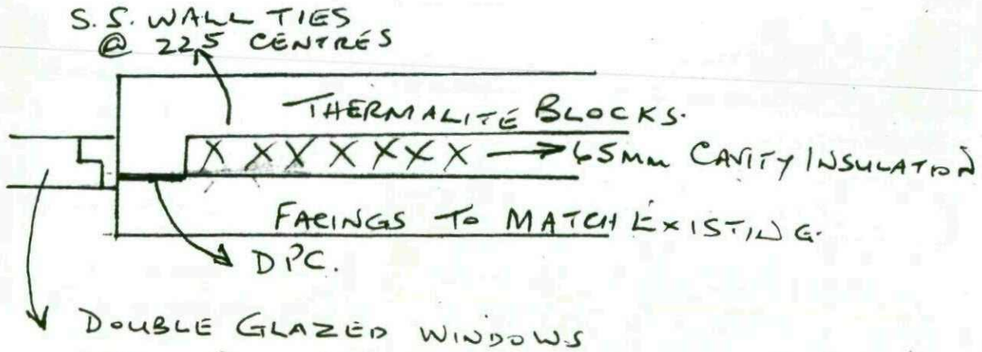

DETAILS of REVEALS SCALE 1:10.

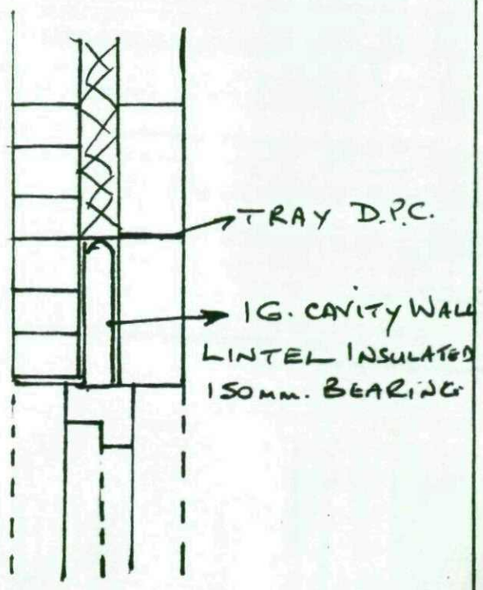

DETAIL OF HEADS SCALE 1:10.

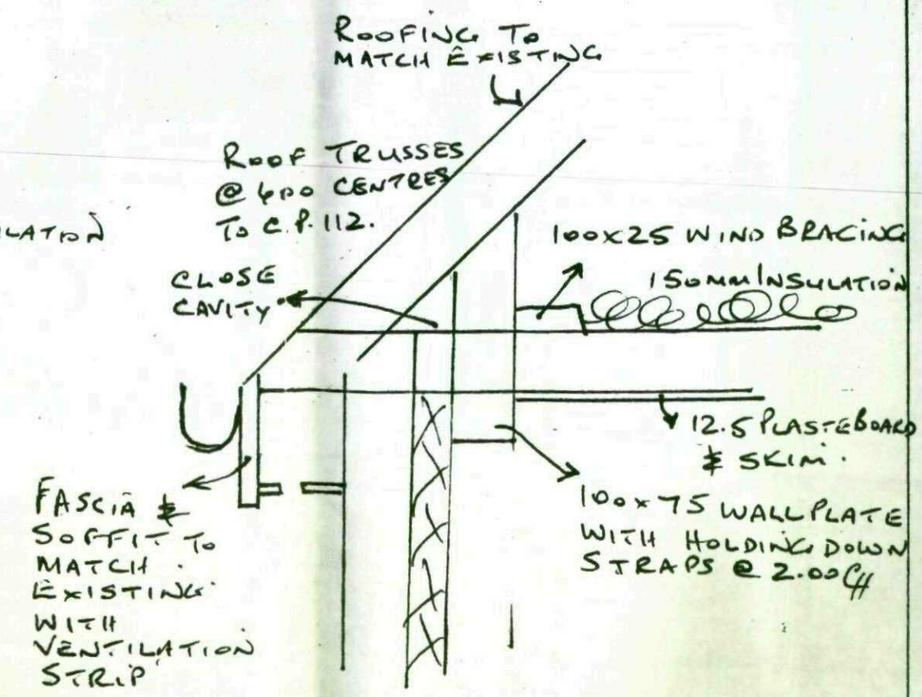

EAVES DETAIL SCALE 1:10.

SPECIFICATION

SITE STRIP TOP SOIL. EXCAVATE FOUNDATIONS MIN 750MM. 265MM CAVITY WALLS 100 BRICKWORK TO MATCH EXISTING 65MM CAVITY AND INSULATION 100 THERMALITE BLOCKS 6 S.S. TIE IRONS PER M². DPC 150 MIN ABOVE G.L. ALL WALLS PLASTERED 38x6 GALV. METAL STRAPS TO JOISTS AND EAVES @ 2.000 CENTRES OVER 3 JOISTS. 225 x 50 TREATED FIRST FLOOR JOISTS 100x 50 TREATED G.F. JOISTS ALL @ 400 CENTRES. 12.5. PLASTERBOARD & SKIM TO ALL CEILINGS ROOF TILES TO MATCH EXISTING ON 50 x 25 SLATE LATHS ON ROOFING FELT ON ROOF TRUSSES @ 600 CH TO BP 112. FASCIA AND SOFIT TO MATCH EXISTING

I.G. METAL LINTOLS INSULATED 225 HIGH. WITH 150MM SEATING. AIRGRATES AT 1800 CENTRES WITH CAVITY LINERS AND TRAY D.P.C. OVER.

50MM JABLITE INSULATION TO G.F. JOISTS SUPPORTED ON CHICKEN WIRE.

BARNSLEY
Metropolitan Borough Council
APPROVED PLANNING
20 NOV 2002

SATISFACTION

ALL WORK TO BUILDING INSPECTORS