



HOYLAND POLICE STATION

Garry
Greetham
Associates
Residential
Design Consultant
Westwood House
18 Carr Lane
Tankersley
Barnsley S75 3BE
Tel 07786062364

Project Detached Dwelling
Client Mr Shane O'Keefe
Title Site Layout
Address Adj. 113 Hoyland Road,
Hoyland Common,
Barnsley. S74 0AP
Drawn By GGG
Scale 1:200 @ A3 Date Apr 26
Drawing No 531-01 Rev A

Member of the Chartered Institute
Of Architectural Technologists

A REAR OFFSHOOT ALTERNATIVE 09-26

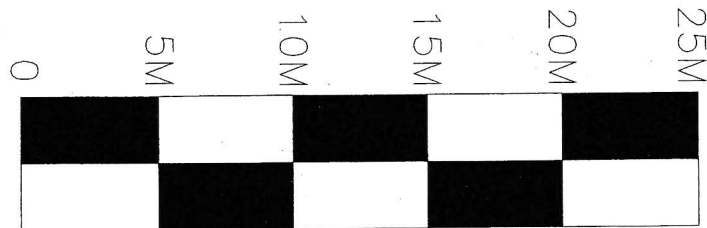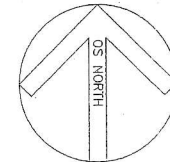

Hoyland Road

DEMOTES 10WALL
STONE WALL

DEMOTES
1-80M H
BRICK WALL -
PIERS &
FENCE
PANELS

ROTARY
WASHING
LINE

Springfield Cres

SHED