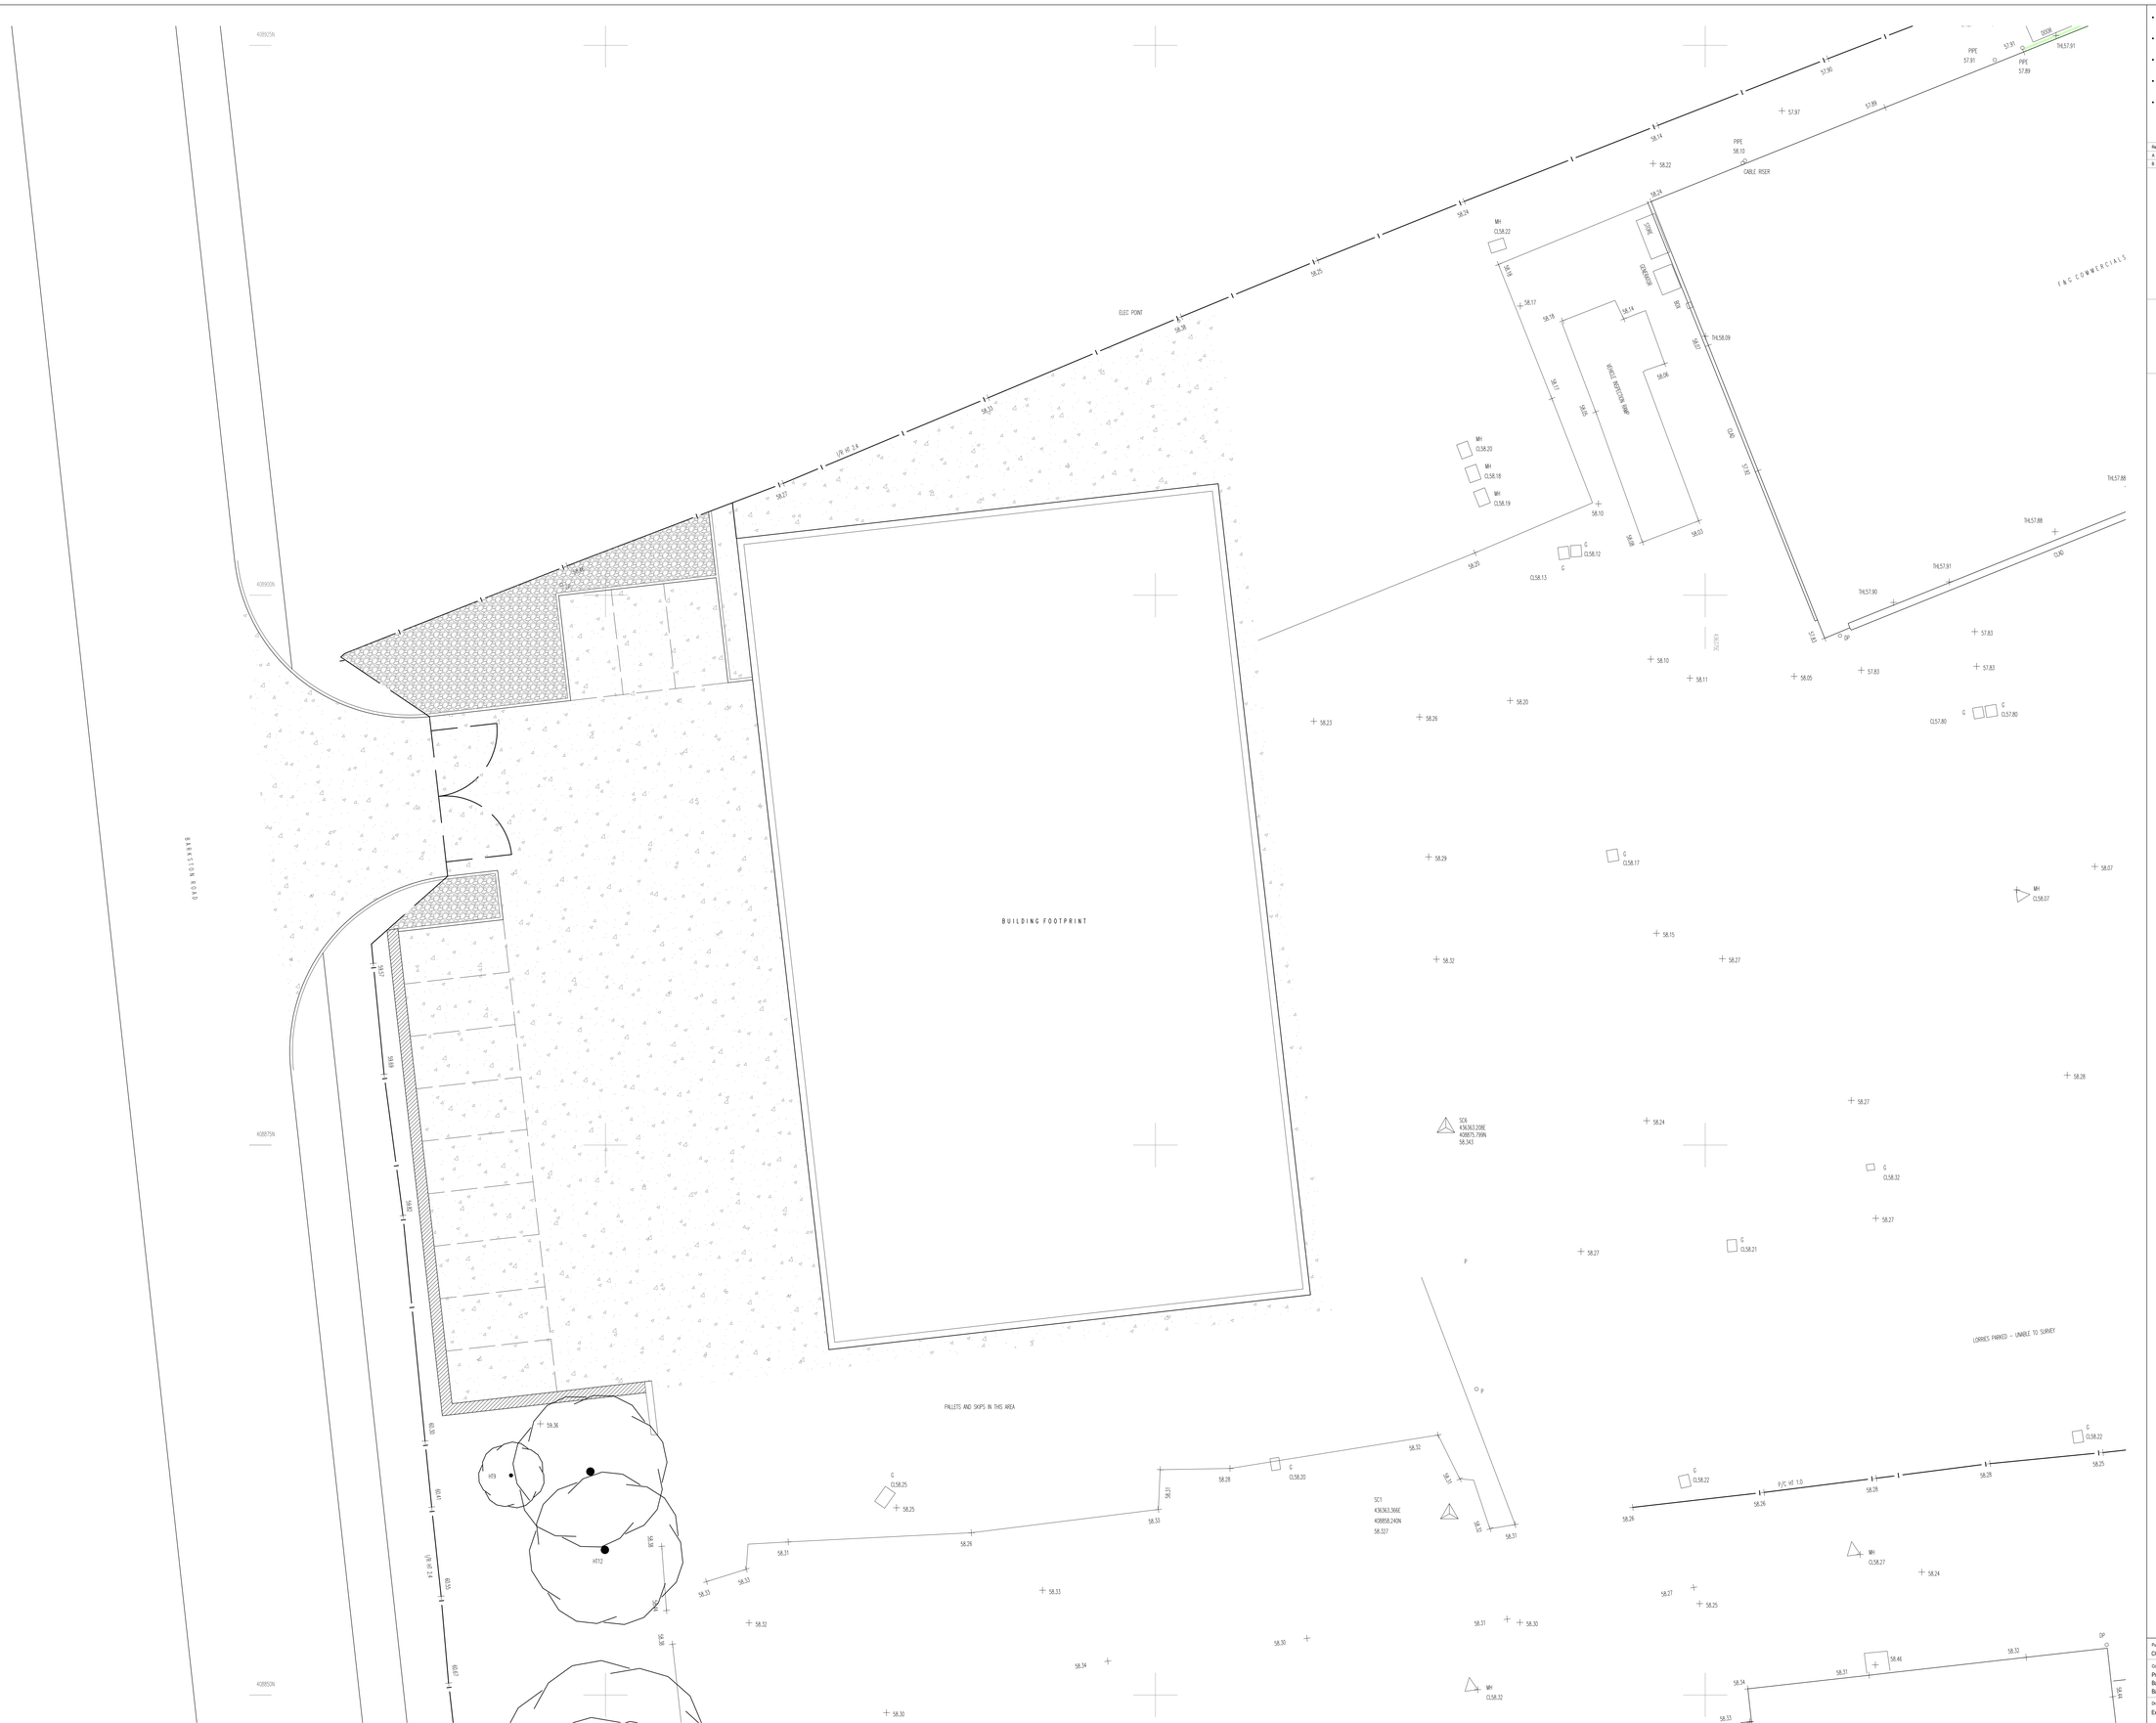

PROPOSED SITE PLAN
1:100@A3

- All dimensions and levels are to be checked on site.
- Any discrepancies are to be reported to APL Architecture before any work commences.
- This drawing shall not be scaled to ascertain any dimensions. work to figured dims only.
- This drawing must not be used for any other purpose other than for which it is supplied.
- Title overlay drawings and ownership boundaries are produced using all reasonable endeavours. APL Architecture cannot be responsible for the accuracy or scale discrepancy of base plans supplied to them.

Rev	Description	Date	By
A	Area amended	10.02.17	SME
B	Perimeter fence removed	05.07.17	SME

New concrete service yard to engineers specification

New loose gravelled area. Colour: Natural

Client: F & G Commercials

Drawing No: A1074 103

Rev: B

Purpose: CONSTRUCTION

Contract: Proposed Warehouse and Office, Barkston Road, Barnsley

Drawing: External Finishes

Date: Feb '17

Drawn: sean@aplarchitecture.co.uk

APL ARCHITECTURE
Unit 2 Dearne Bridge Business Park, Bank New Road, Wath-Upon-Dearne, Rotherham S63 5PW
Tel: 01709 878 000