




Elevations

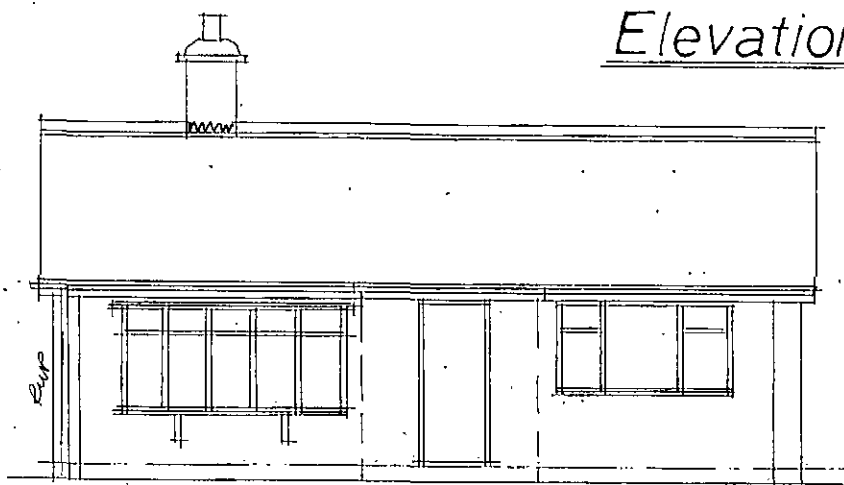


Front

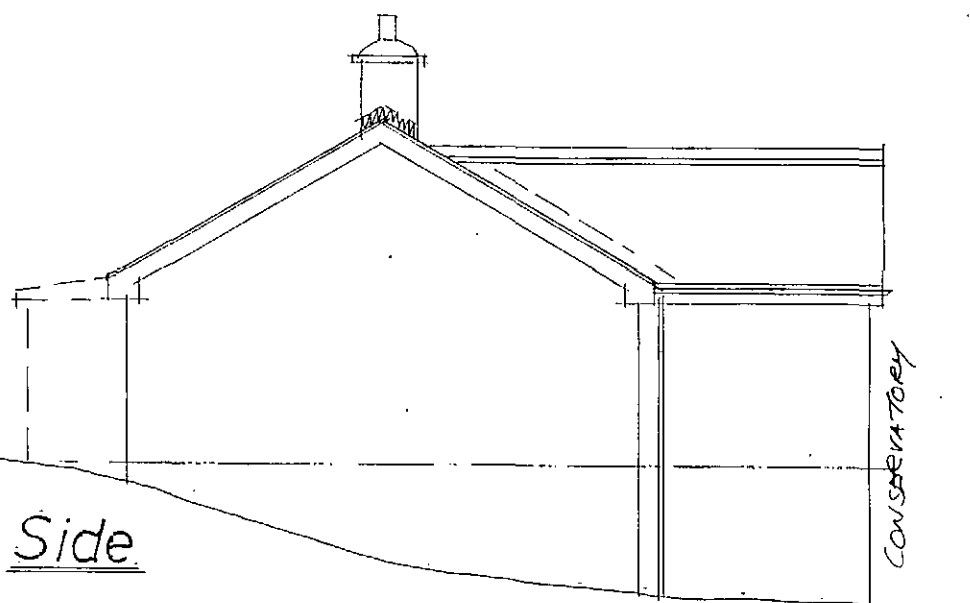

Side

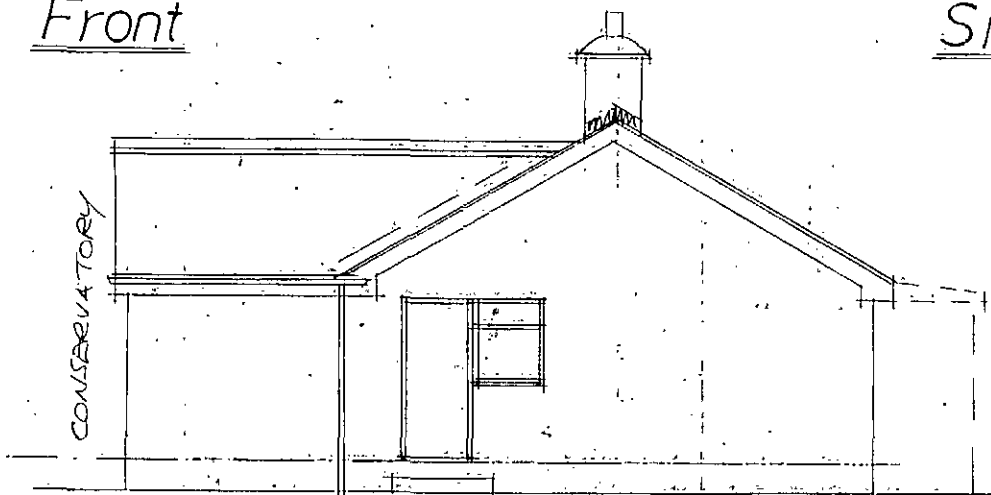

Side

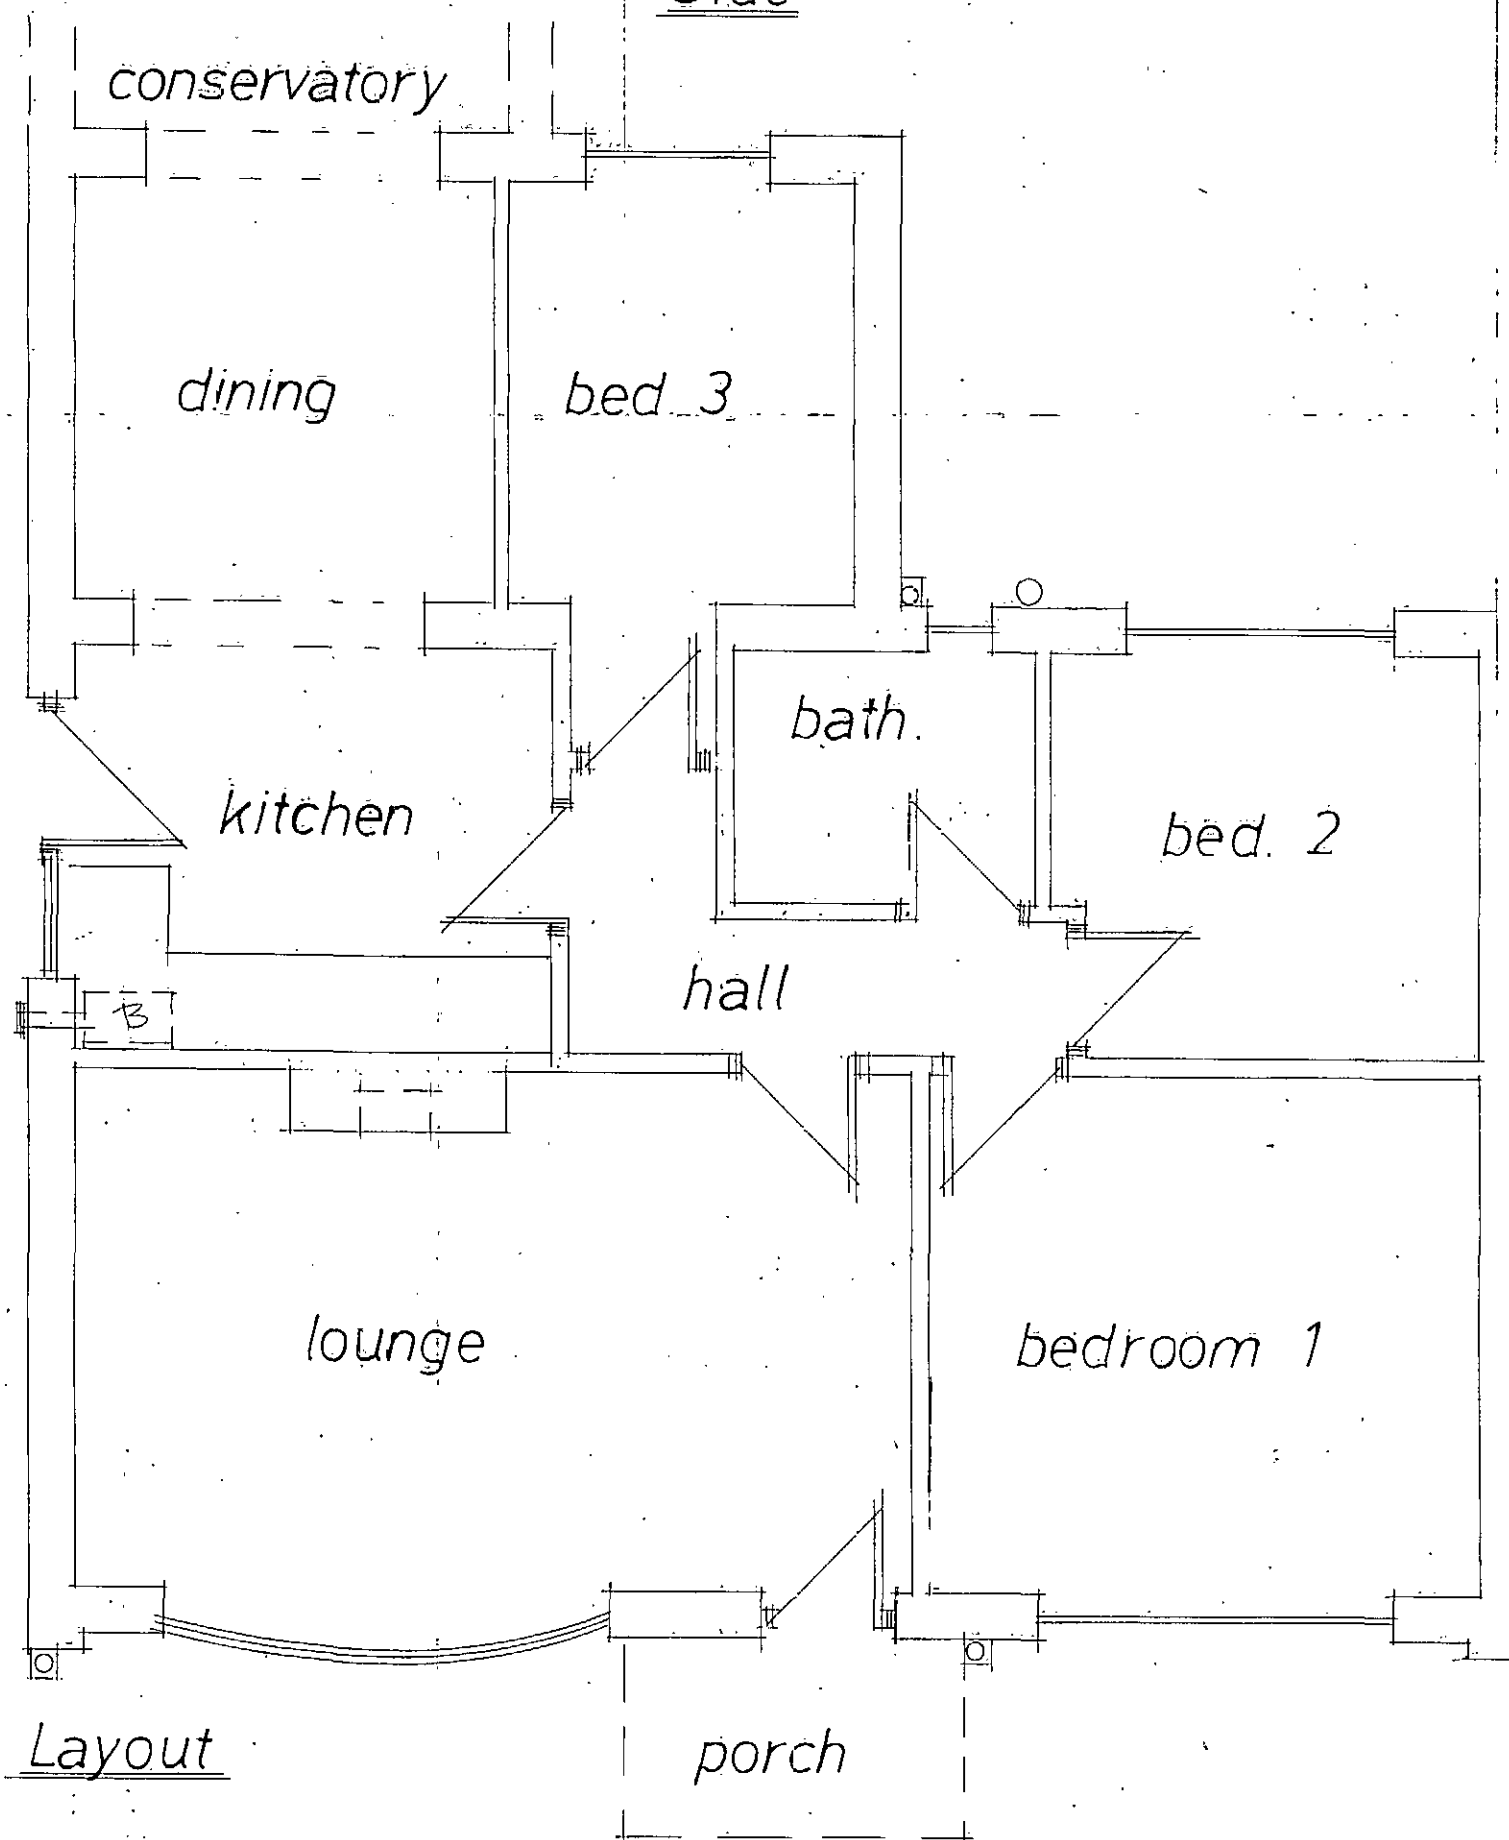

Layout

Rev	Notes	Date

Garry Greetham Associates Residential Design Consultant Westwood House 18 Carr Lane Tankersley Barnsley S75 3BE Tel(01226)746573	
PROJECT	Front Extension
CLIENT	Mr. & Mrs. P. Johnson
TITLE	Property as Existing
ADDRESS	8 Southlea Close, Hoyland, Barnsley, S74 9LZ
DRAWN BY	ggg
SCALE	1:50; 1:100 DATE July 16
DRAWING No	835-01 REV
Member of the Chartered Institute of Architectural Technologists	