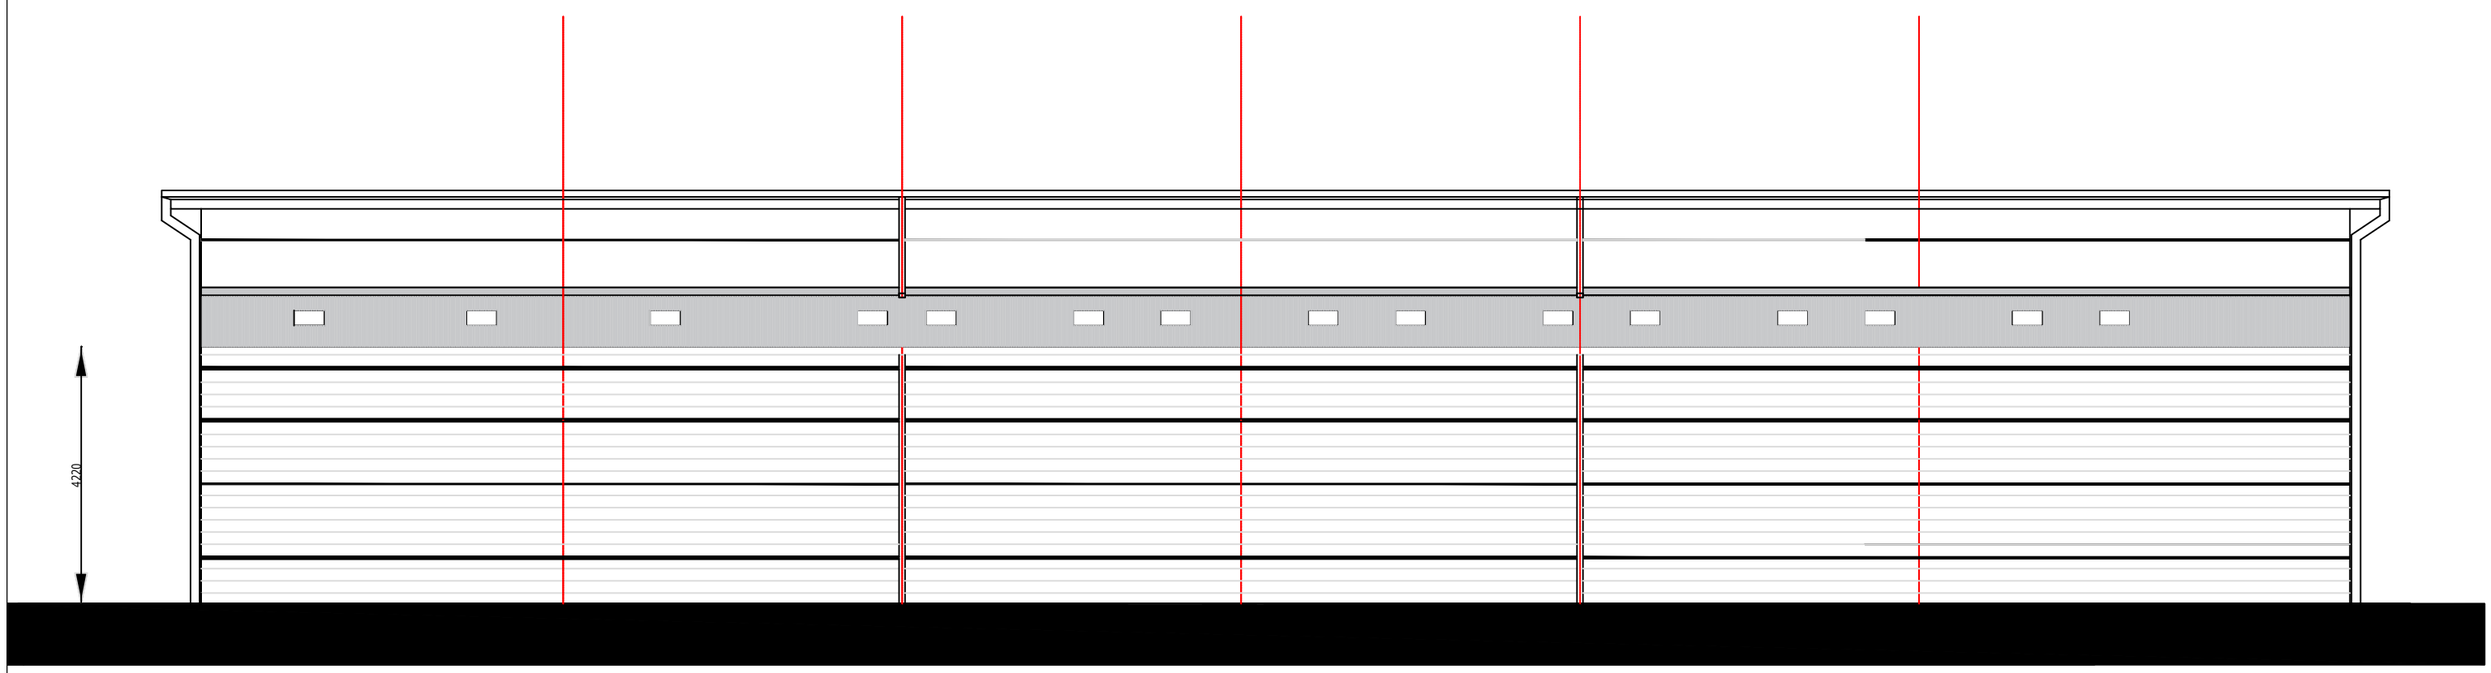

Side Elevation.

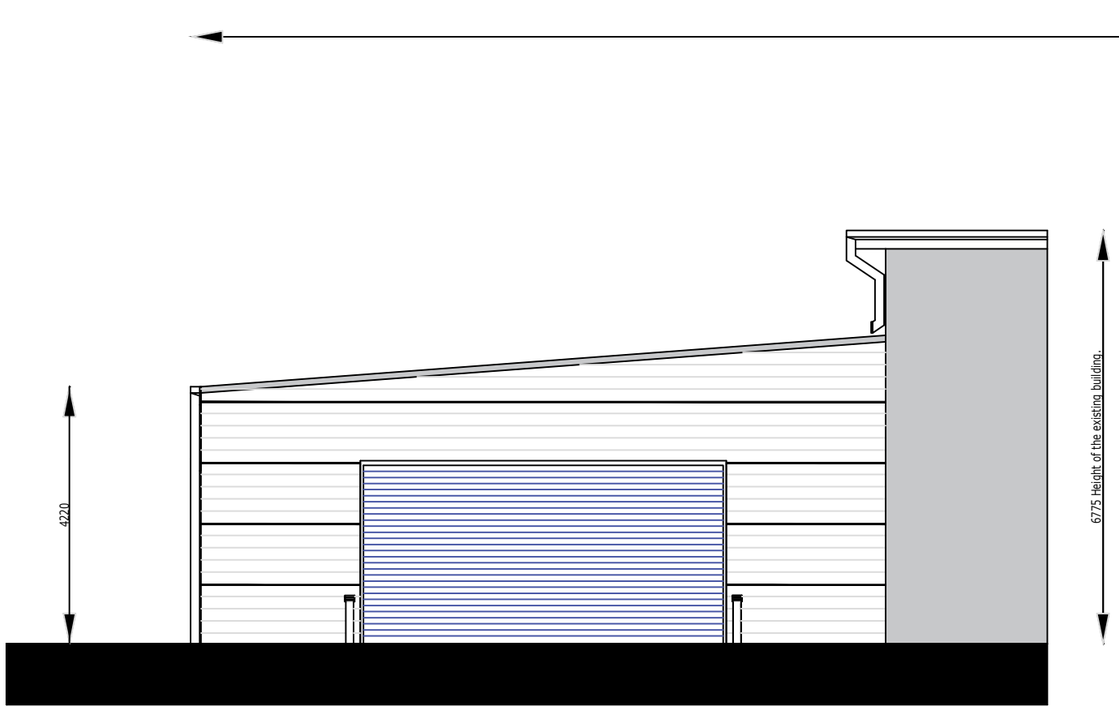

Rear Elevation.

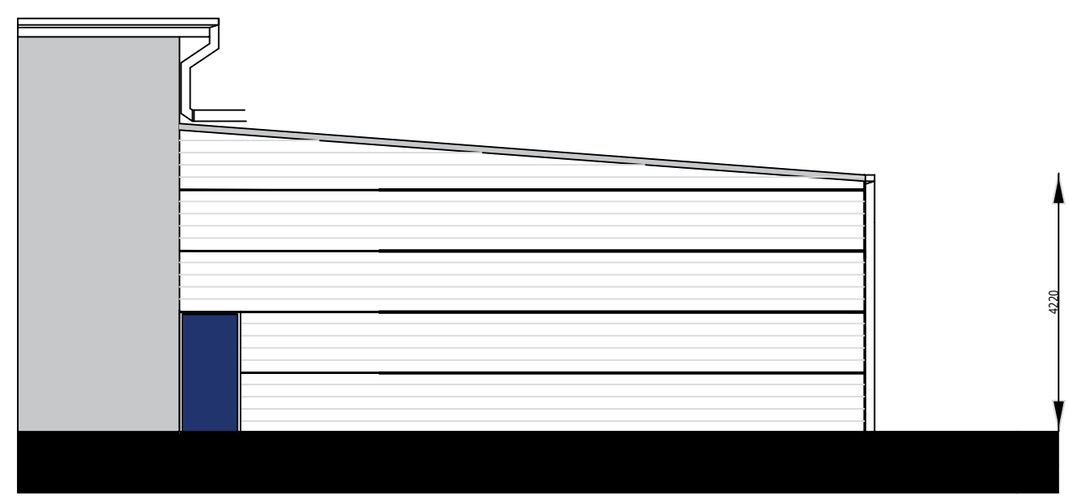

Front Elevation.

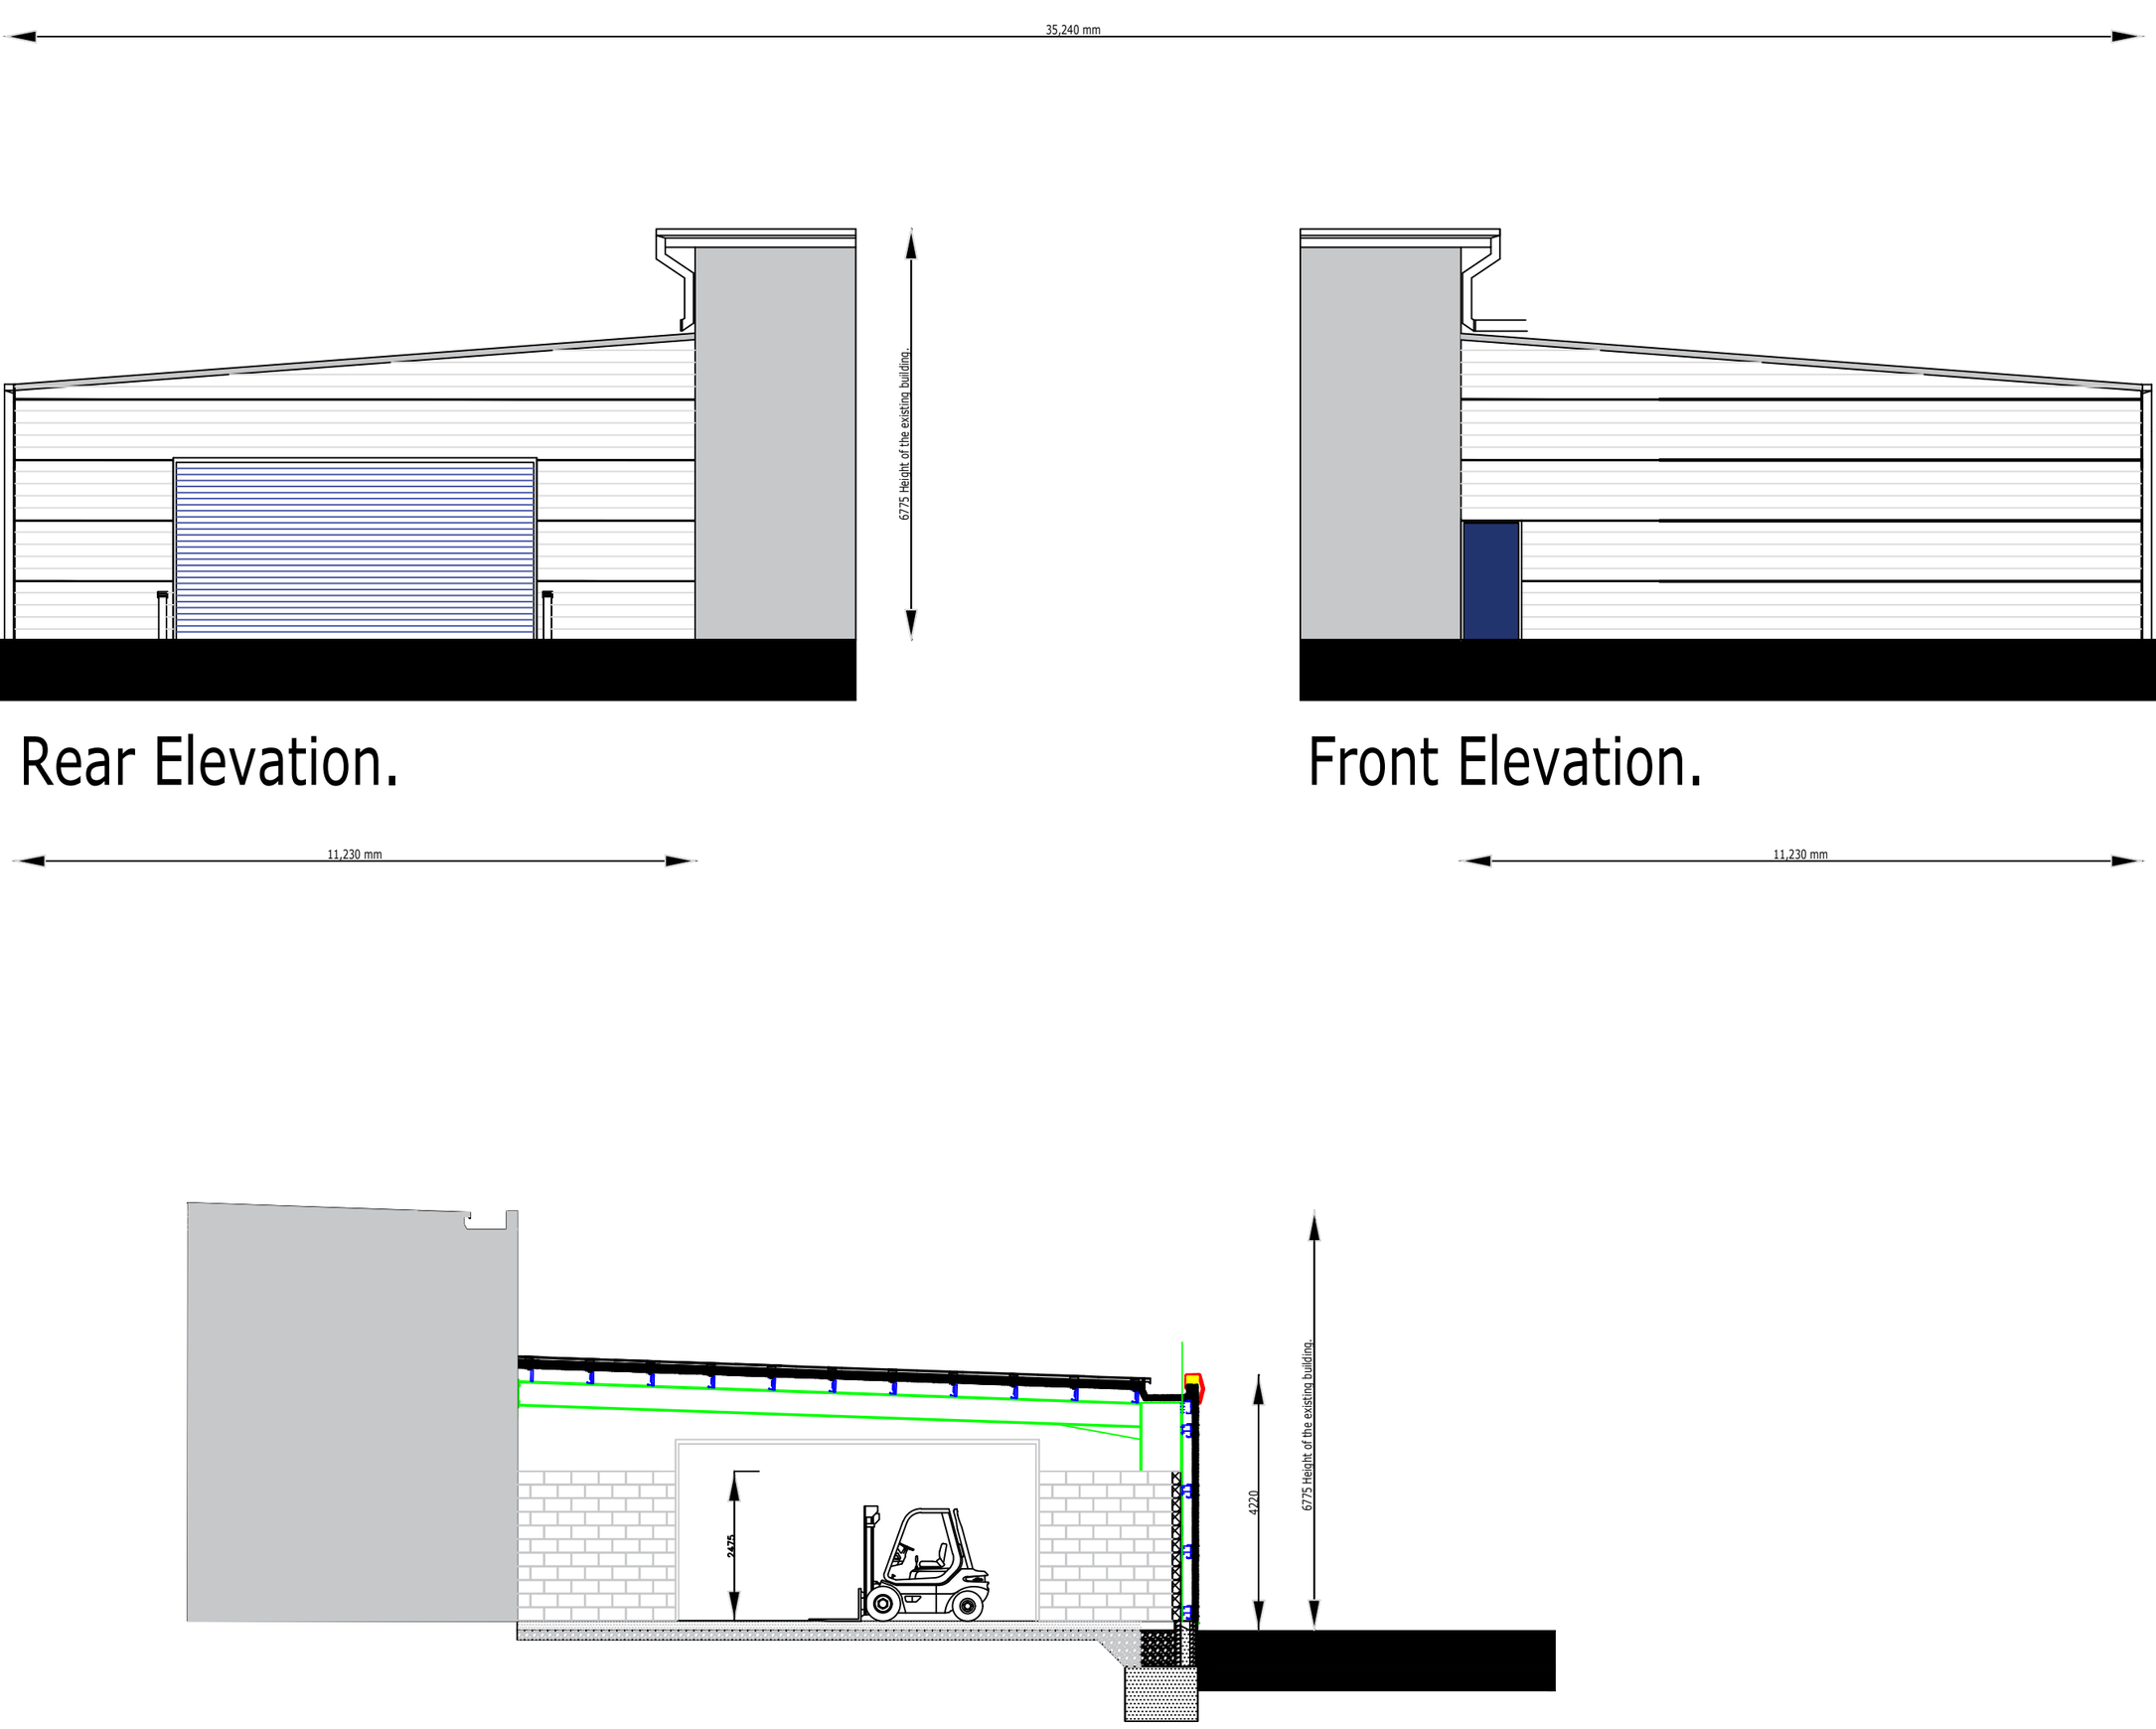

EXISTING

Section Through Extension.

Rev	Date	Description	Rev By	Chk'd By
-.	----	----------		Al

Project Title	Extension to Jewson's Trade Unit Barnsley Trade Park Wombwell Lane Barnsley
Client	Jewsons Ltd
Status	Planning
Scale	1–100
Drawing Size	A2
Drawn By	Al
Checked By	
Date	04/22
Drawing Title	Elevations & Section
Job–Dwg No	J— 102
Rev	—

CAD file reference

This drawing is copyright and may not be reproduced in whole or part without written authority. Do not scale off this drawing.