



ALL EXISTING DIMENSIONS BASED ON
SURVEY CARRIED OUT BY NPS.
FURTHER SURVEY IS ADVISED PRIOR
TO COMMENCEMENT OF WORKS

KEY PLAN

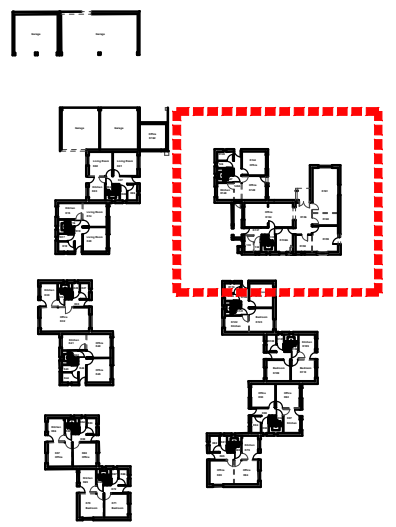


PLOTS 11 AND 12

Notes:

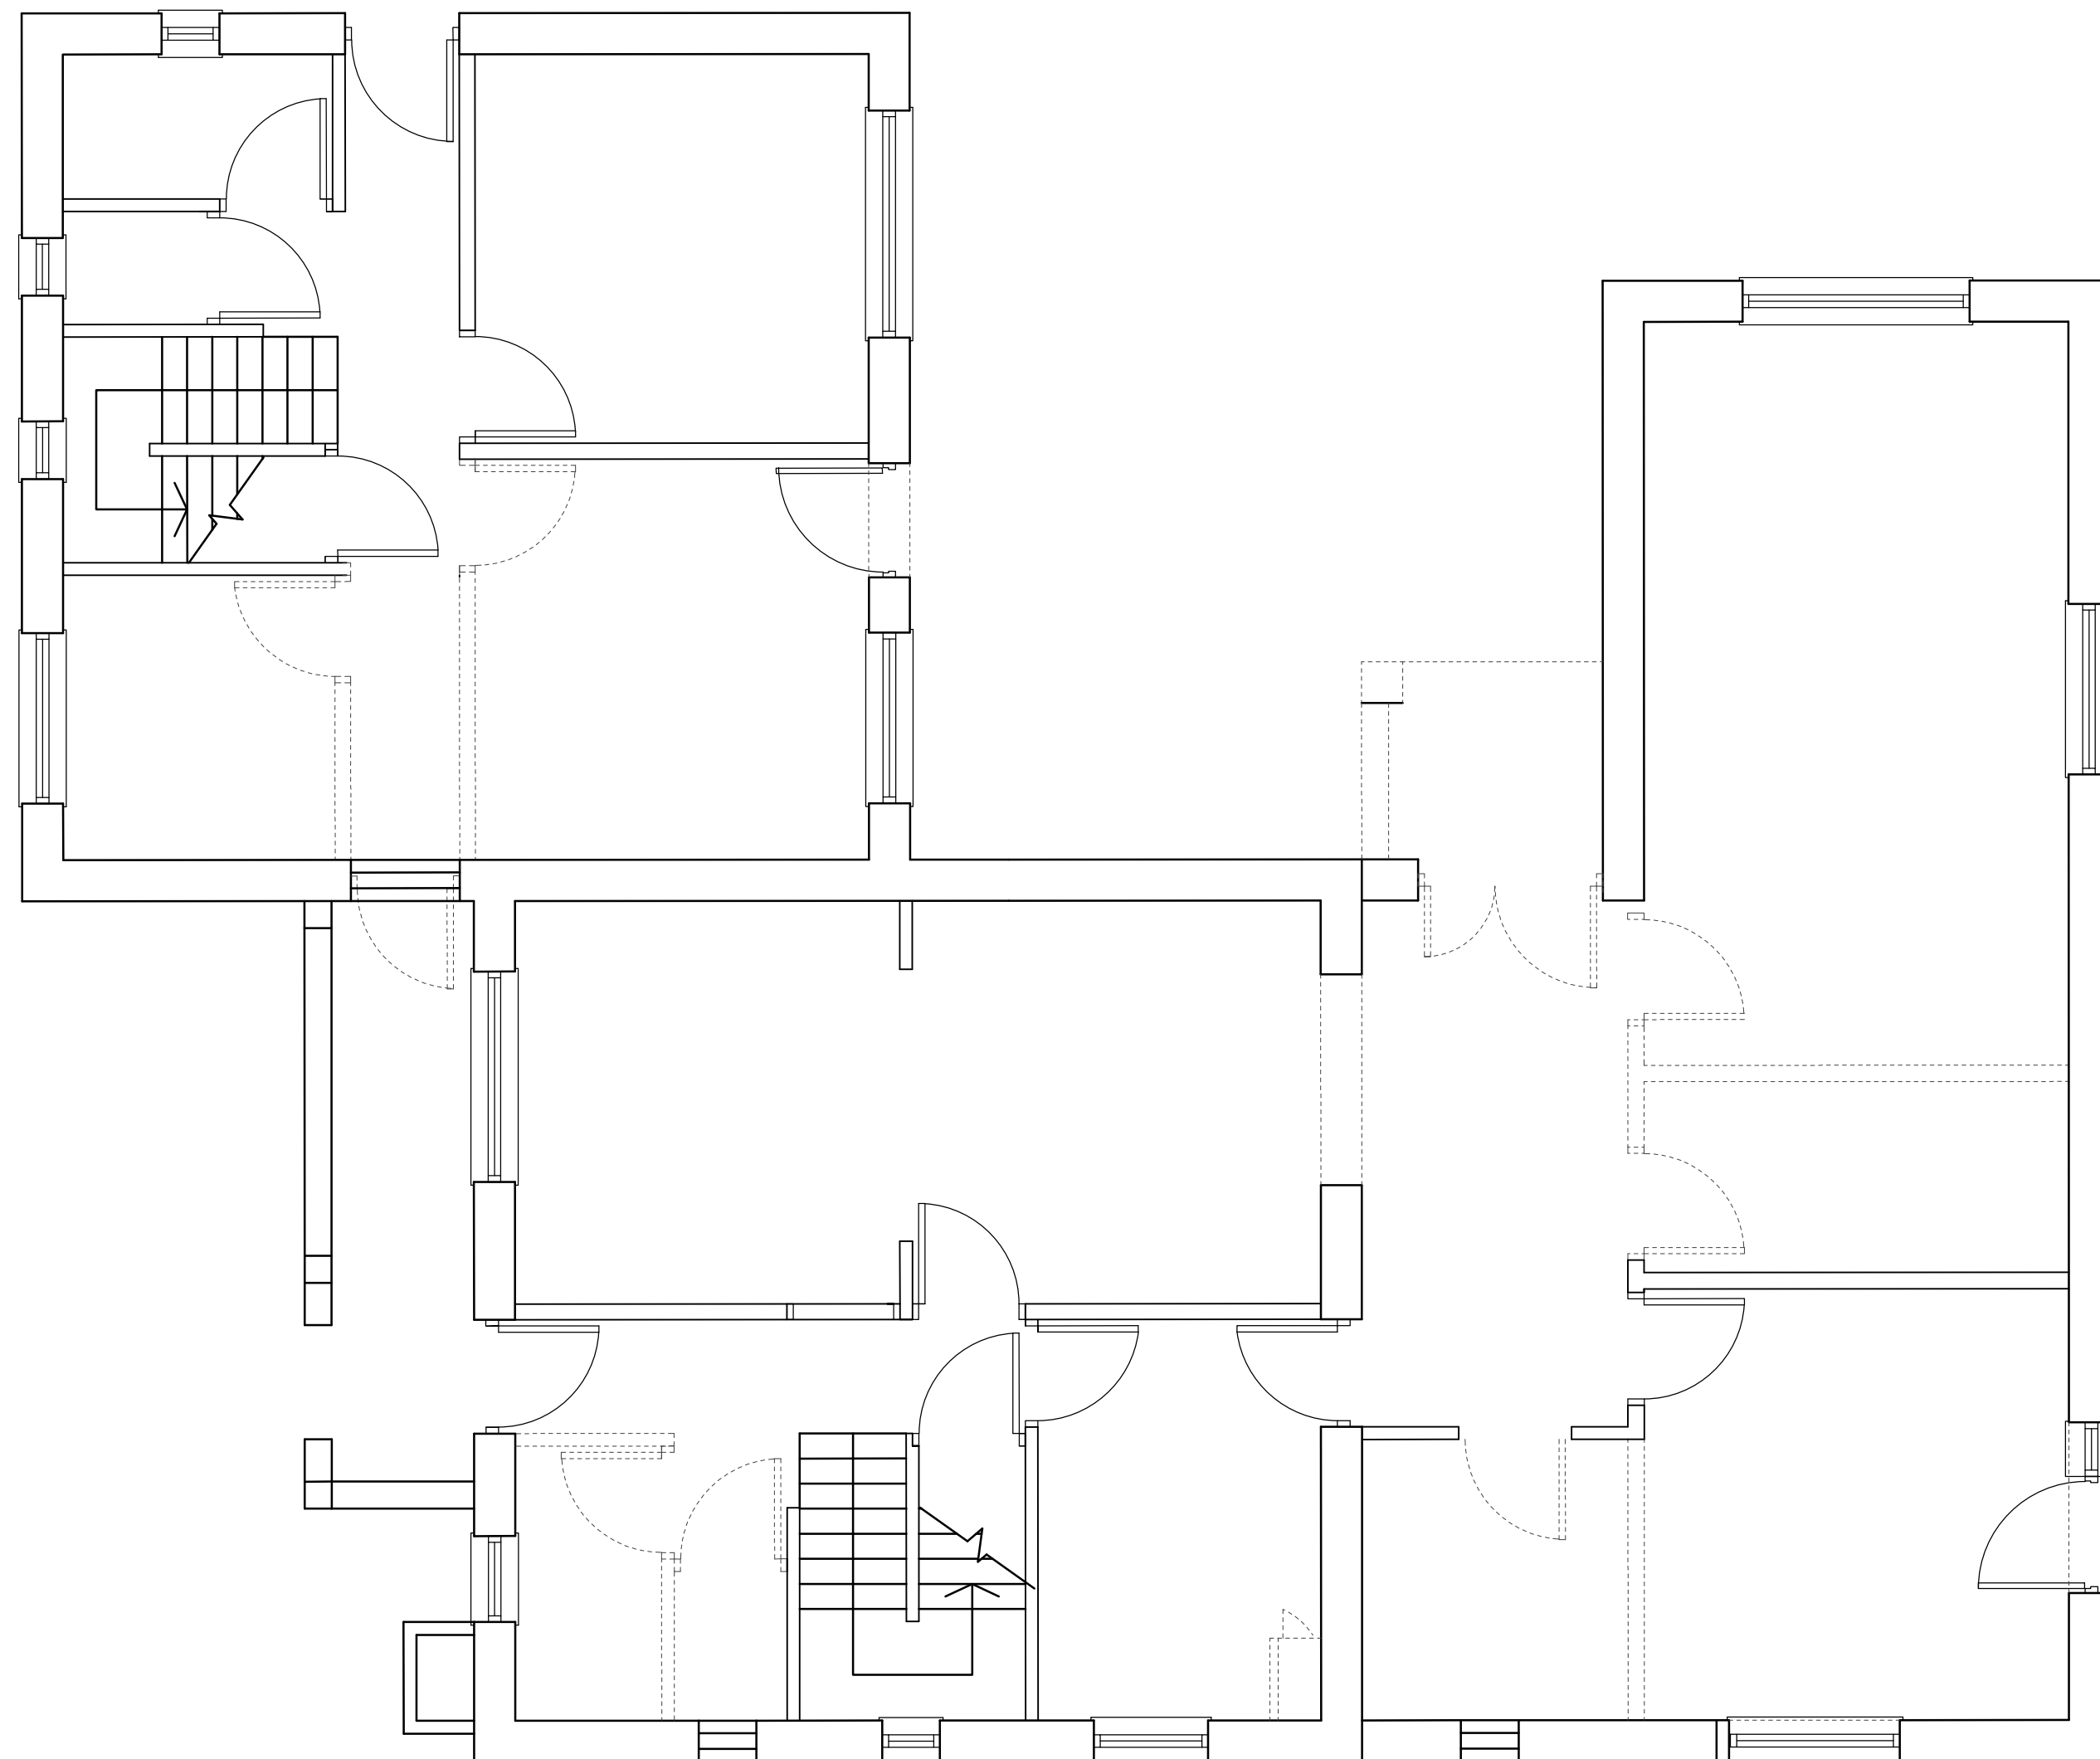

PLOT 11 - 12 EXISTING GROUND FLOOR PLAN

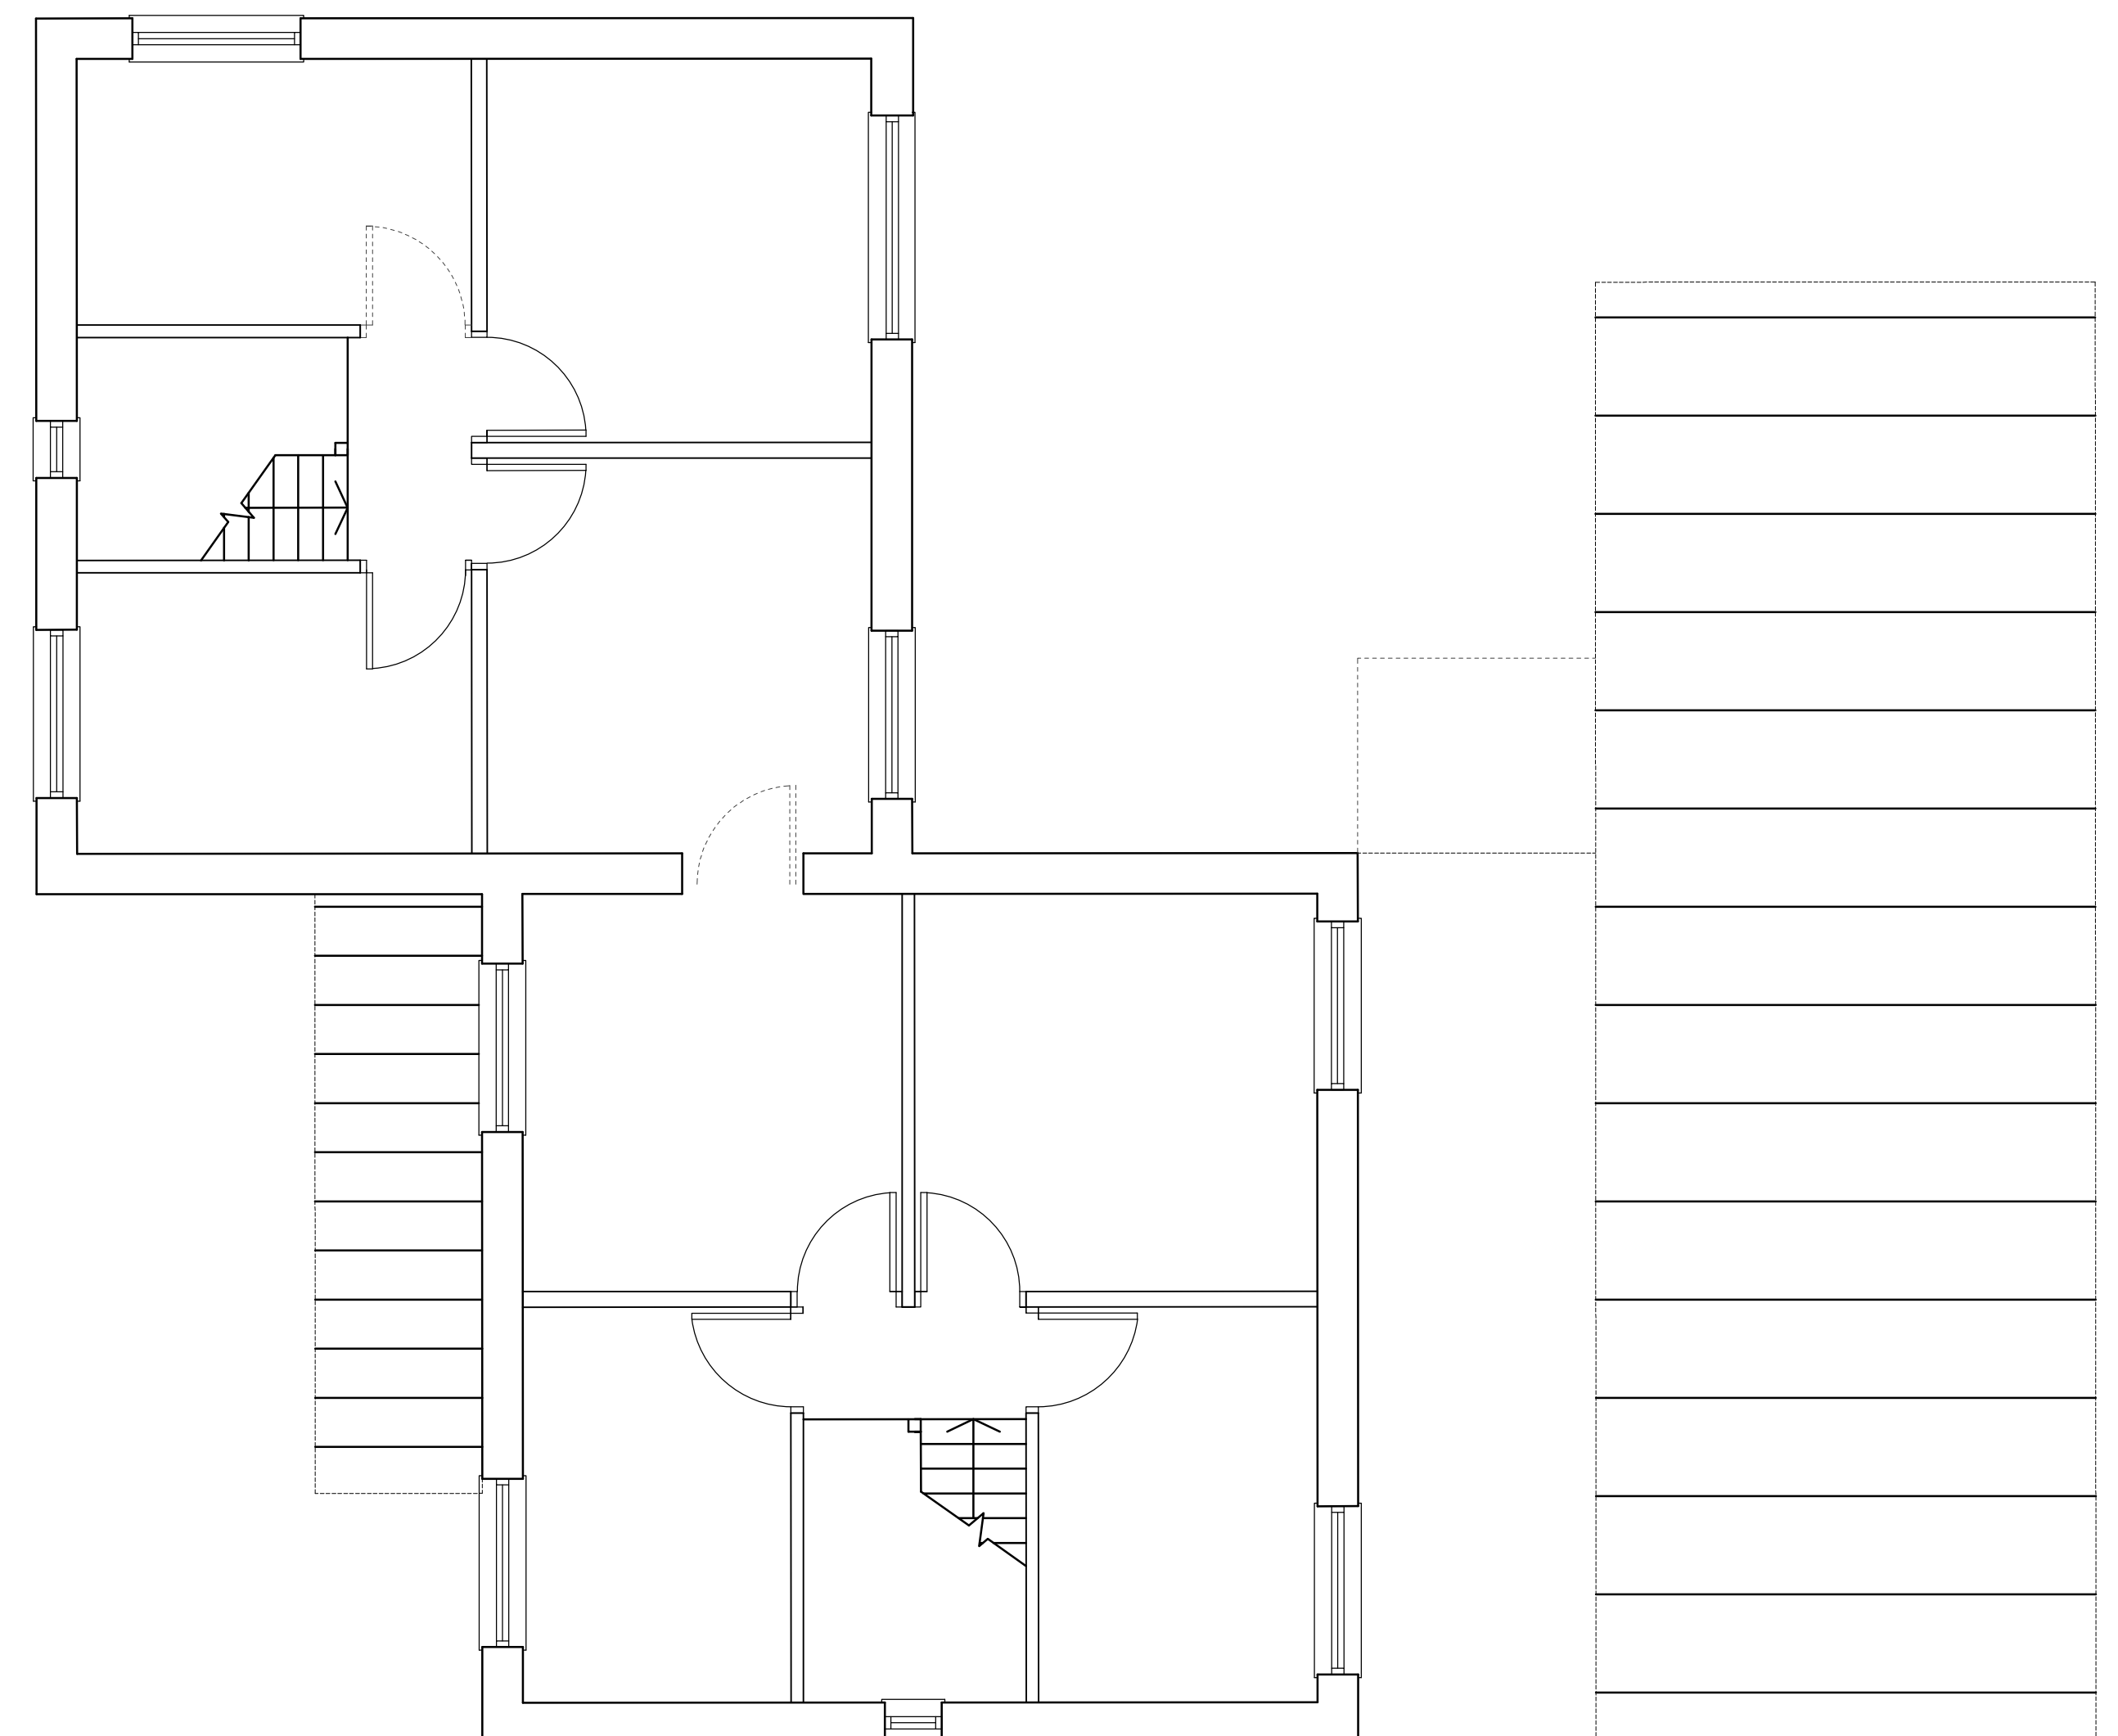

PLOT 11 - 12 EXISTING FIRST FLOOR PLAN

ROW NAMES OMITTED										THIS DRAWING IS PRODUCED FOR USE IN THIS PROJECT ONLY AND MAY NOT BE USED FOR ANY OTHER PURPOSE. NPS PROPERTY CONSULTANTS LTD ACCEPT NO LIABILITY FOR THE USE OF THIS DRAWING OTHER THAN THE PURPOSE FOR WHICH IT WAS INTENDED IN CONNECTION WITH THIS PROJECT AS RECORDED IN THE 'PURPOSE FOR ISSUE' AND 'FILE STATUS CODE'.										RESPONSIBILITY IS NOT ACCEPTED FOR OTHERS SCALING DIRECTLY FROM THIS DRAWING. DO NOT SCALE FROM THIS DRAWING. USE WRITTEN DIMENSIONS ONLY.										CLIENT										PROJECT										PROJECT NUMBER	
C1										PUN										27.07.18										GE	

Date Plotted: 27 July 2018 13:09:15

© COPYRIGHT NBS GROUP 2019