



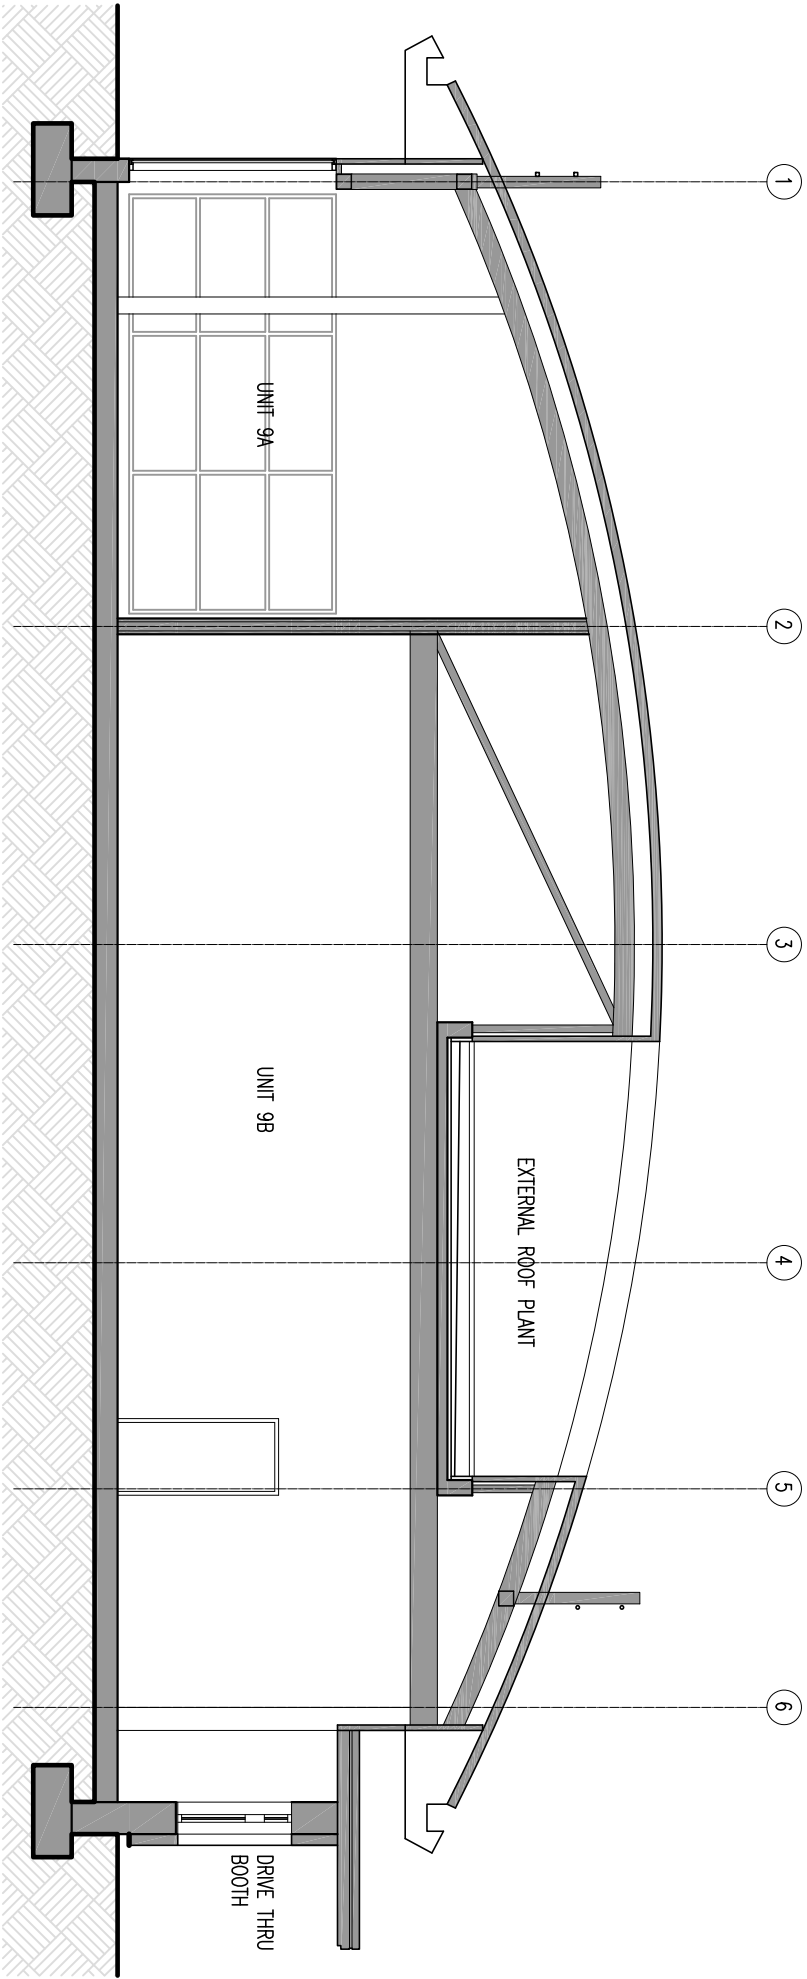

01
Proposed Section A:A
Scale 1:100 @ A3

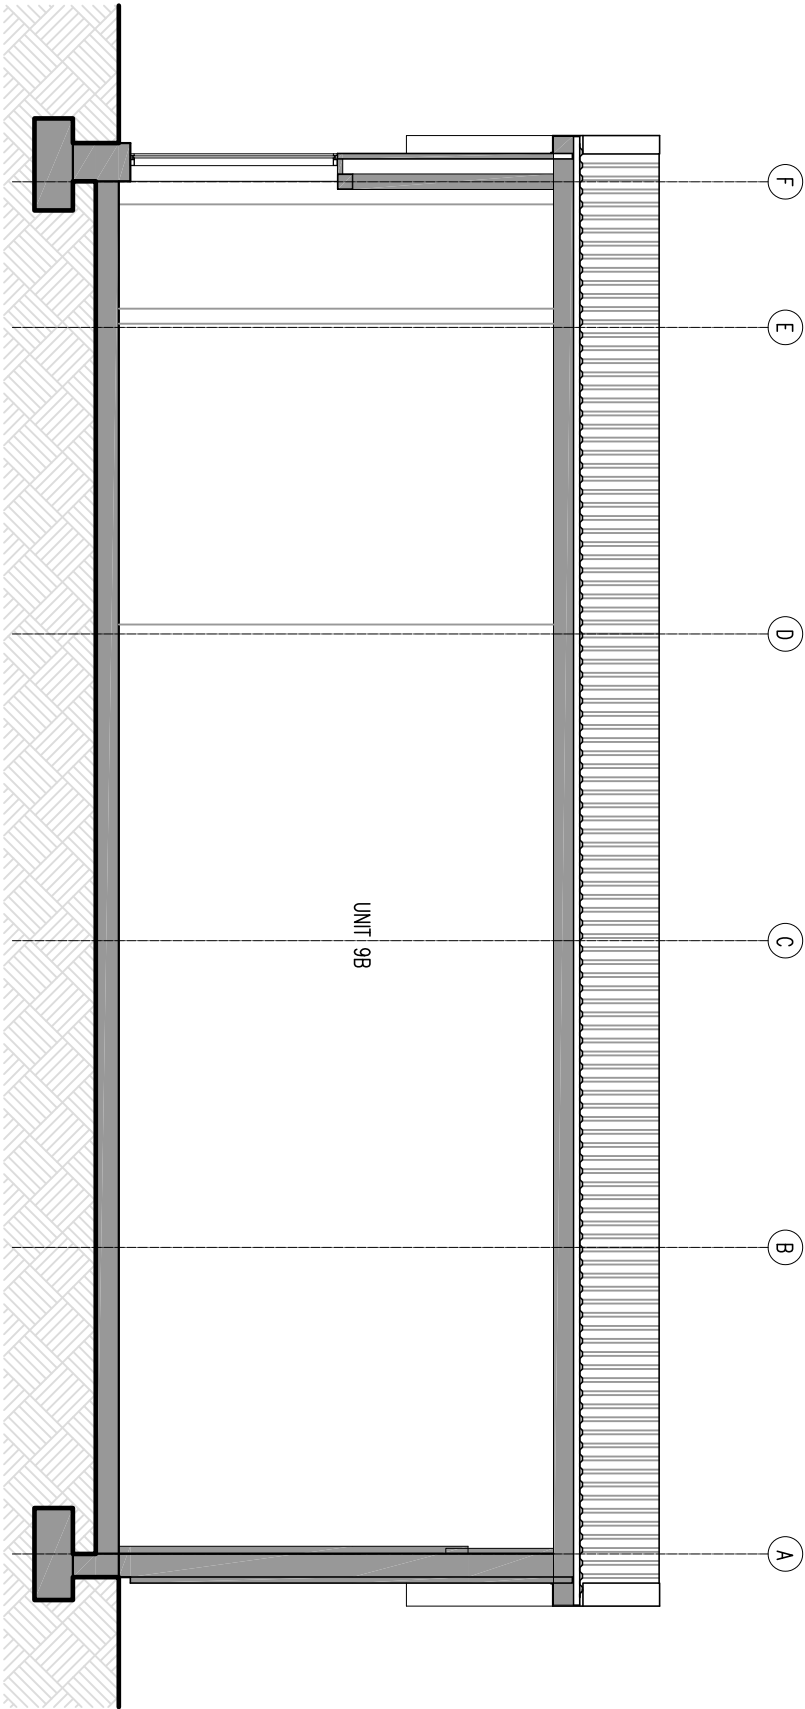

02
Proposed Section B:B
Scale 1:100 @ A3

Rev/Description	Date	By	Crk
Status			
Planning	☒	Tender	☐
Construction	☐	As Built	☐
Purpose for Issue			
PLANNING			

Client
PEEL PROPERTY (INVESTMENTS) LTD

Contract
PROPOSED ALTERATIONS
UNIT 9
HARBOROUGH HILL ROAD, BARNSLEY

Drawing
PROPOSED SECTIONS

bateandtaylor

architects

macintosh house

4a cambridge street

manchester m1 5gg

tel: 0161 236 0999

fax: 0161 236 0404

mail@bate-taylor.co.uk

www.bate-taylor.co.uk

Drawing No. MH1238-10

Revision /

Scales 1:100@A3

Date FEB' 21

Drawn SH

Checked GB

This drawing is the copyright of the Architect and may not be reproduced without licence.

DO NOT scale from this drawing.

0

1

2

3

4

5

6

7

8

9

10

Metres