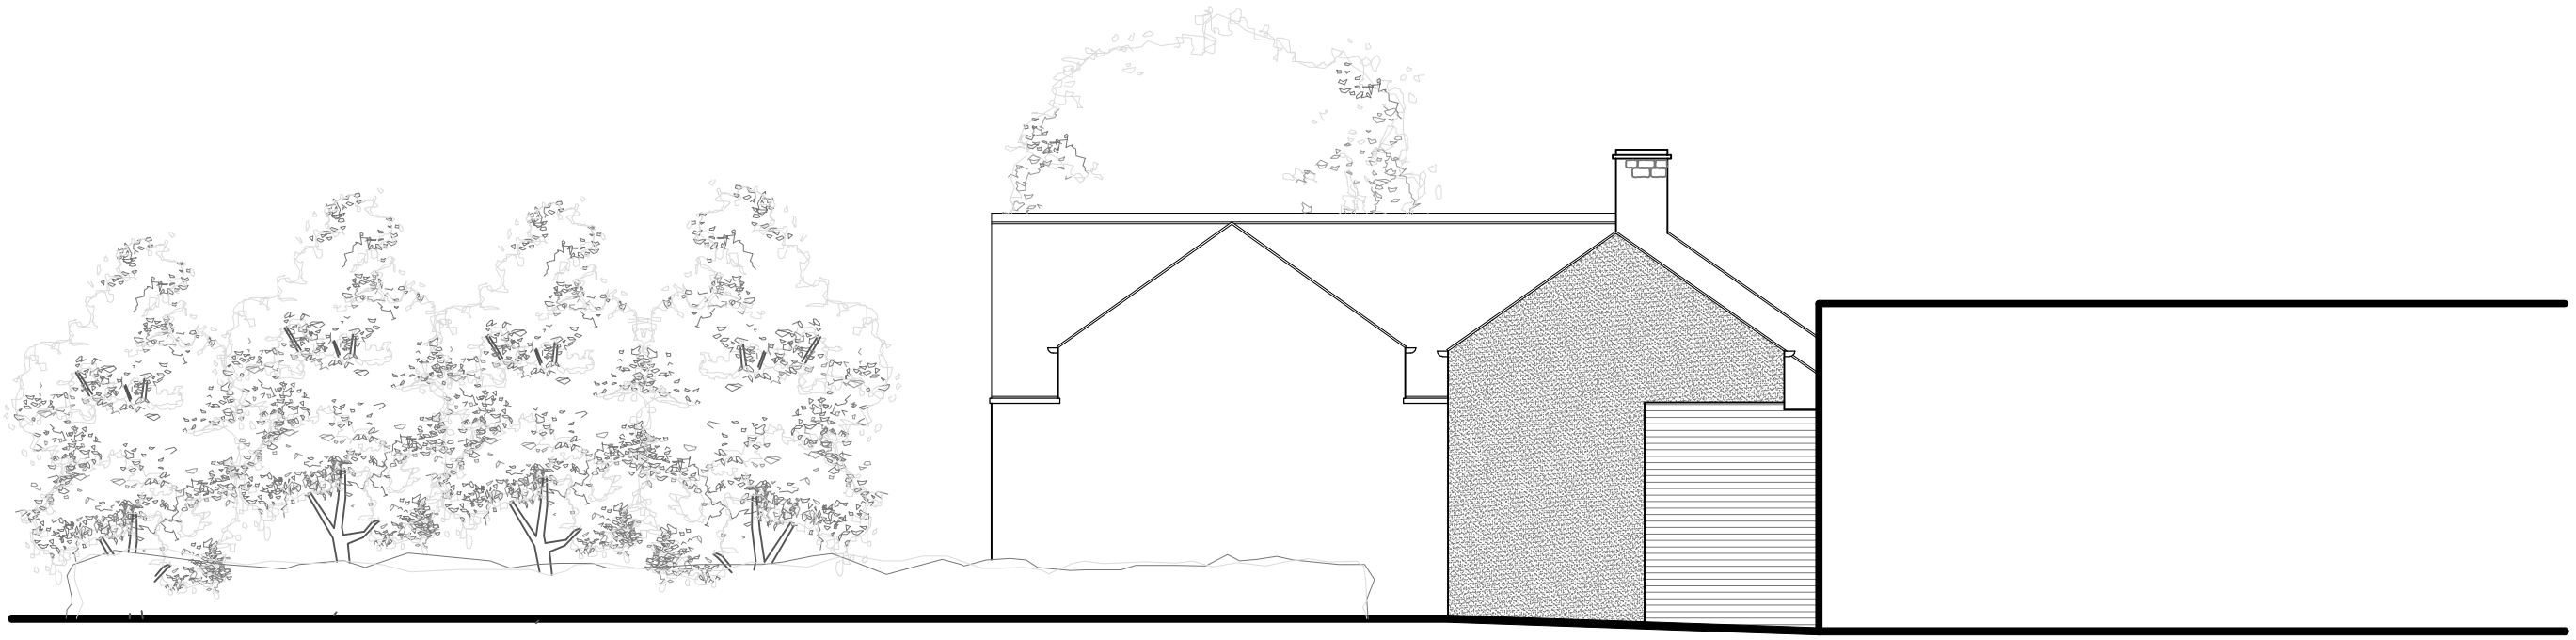

West Facing Elevation As Existing

Scale 1:100@A3

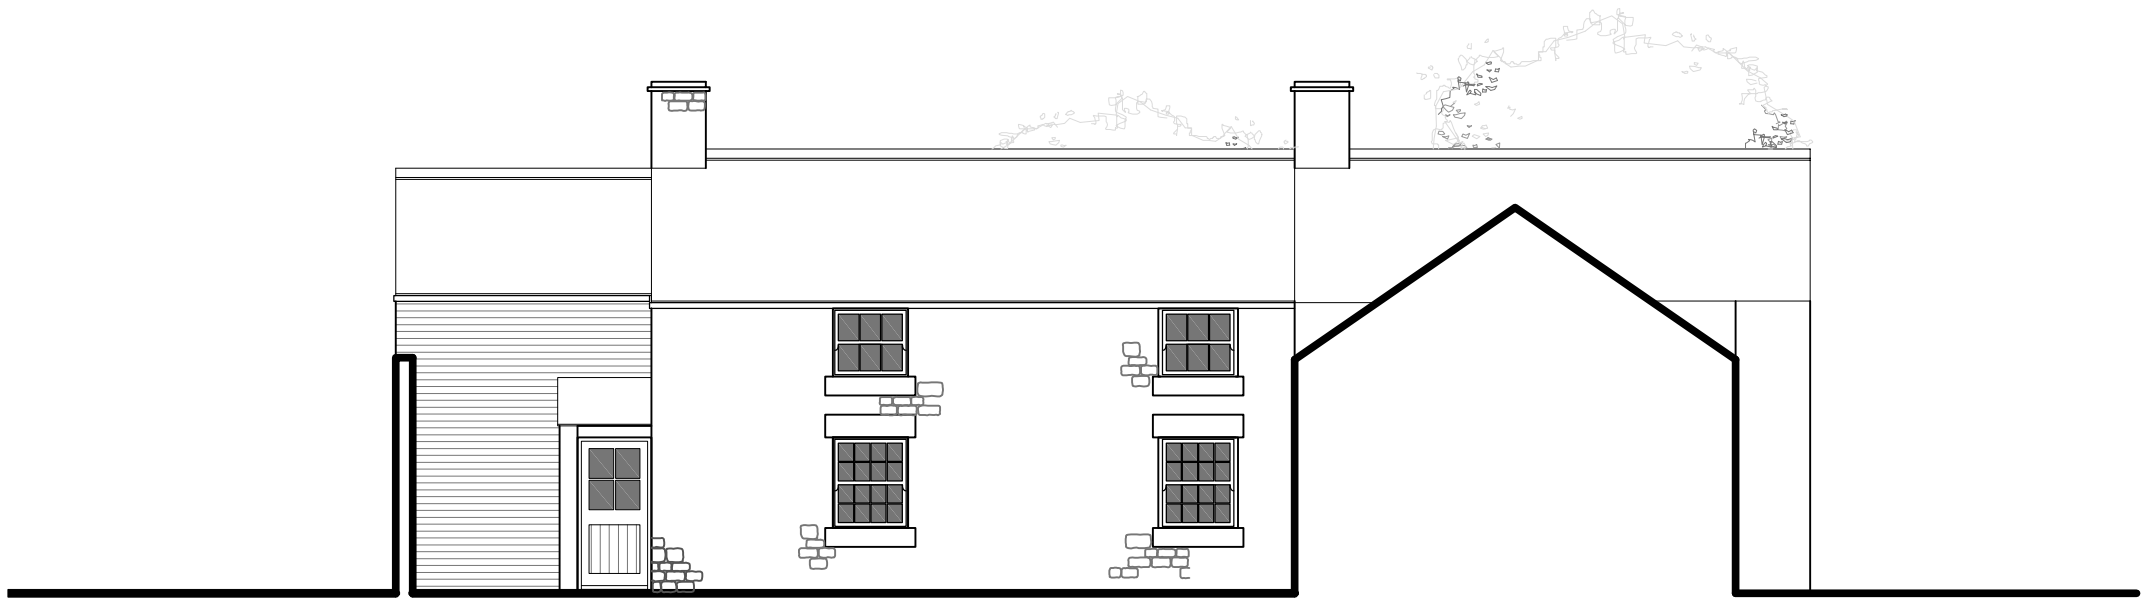

South Facing Elevation As Existing

Scale 1:100@A3

MATERIALS

- **Walls - Local Stone/ Fair faced brickwork**
- **Roof - Stone**
- **Rainwater goods - Black UPVC**
- **Windows - Painted Timber casements with glazing bars**
- **Doors - Painted ½ Glazed & Varnished Timber**

ISSUED FOR PLANNING

REVISION	DATE	DRAWN	CHECKED	DESCRIPTION

CLIENT: MR & MRS MELLER		SCALE: 1:100 @ A3	DATE: JUNE 2021
PROJECT: LOWER STAINBOROUGH FOLD COTTAGE		DRAWN: MH	CHECKED
DRAWING TITLE: ELEVATIONS AS EXISTING SHEET 1 OF 3		JOB NUMBER: 2081	DRAWING NO.: 104 / REVISION

TIMEARCHITECTS

Creative Conservation - Inspiring Design. Time Architects 226-228 Holme Lane, Sheffield, S64JZ
Registered Company Number In England and Wales: 8033383, Director: Michael Leigh
W. www.timearchitects.co.uk **E.** info@timearchitects.co.uk **T.** 0114 430 0114
© all rights reserved, report all discrepancies, do not scale from drawing, check dimensions on site