


SITE-LOCATION PLAN SCALE 1:1250@A3

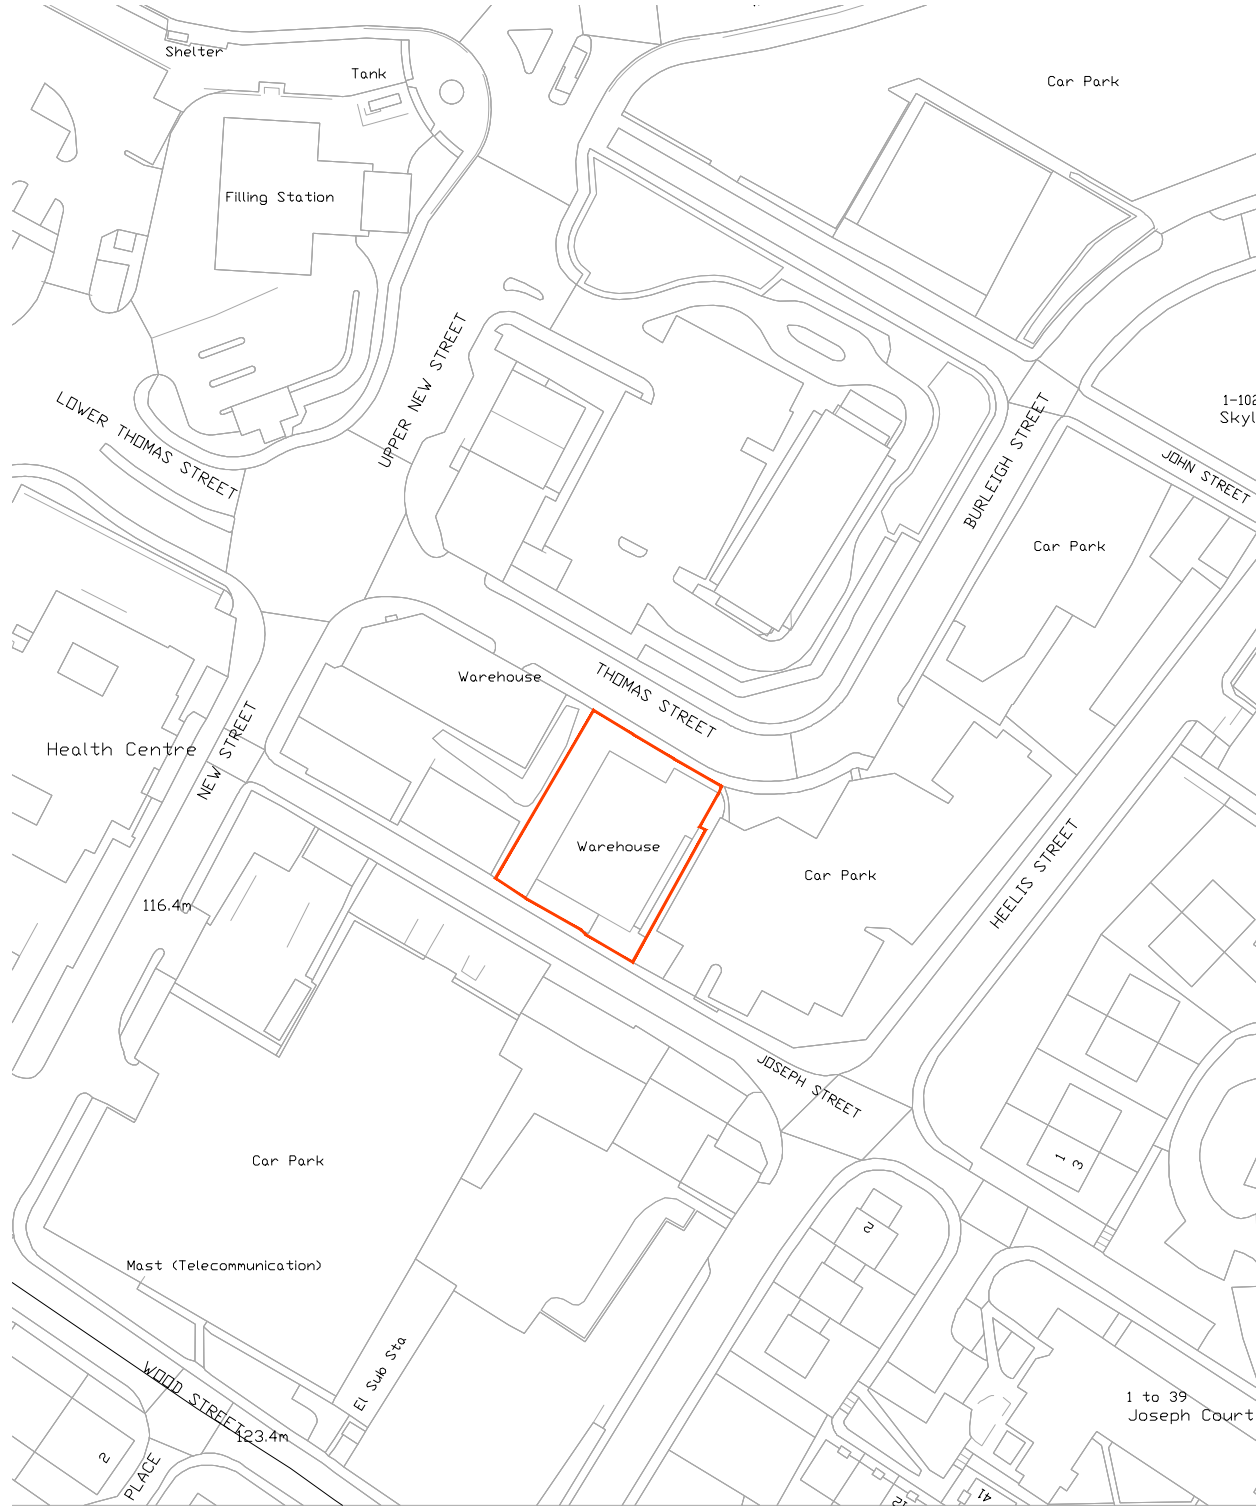

PROPOSED SITE-LOCATION PLAN SCALE 1:500@A3

client	BUTLERS AUTOMOTIVE LTD	Revision	-	date drawn	23/02/2021	Drawn By	AMA
project	THOMAS STREET BARNSELY S70 1LH	Comments FIRST ISSUE					
title	EXISTING AND PROPOSED SITE-LOCATION PLAN						
drawing no	A21-109/01	revision	-				
scale	1:1250/500@A3	date drawn	23/02/2021				

RIBA
Chartered Practice

18 Mylor Road
Sheffield
S11 7PF

Telephone +44 (0) 114 263 1762