




STREET SCENE TO STATION ROAD

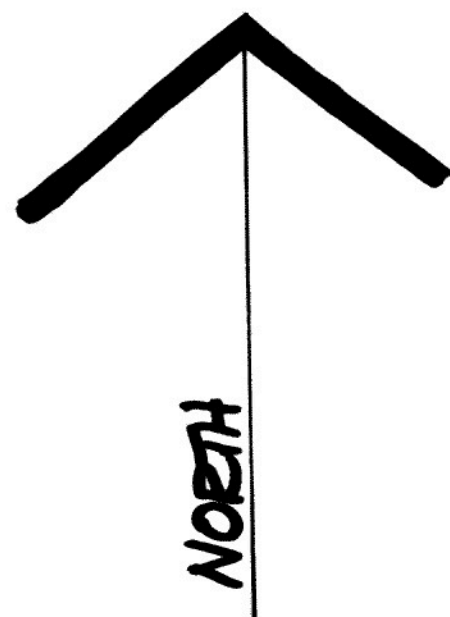

general notes:
do not scale the drawing.
all dimensions to be checked on site prior to commencement of work and any
discrepancy shall be immediately reported and resolved prior to work commencing.
this drawing is to be read in conjunction with all relevant drawings and
specifications relating to the job whether or not indicated on the drawing.
copyright reserved to mck associates ltd. and this drawing may not be used or
reproduced without prior written consent.

Rev. Date By Description
Client:

THE STRATEGIC LAND GROUP LTD

mck associates limited
architecture • building surveying • project management
burnaby villa • 48 wetling street road • fulwood • preston • pr2 8bp
tel: 01772 774510 fax: 01772 774511 mck@mckassociates.co.uk

Project:
STATION ROAD ROYSTON
NR. BARNSELY

Drawing Title:
DEVELOPMENT SITE LAYOUT
OUTLINE PLANNING APPLICATION

Drawn: APK	Checked:	Scale: 1:200/1:500	Date: NOV 09
Job No: 10/083	Drawing No: L.03	Rev:	

STATION ROAD, ROYSTON
NR. BARNSELY

A1

PLANNING