
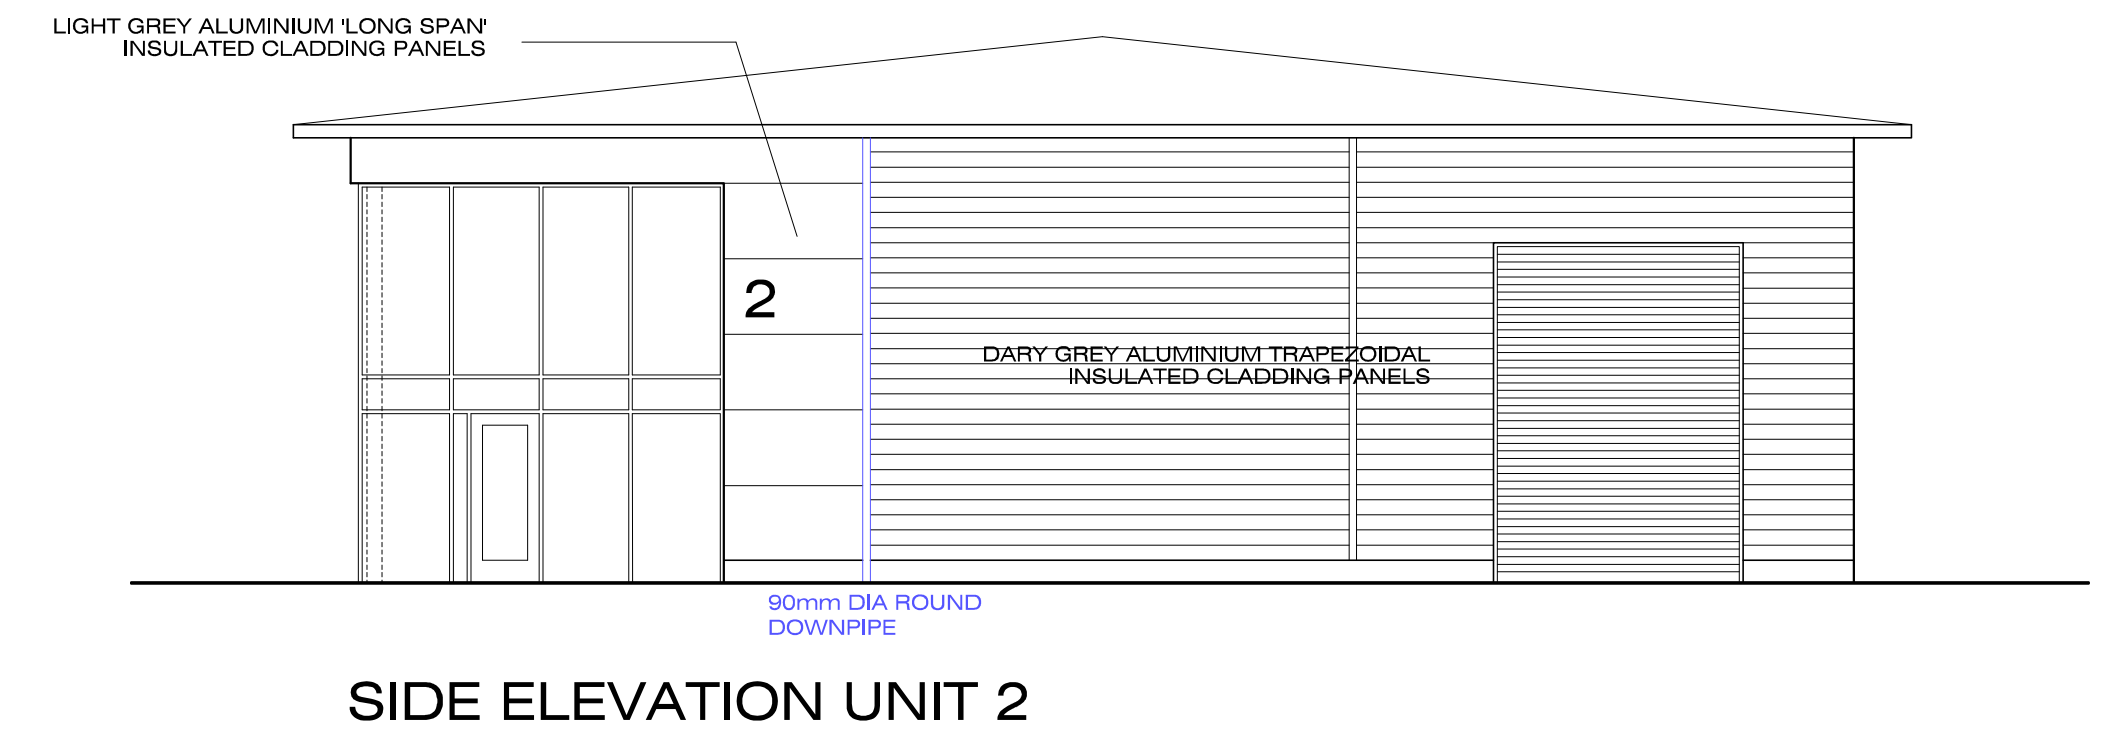
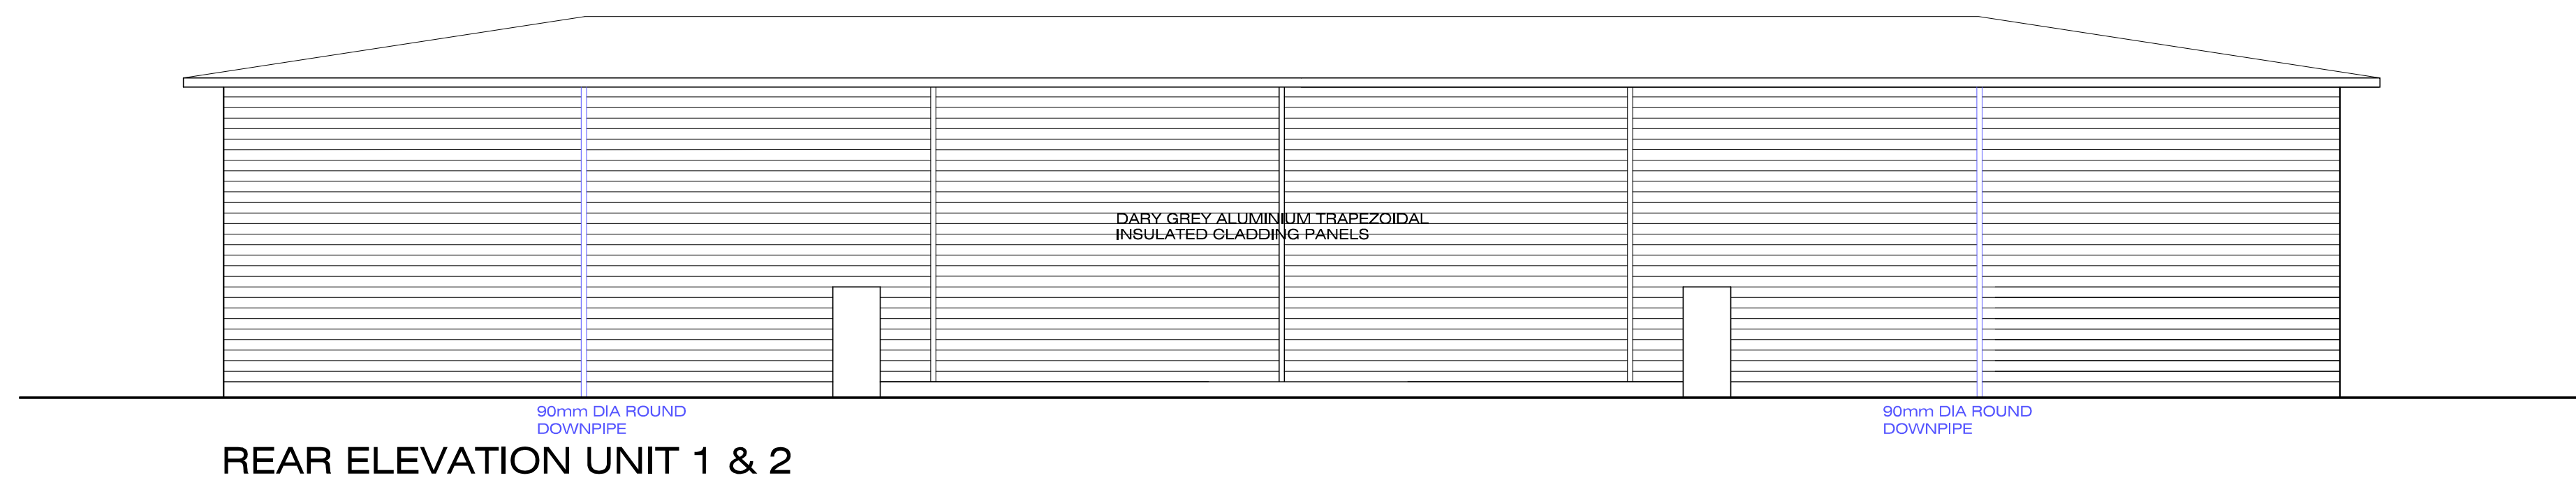
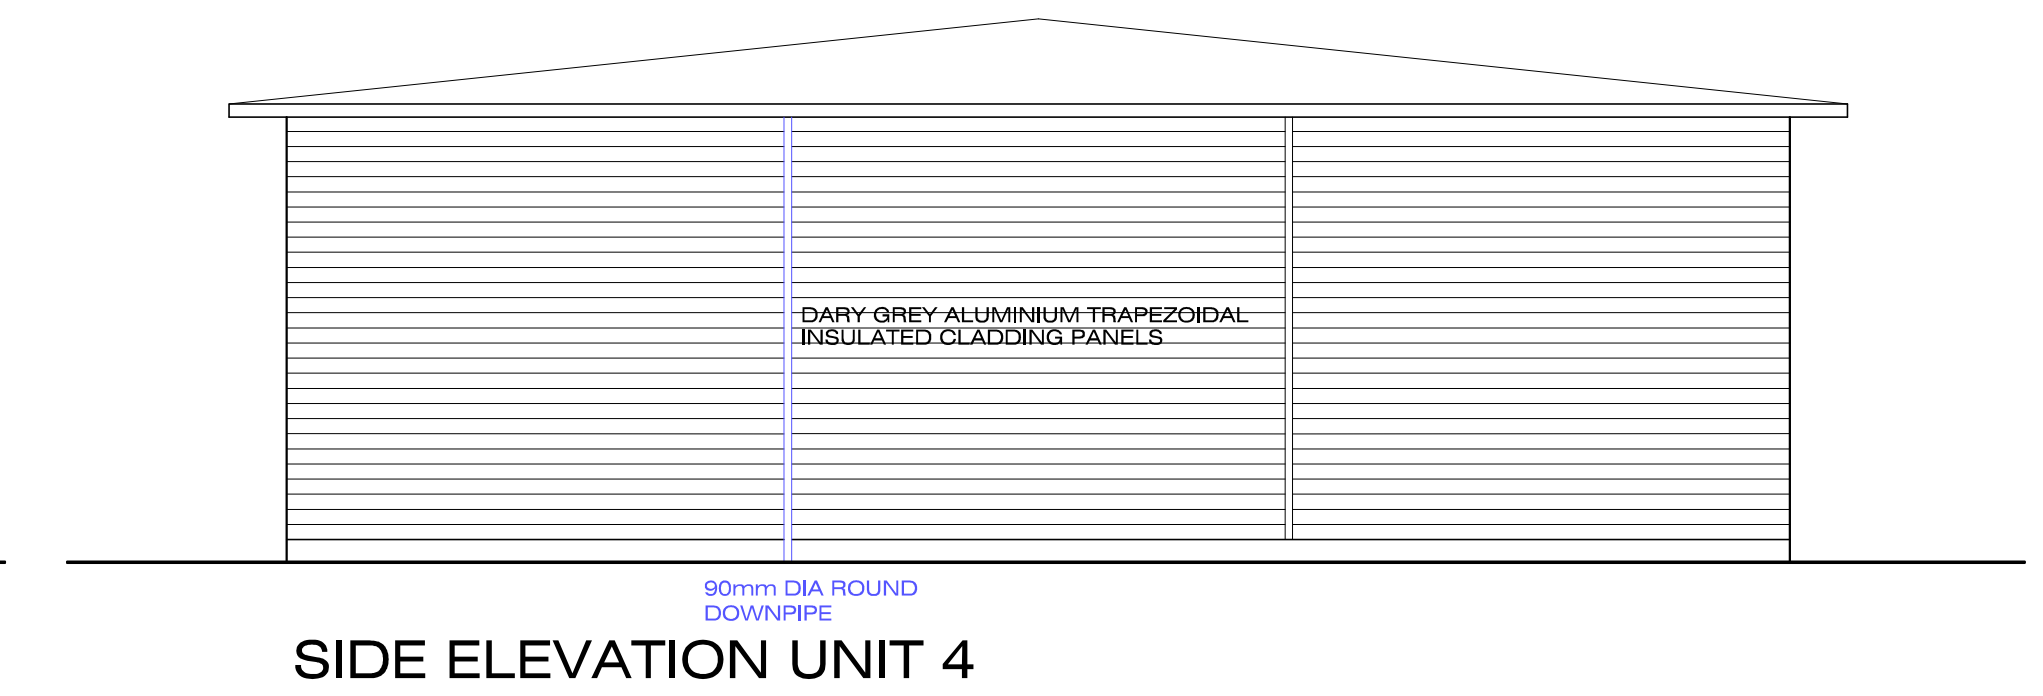
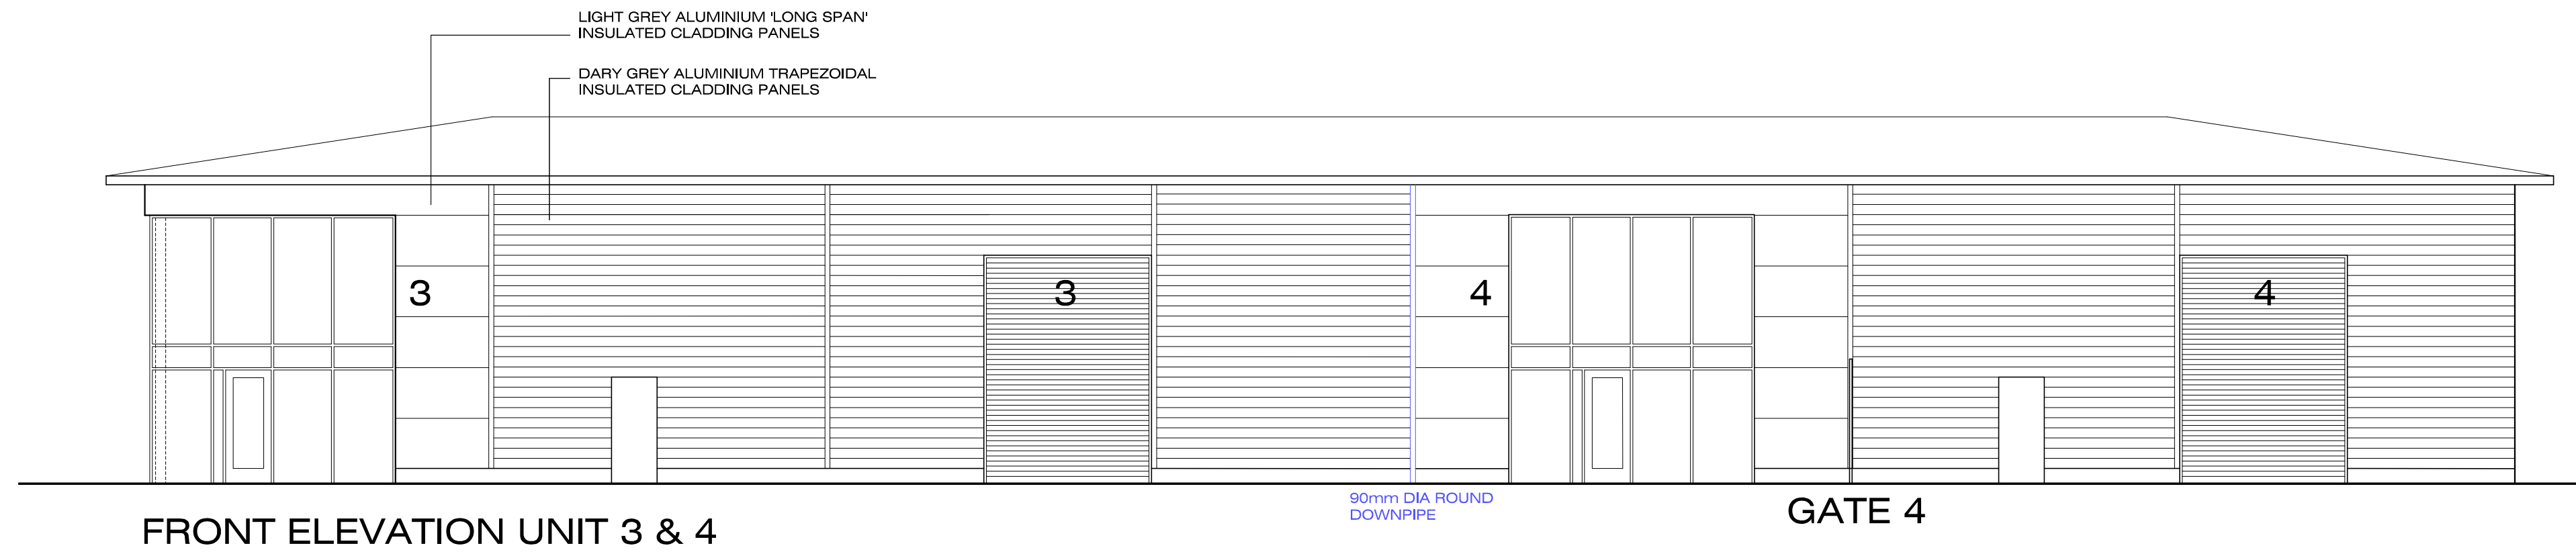
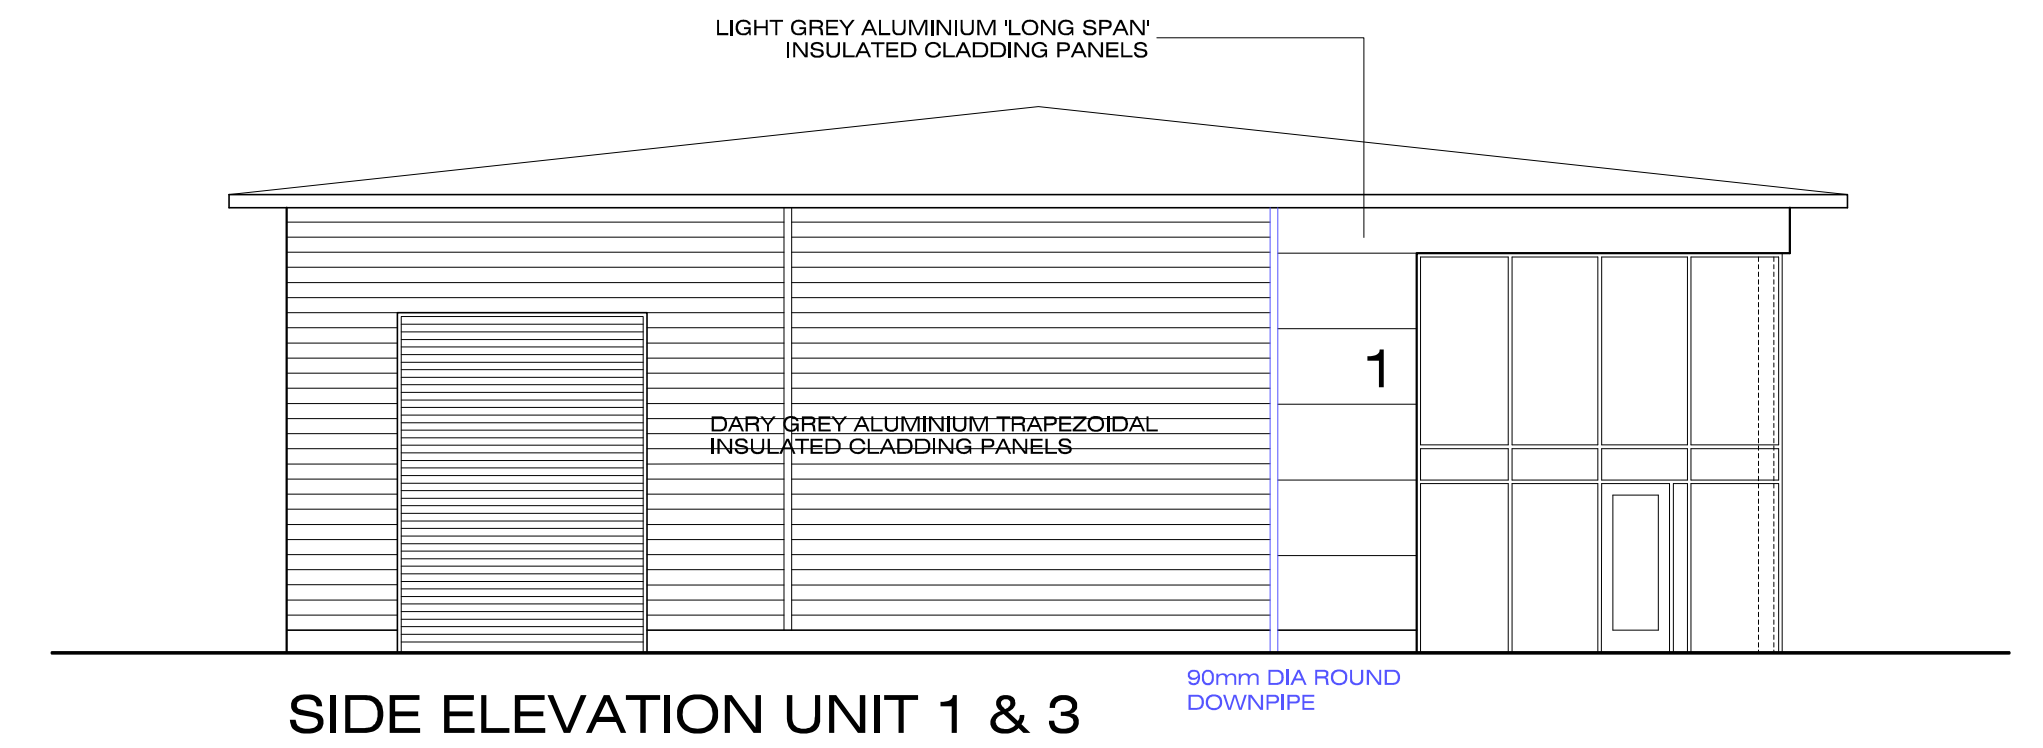


GATE 4

ELEVATIONS IN CONTEXT, 1:200

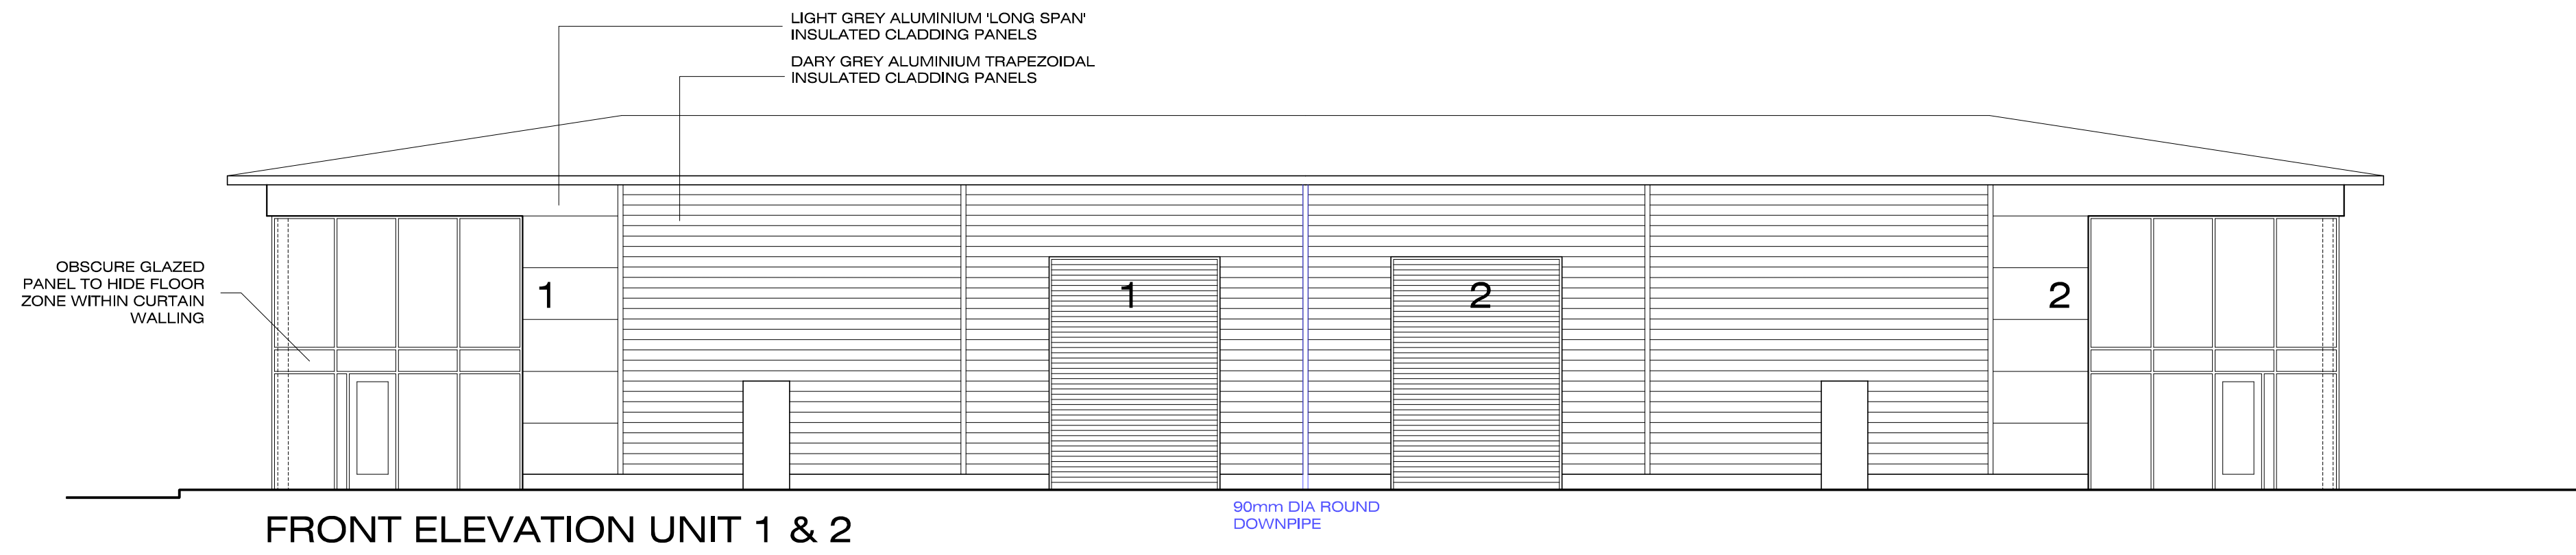

CRL architects

Maple Lodge, Woodhouse Cliff
Leeds
LS6 2HF
Tel: 0113 2742511

e-mail: crlarchitects@btconnect.com

Project:
NORMAN COURT
ALBION ROAD
BARNSELY

Title:
CONSTRUCTION:
ELEVATIONS

Scale:
1:100 @A1

Drawn by:
GW

Client:
ELEMENTS

Checked by:
DMC

Job No:
1936

Drawing No:
300

Revision:
-

Date:
APR 2014

DO NOT SCALE FROM THIS DRAWING
THIS DRAWING MUST NOT BE REPRODUCED IN WHOLE OR IN PART WITHOUT PRIOR
WRITTEN AUTHORITY