


Drawing No.	Rev No.
MMJ001 -004	

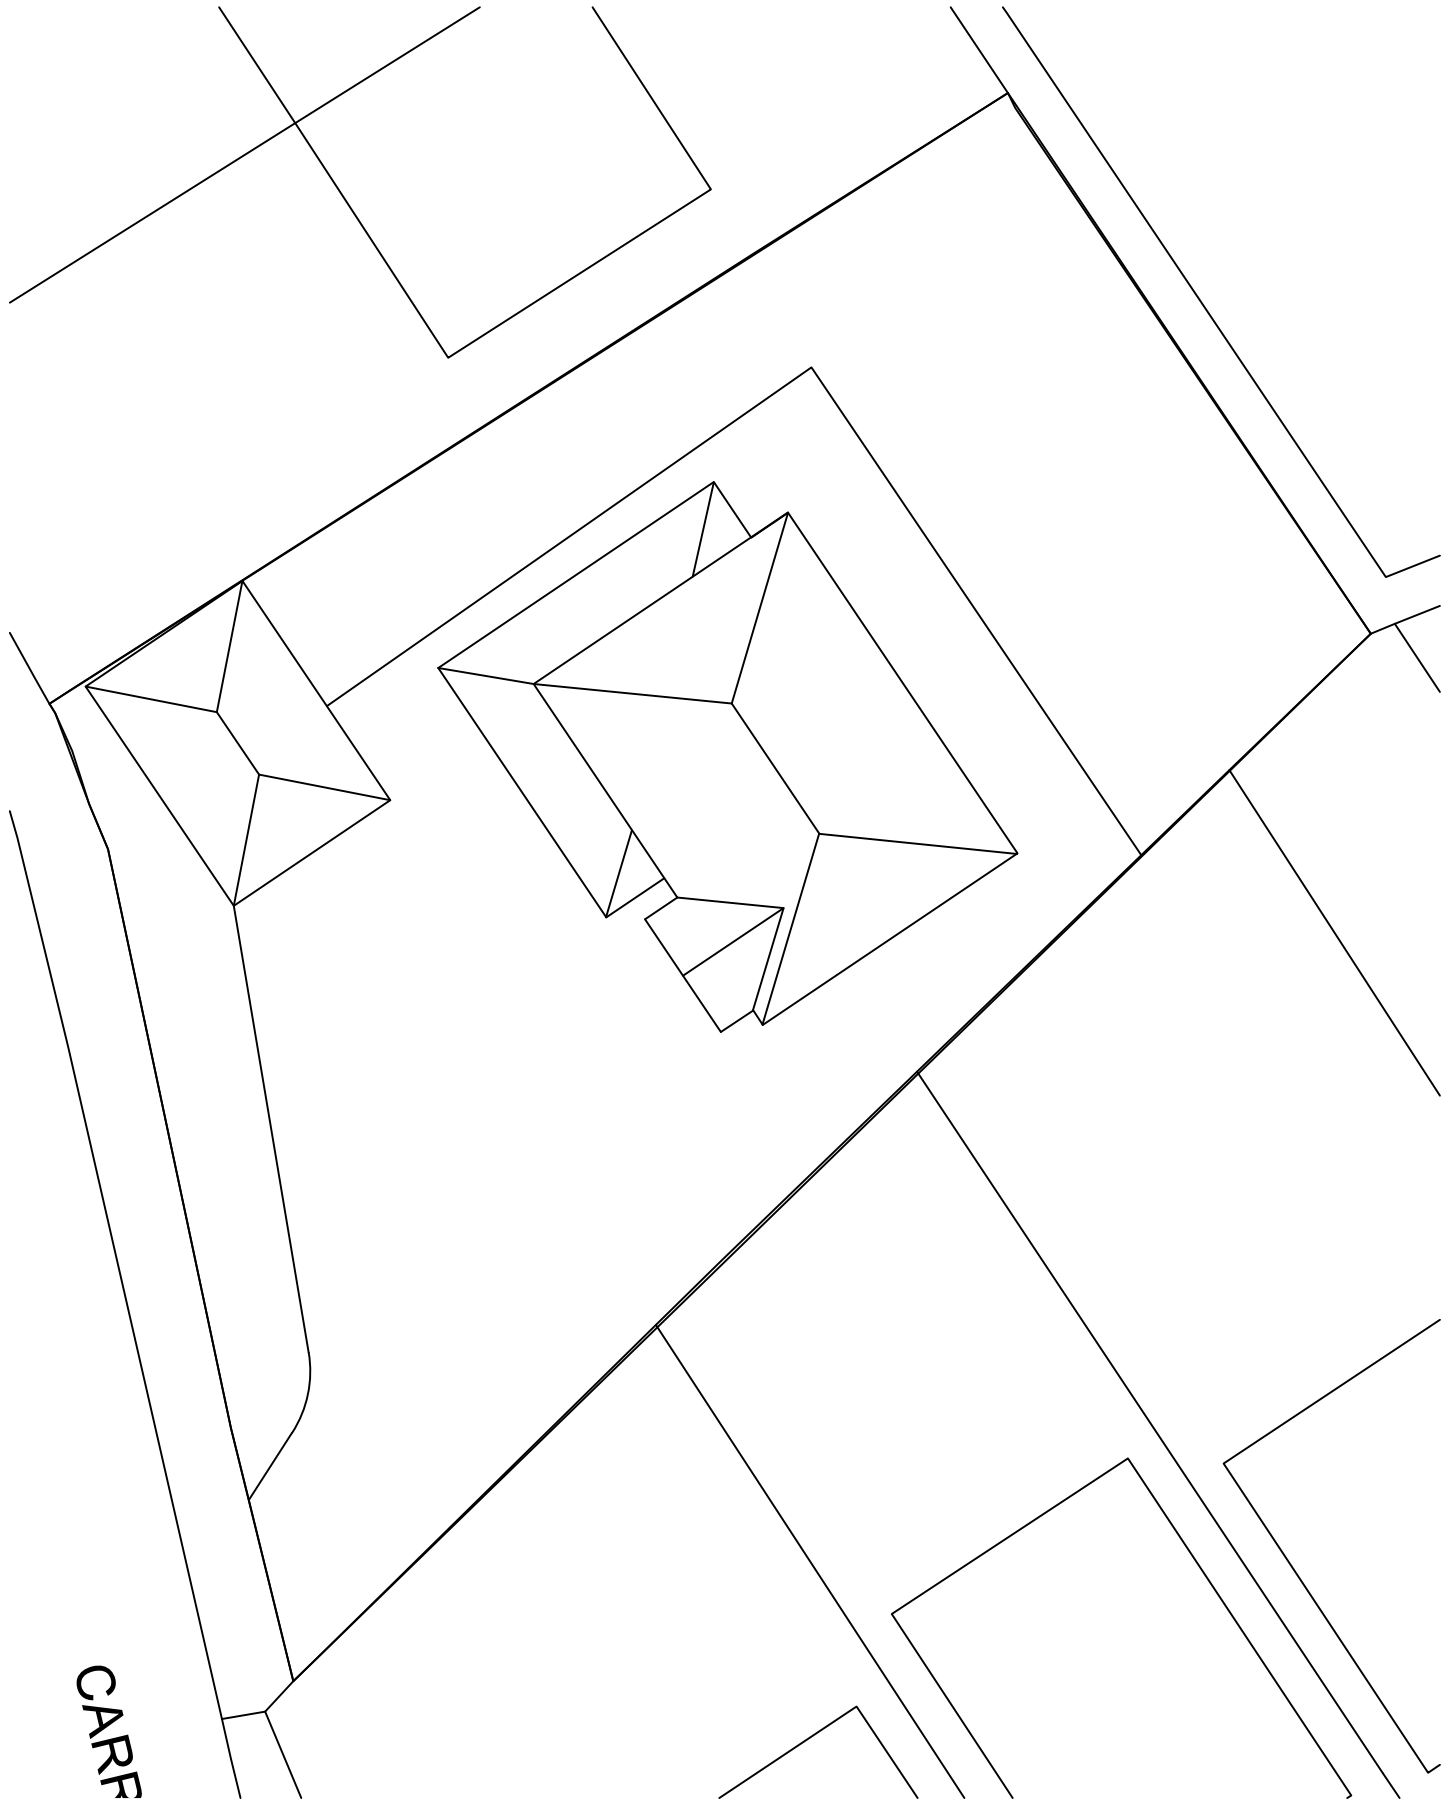

PROPOSED BLOCK PLAN
SCALE 1:200 AT A3

DO NOT SCALE: Contractor to check all dimensions and report any omissions or errors

NOTES

Rev	Description	By	Chk	App	Date
-----	-------------	----	-----	-----	------

JRB DESIGNS Ltd
1 Saville Road
Cudworth
Barnsley
S72 8LT
Tel: 01226 383542
Fax: 01226 380078
Mob: 07970 541192
Email: john@jrbdesigns.co.uk

This drawing is copyright. © jrbdesigns Ltd.

Client
MR. M JAGGER

Drawing Title
PROPOSED BLOCK PLAN

Address
**63 CARRINGTON AVENUE
HONEYWELL
BARNSELEY
S75 1DD**

Project Title:
**PROPOSED DETACHED
GARAGE TO FRONT**

Purpose of Issue:
PLANNING

Drawing Status
FIRST ISSUE

Scale at A3 AS SHOWN	Drawn By JRB	Date 12/02/2020
Checked By	Date 12/02/2020	Approved By Date 12/02/2020

Project No. MMJ001	Drawing No. 004	Revision -
------------------------------	---------------------------	----------------------

APPROVAL ☒ INFORMATION ☐ TENDER ☐ CONTRACT ☐ CONSTRUCTION ☐