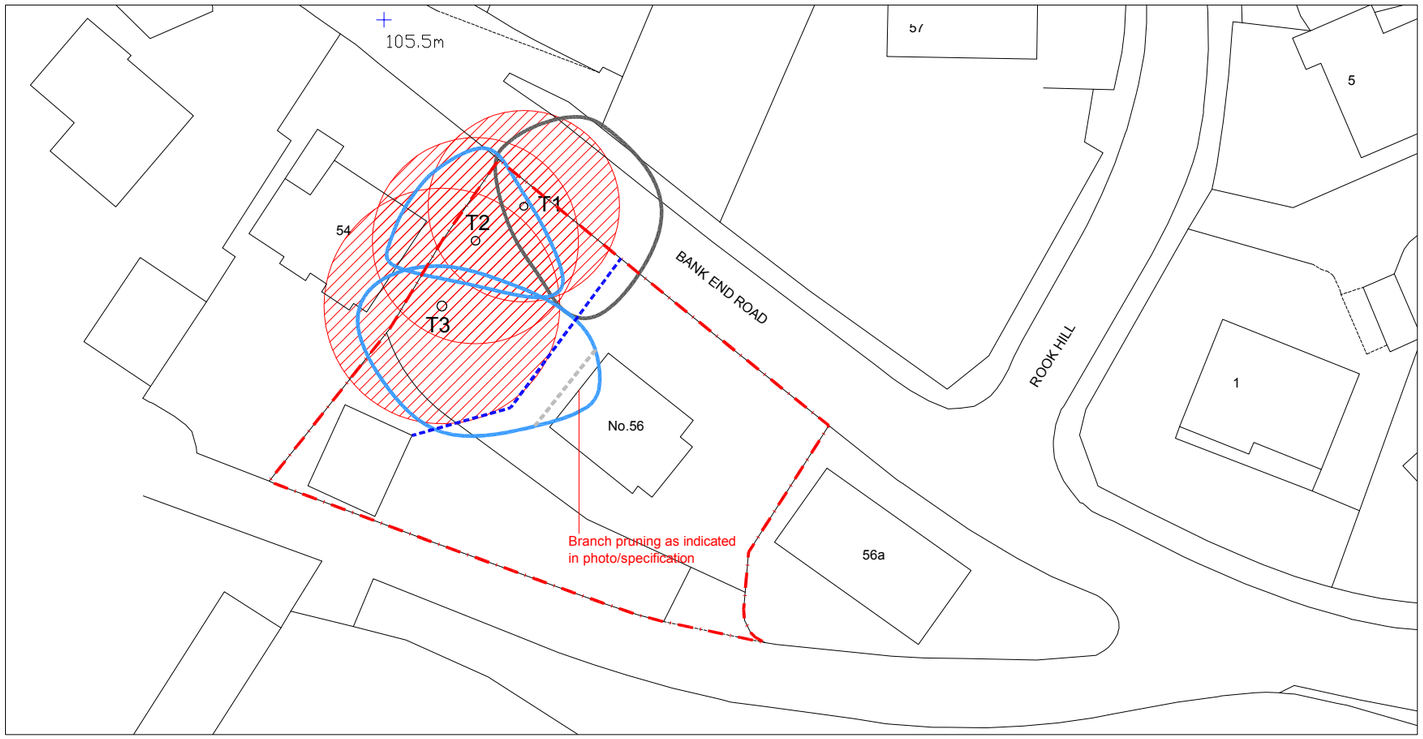



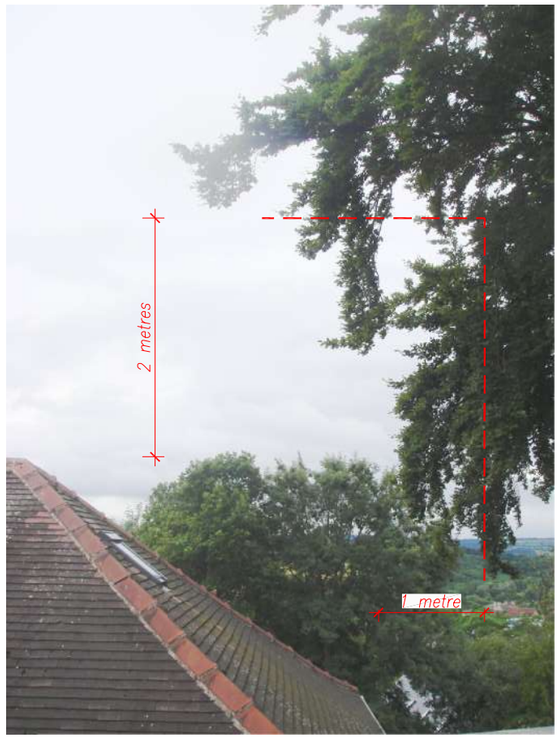


Photo showing extent of branch pruning to T3

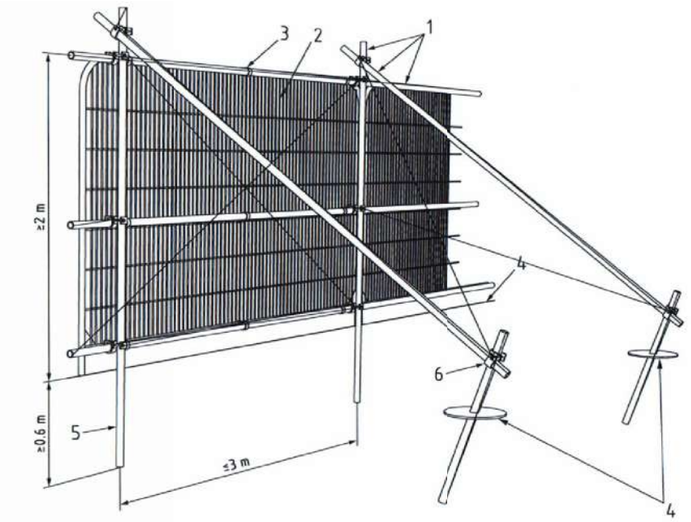

Key

1 Standard scaffold poles
2 Heavy gauge 2 m tall galvanized tube and welded mesh infill panels
3 Panels secured to uprights and cross-members with wire ties
4 Ground level
5 Uprights driven into the ground until secure (minimum depth 0.6 m)
6 Standard scaffold clamps

BS5837:2012 Figure 2

Scale 1:500

0 5 10 15 20 25 [m]

NO	Common Name	Scientific Name	HEIGHT m	SPREAD m	CLEAR STEM	DIA mm	TPZ rad mm	CAT	Life Stage	Life exp	Notes	Recommendations
T1	Common Ash	Fraxinus excelsior	14	16	4m SE	650	R	C2	M	40+	Slight lean to NE. Some previous pruning work. Some dead wood. Bird box. Paving over rootplate.	
T2	Common Beech	Fagus sylvatica	15	14	5.5m	700		B2	M	40+	Cavity. Some previous pruning work. Paving/steps over rootplate.	
T3	Common Beech	Fagus sylvatica	17	20	6m	800		B2	OM	40+	Some previous pruning work. Some dead wood. Paving/steps (cracking) over rootplate. Ends of branches overhanging house. Large bird box.	Prune back minor branches to 1 metre clear to North-West side of building and 2 metres clear of top of roof line.

TREE SURVEY TO BS5837:2012

KEY

COLOUR	QUALITY	DESCRIPTION
GREEN	**A: HIGH** retention most desirable	Vigorous healthy good form, visually important, historic or rare
BLUE	**B: MODERATE** retention desirable	Slightly impaired condition, numerous immature, 'A' potential
GREY	**C: LOW** could be retained	Adequate condition requiring minimal surgery
RED	**U: FELL** Unsuitable for retention	Dead dying, dangerous insecure rooting, significant fungal disease
GREEN	**SHRUBS**	

SUB-CATEGORY:

1 ARBORICULTURAL
2 LANDSCAPE
3 CULTURAL/CONSERVATION

Site Boundary

In accordance with BS5837:2012 'Trees in relation to design, demolition and construction', offsite trees within a distance equal to 12x stem diameter from boundary should be surveyed. In accordance with good working practice, all trees within 12m of the site boundary have been surveyed.

The original of this drawing is produced in colour - a monochrome copy should not be relied upon.

LIMITATION OF THIS SURVEY
This survey records amenity quality and desirability of tree retention in relation to proposed construction by visual inspection from ground level where accessible.

It does not constitute a Tree Inspection or detailed report on condition.

Tree heights and spread approximate. The diameter of single stem trees is taken at 1.5m above ground level. For the diameter of multistemmed trees, each multistem is measured at 1.5m above ground level and calculated to give a notional diameter as if all multistems were fused into one stem.

The branch spread is an accurate representation of the crown as clause 4.4.2.5 (e)

Tree inspections should take place annually in September/October when trees are in leaf.

Tree positions are approximate and are to be verified by topographic survey.

TREE CONSTRAINTS AND TREE PROTECTION

ROOT PROTECTION AREA (RPA)
Root Protection Areas have been calculated on the following basis:

Single stems: (& Notional) Area equivalent to circle of radius 12 x stem diameter at 1.5m

Multistems: Area equivalent to circle of radius 10 x diameter at ground level.

Scaffold Protective Fence as BS5837:2012 Figure 2

Canopy pruning

Based on drawing 1504_OS Base Plan received 7.7.2015 from S.Hyde

Weddle Landscape Design
LANDSCAPE ARCHITECTURE
ENVIRONMENTAL PLANNING
Mews Studio, Charnwood House, 8 Kenwood Bank, Sheffield S7 1NU
Tel (0114) 250 1181
Fax (0114) 250 1188
www.weddles.co.uk
mail@weddles.co.uk

Job: 56 BANK END ROAD, WORSBOROUGH

Title: TREE PROTECTION PLAN

scale@A3	drawn	date	job number	number	revision
1:500	NN	JUL 15	568	BERB 02	-