



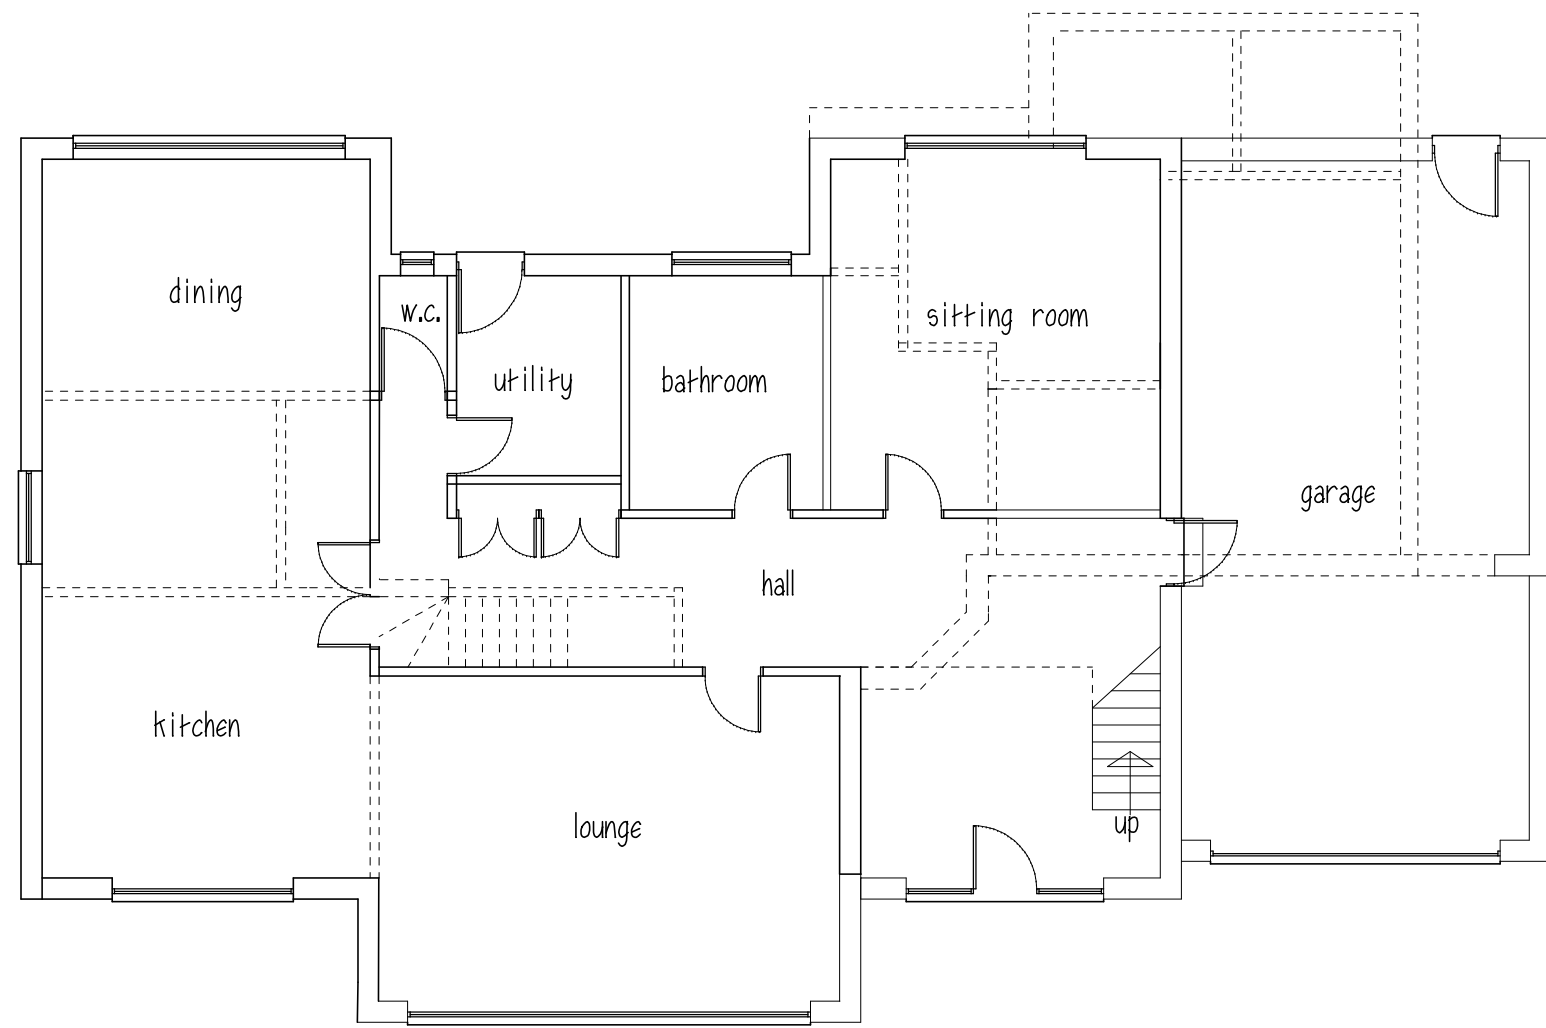


GROUND FLOOR

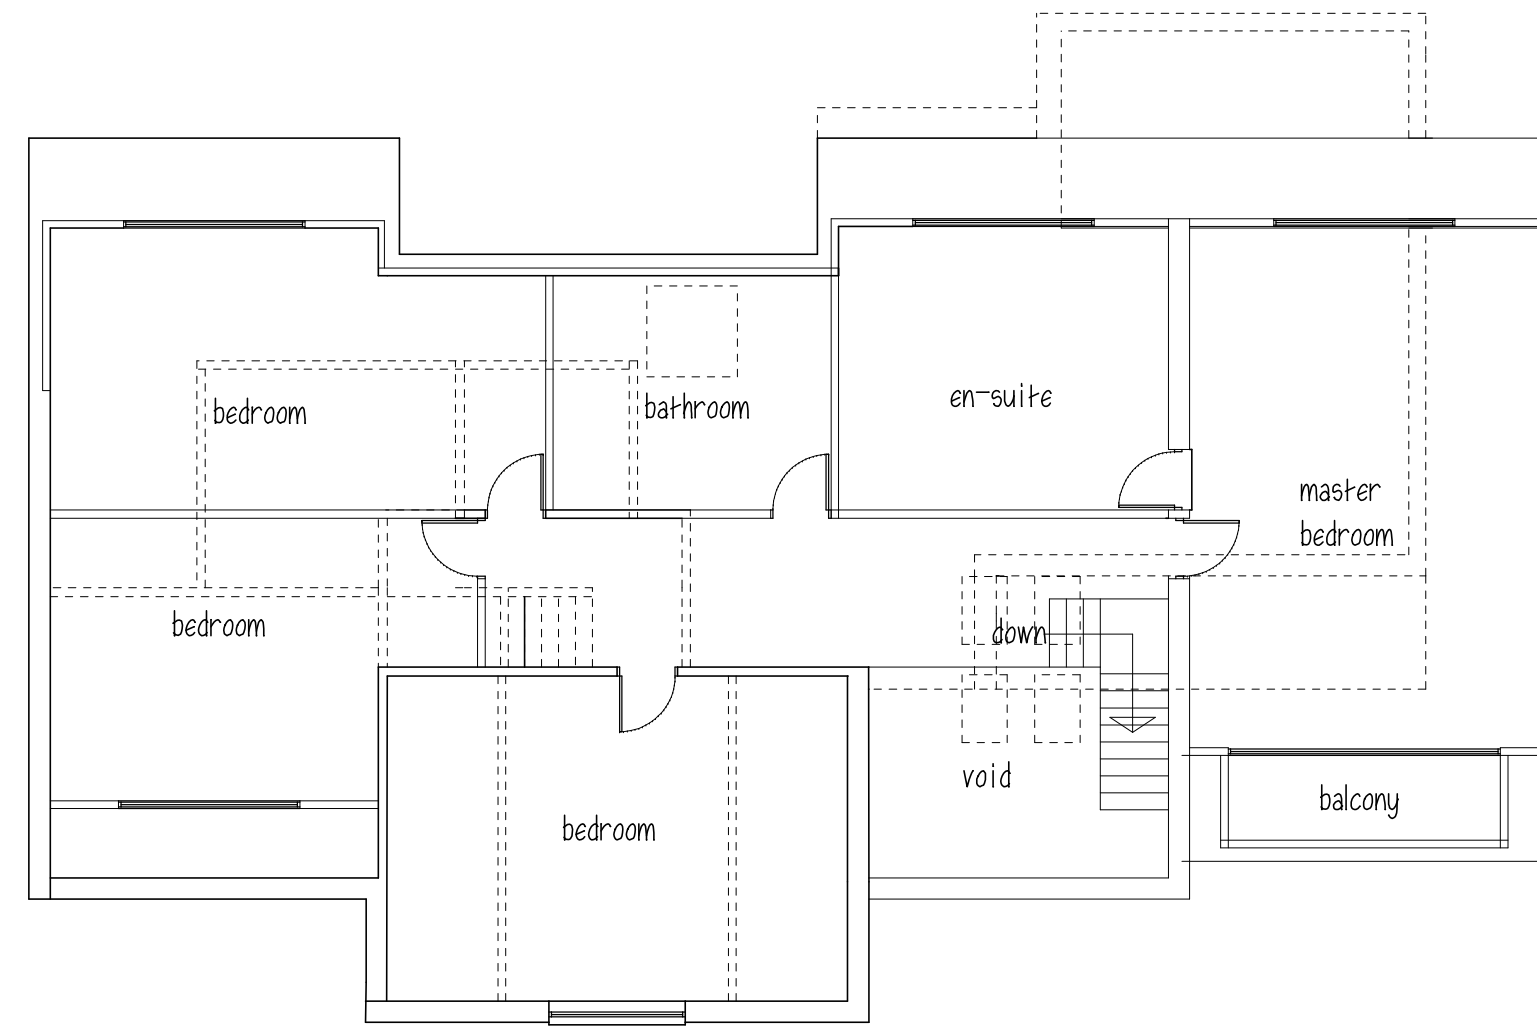



FIRST FLOOR




FRONT ELEVATION

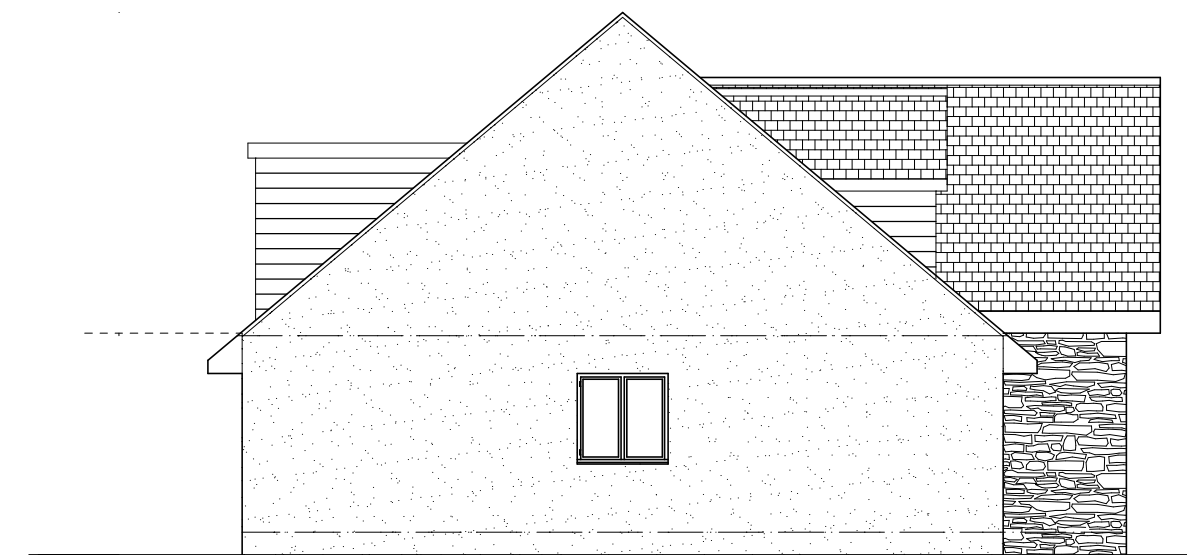

SIDE ELEVATION

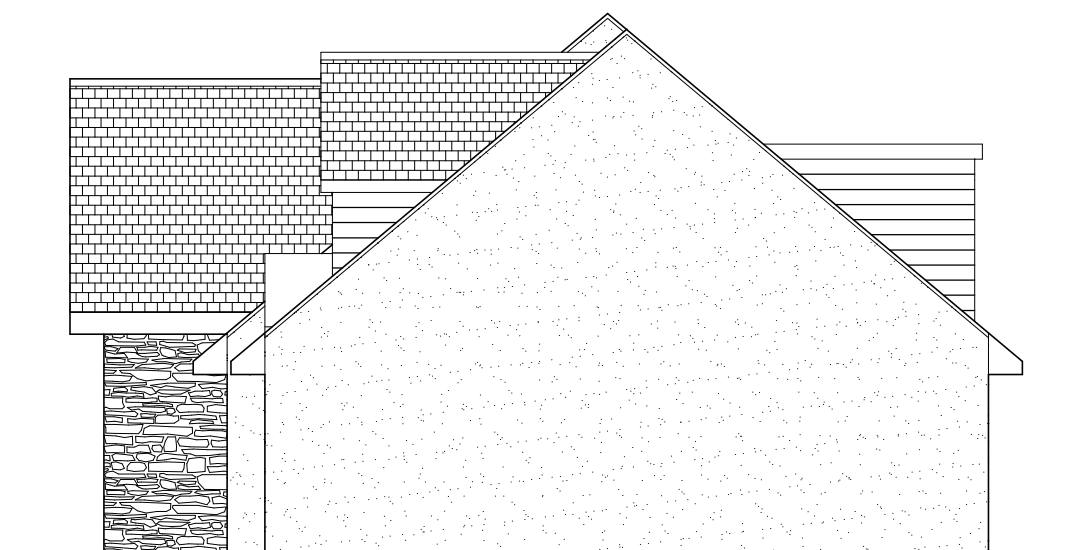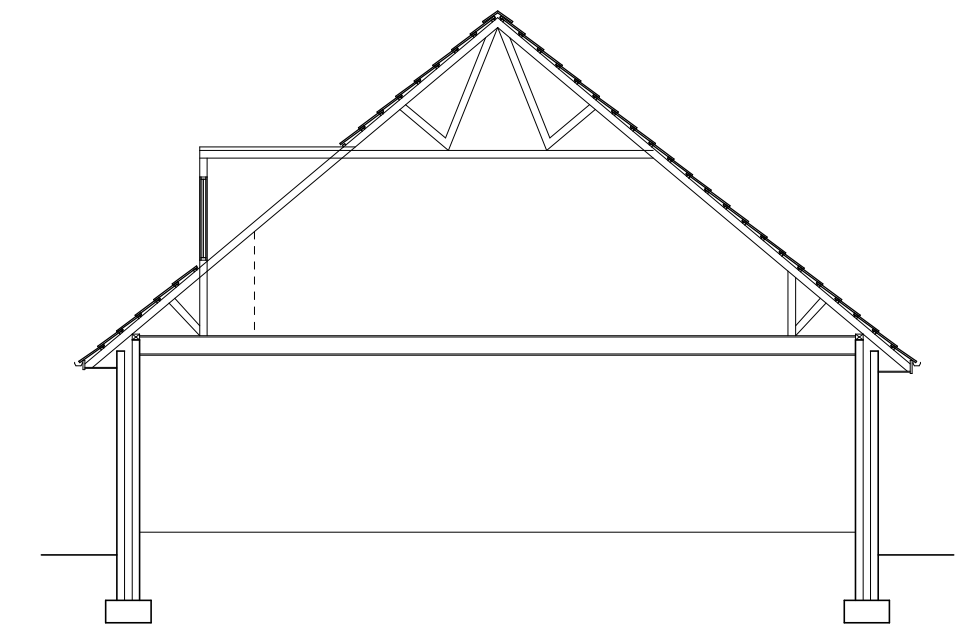

SIDE ELEVATION

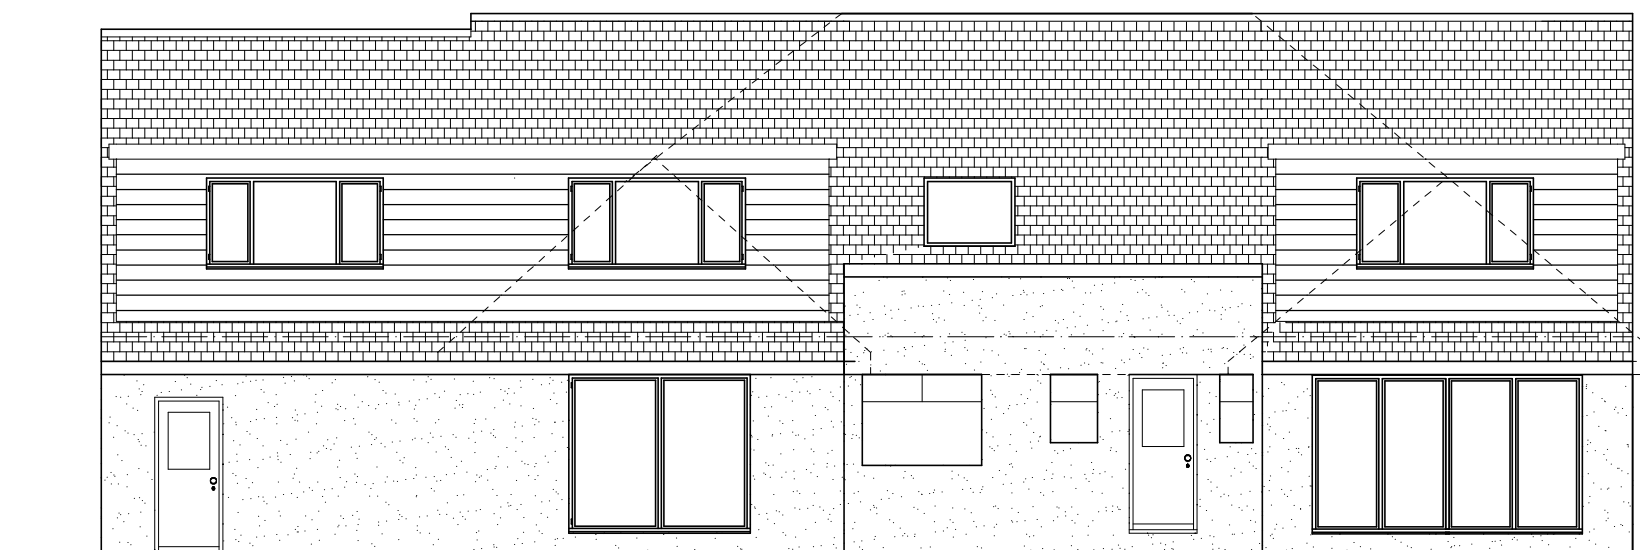

REAR ELEVATION

ROOF - Marley Modern Grey
WALLS - natural random stone/render
WINDOWS & DOORS - anthracite grey Upvc

Mr & Mrs R GRIFFITHS

DUNTHWAITE
DARK LANE
BARNSELY

PROPOSED PLANS&ELEVATIONS

1:100@A2 JULY19 Rev D

Peter Thompson

"Linwood"
Barnsley Road

Dodworth t&f. 01226 201391

Barnsley S75 3JR m. 07973251730

e-mail peter-thompson@hotmail.co.uk

